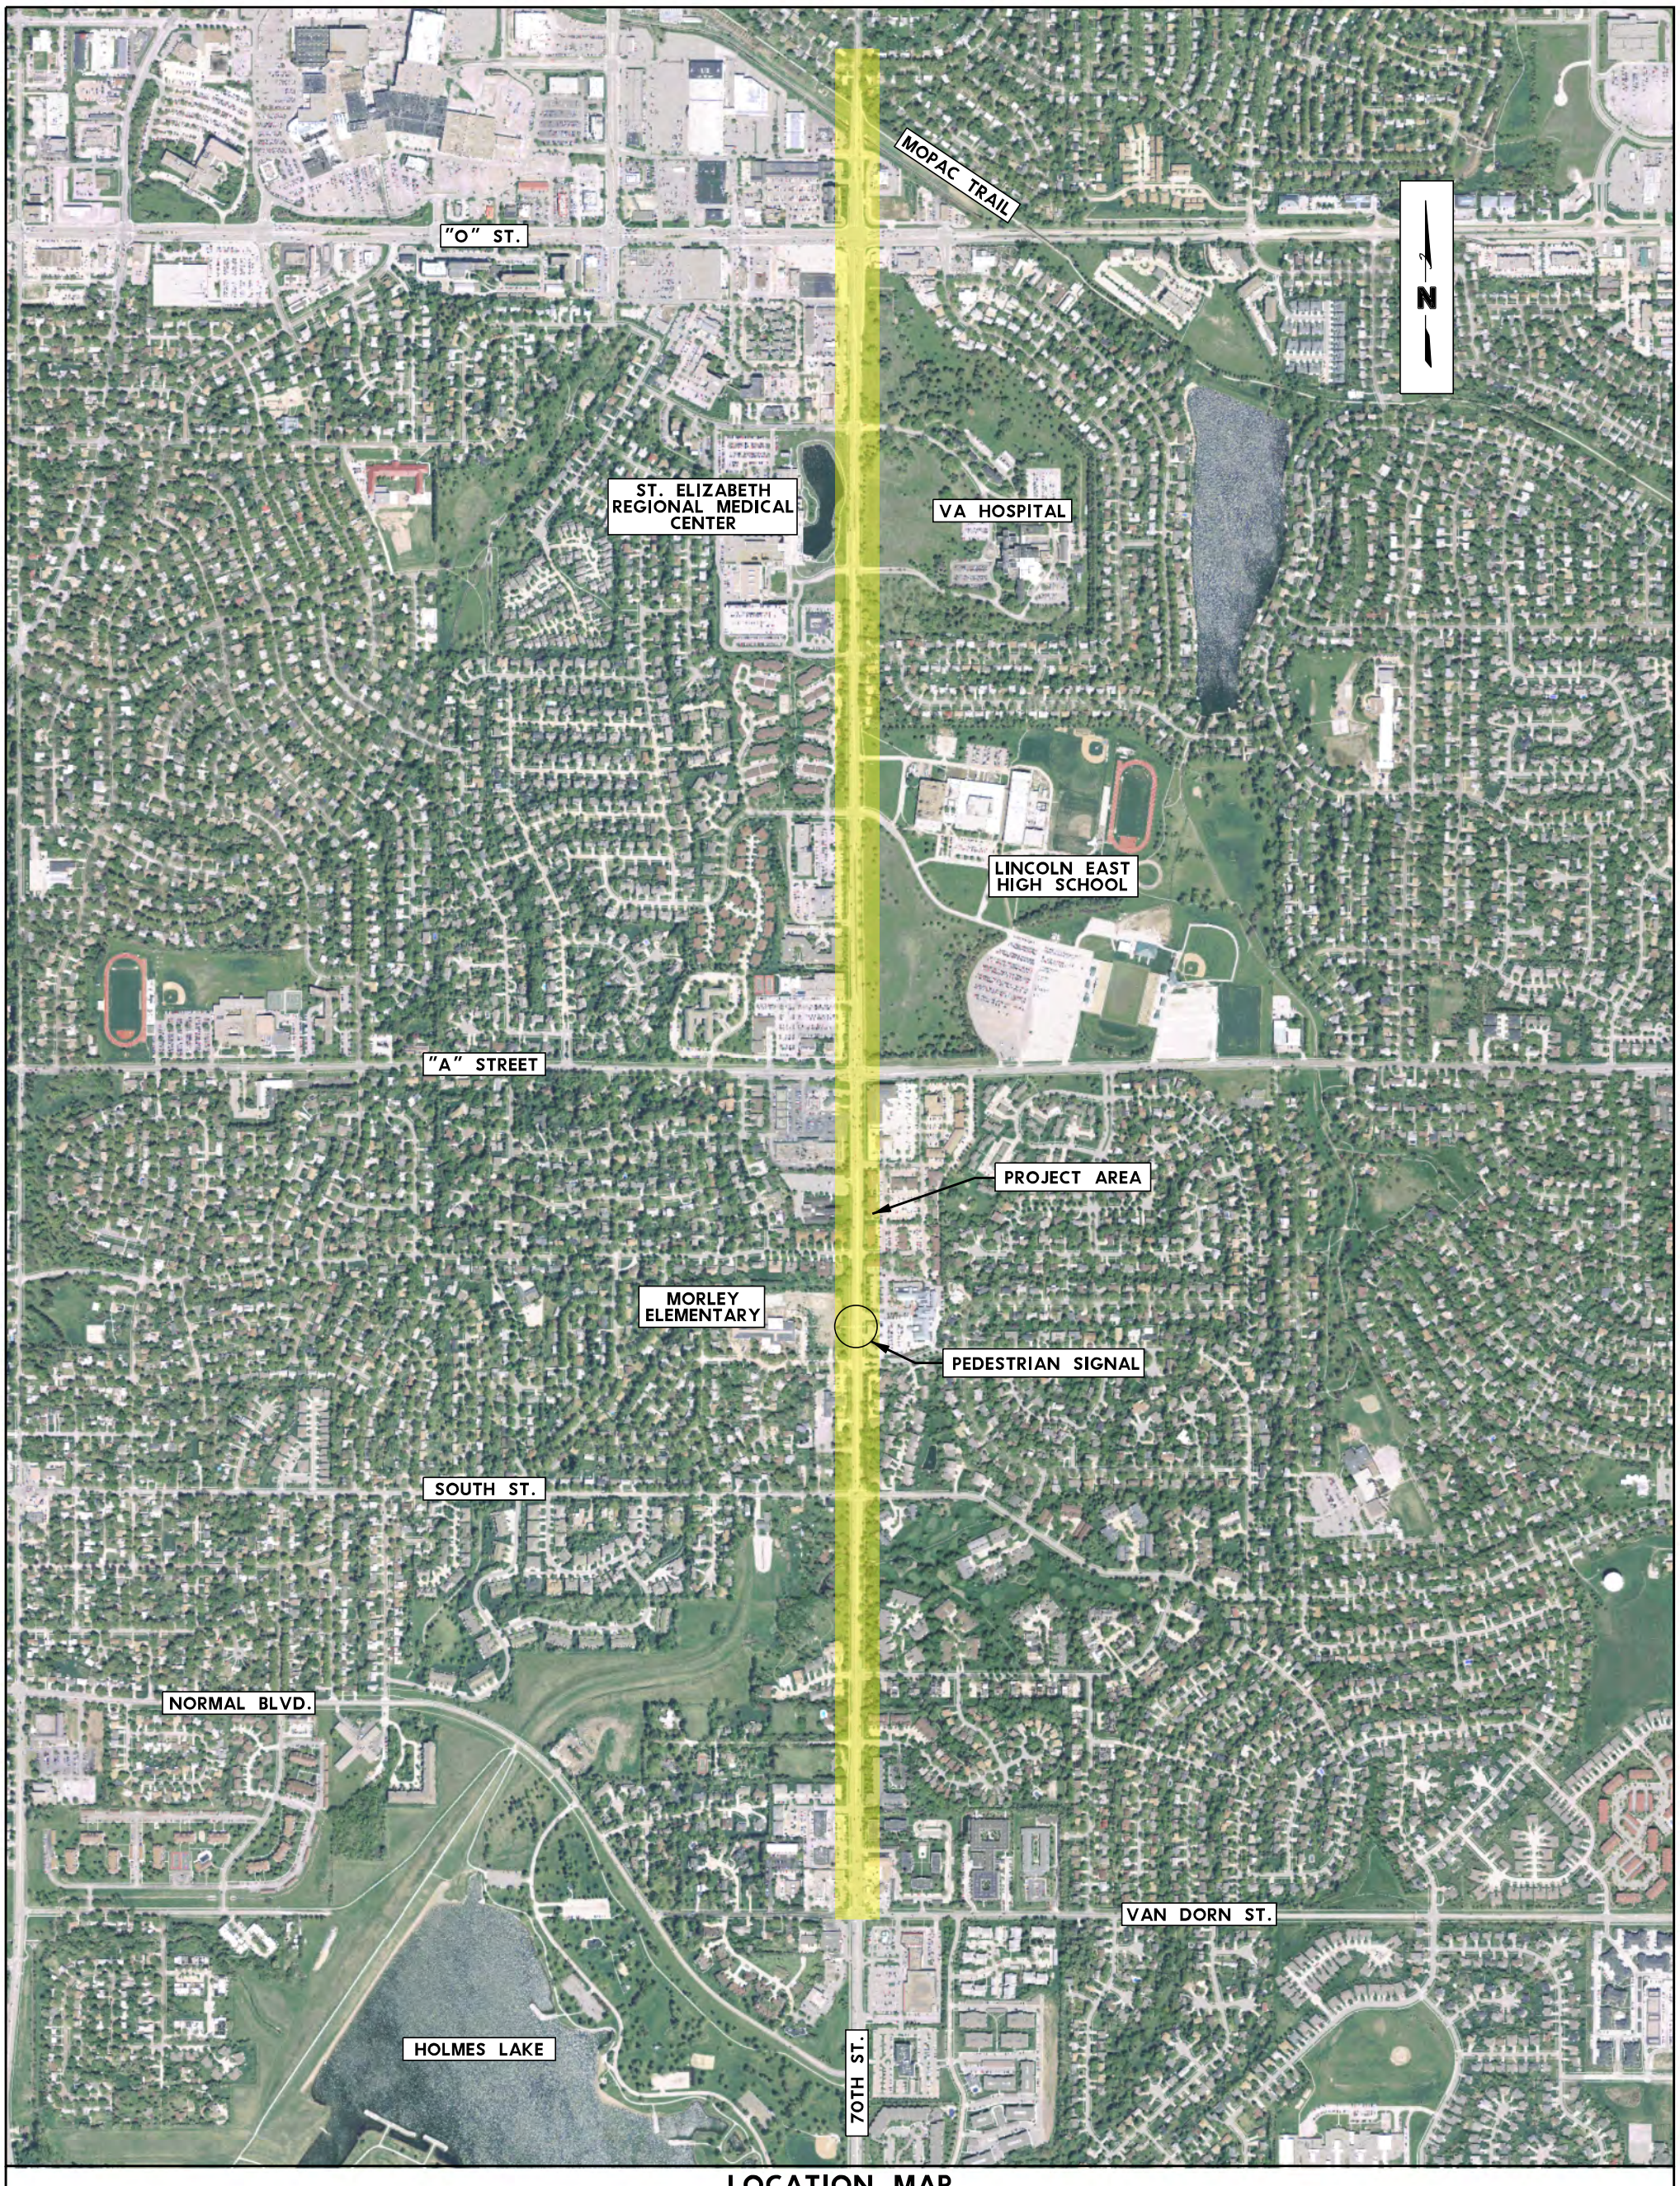

LOCATION MAP
70TH STREET, VAN DORN ST. TO EASTBOROUGH PAVEMENT REPAIR
STATE PROJECT LCLC-5247(13) CN 13243, CITY PROJECT NE. 540028