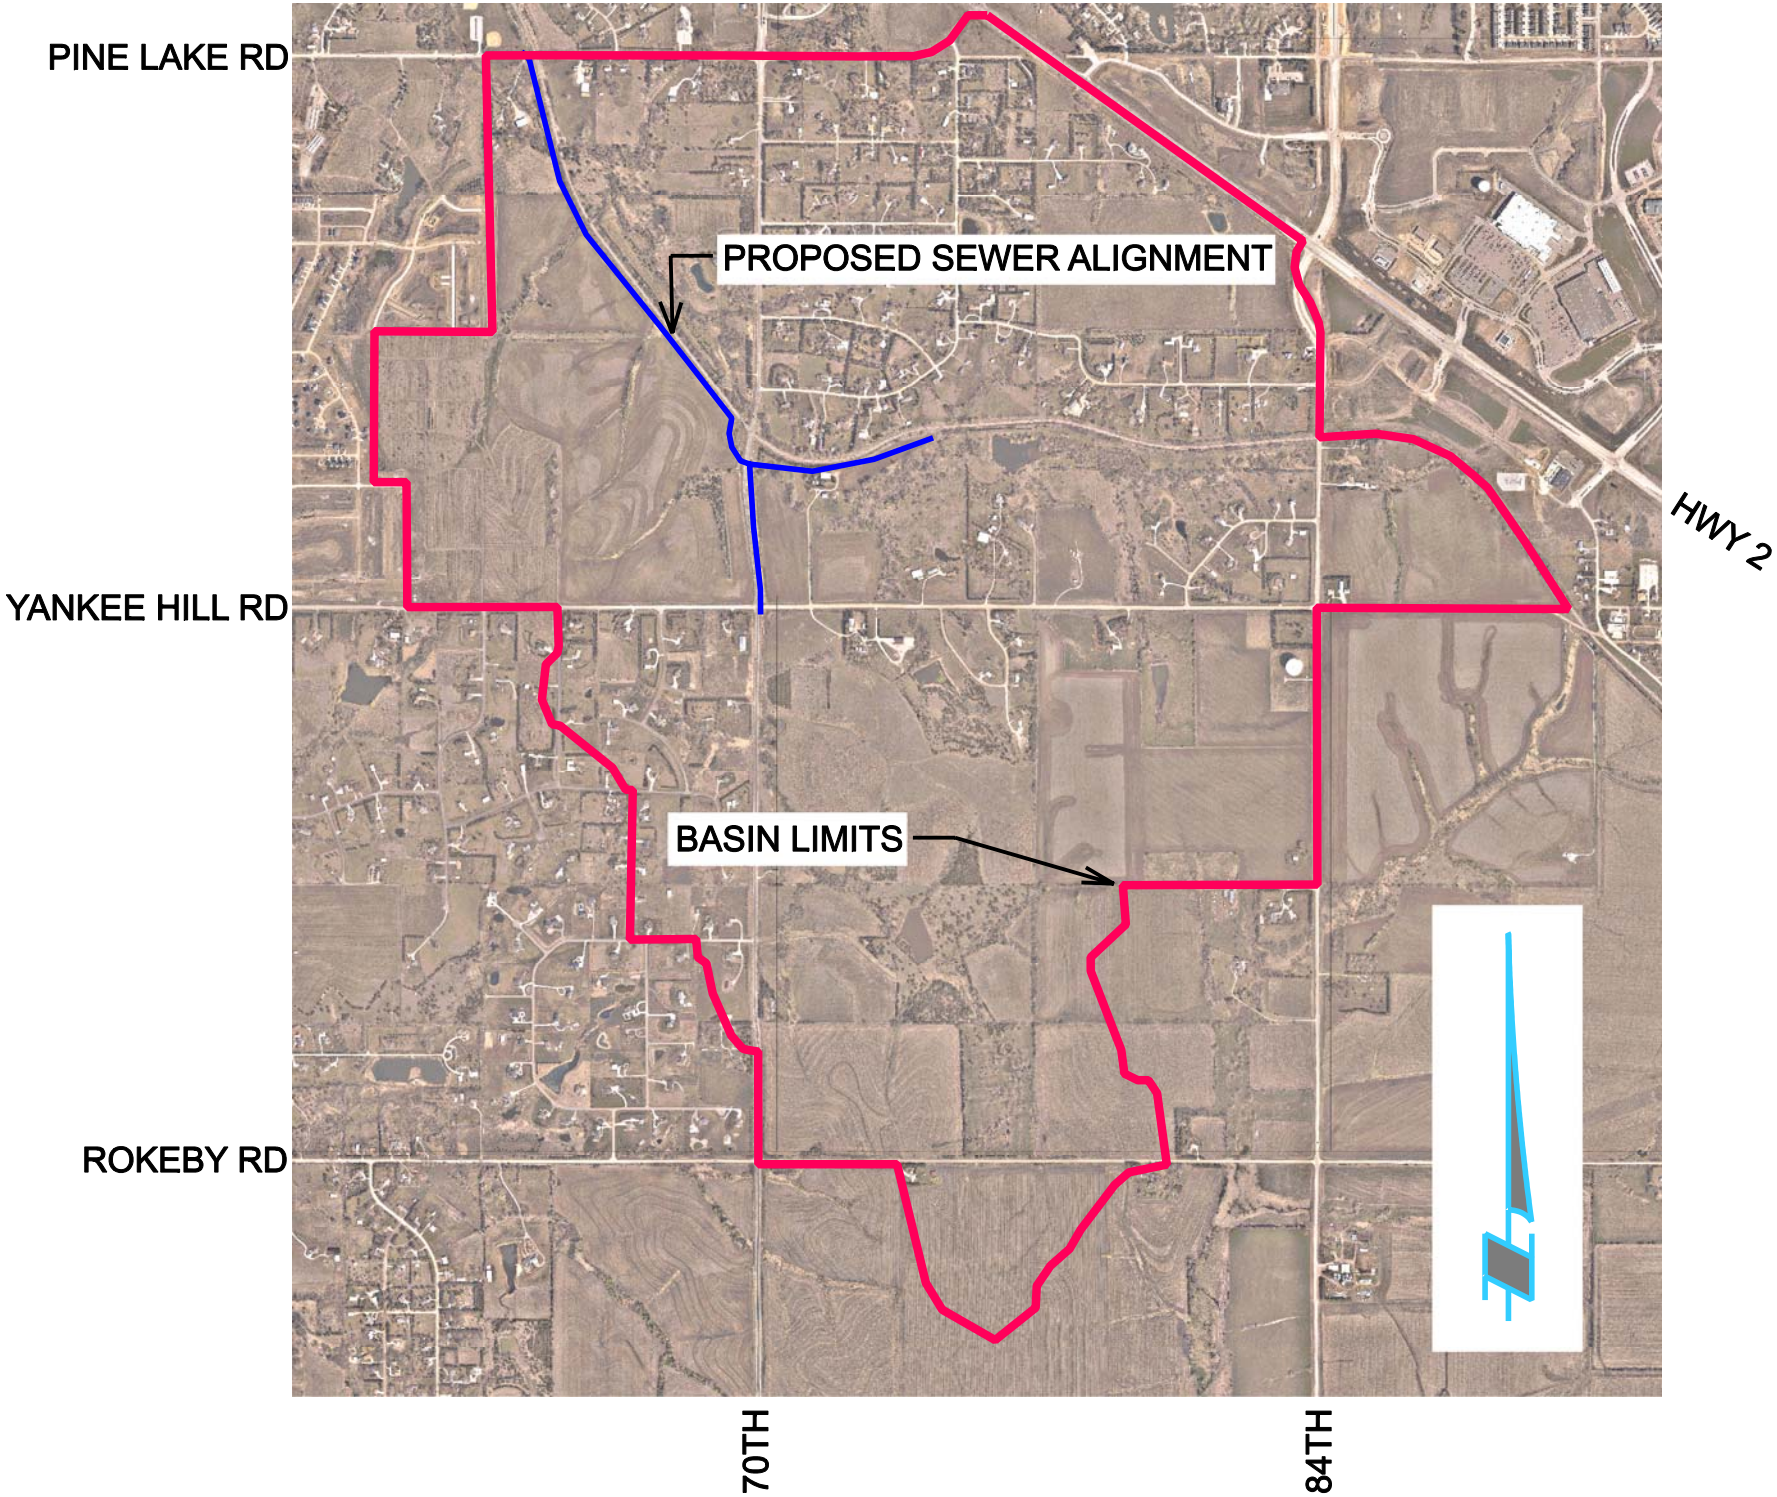UPPER BEAL SLOUGH TRUNK SEWER STUDY