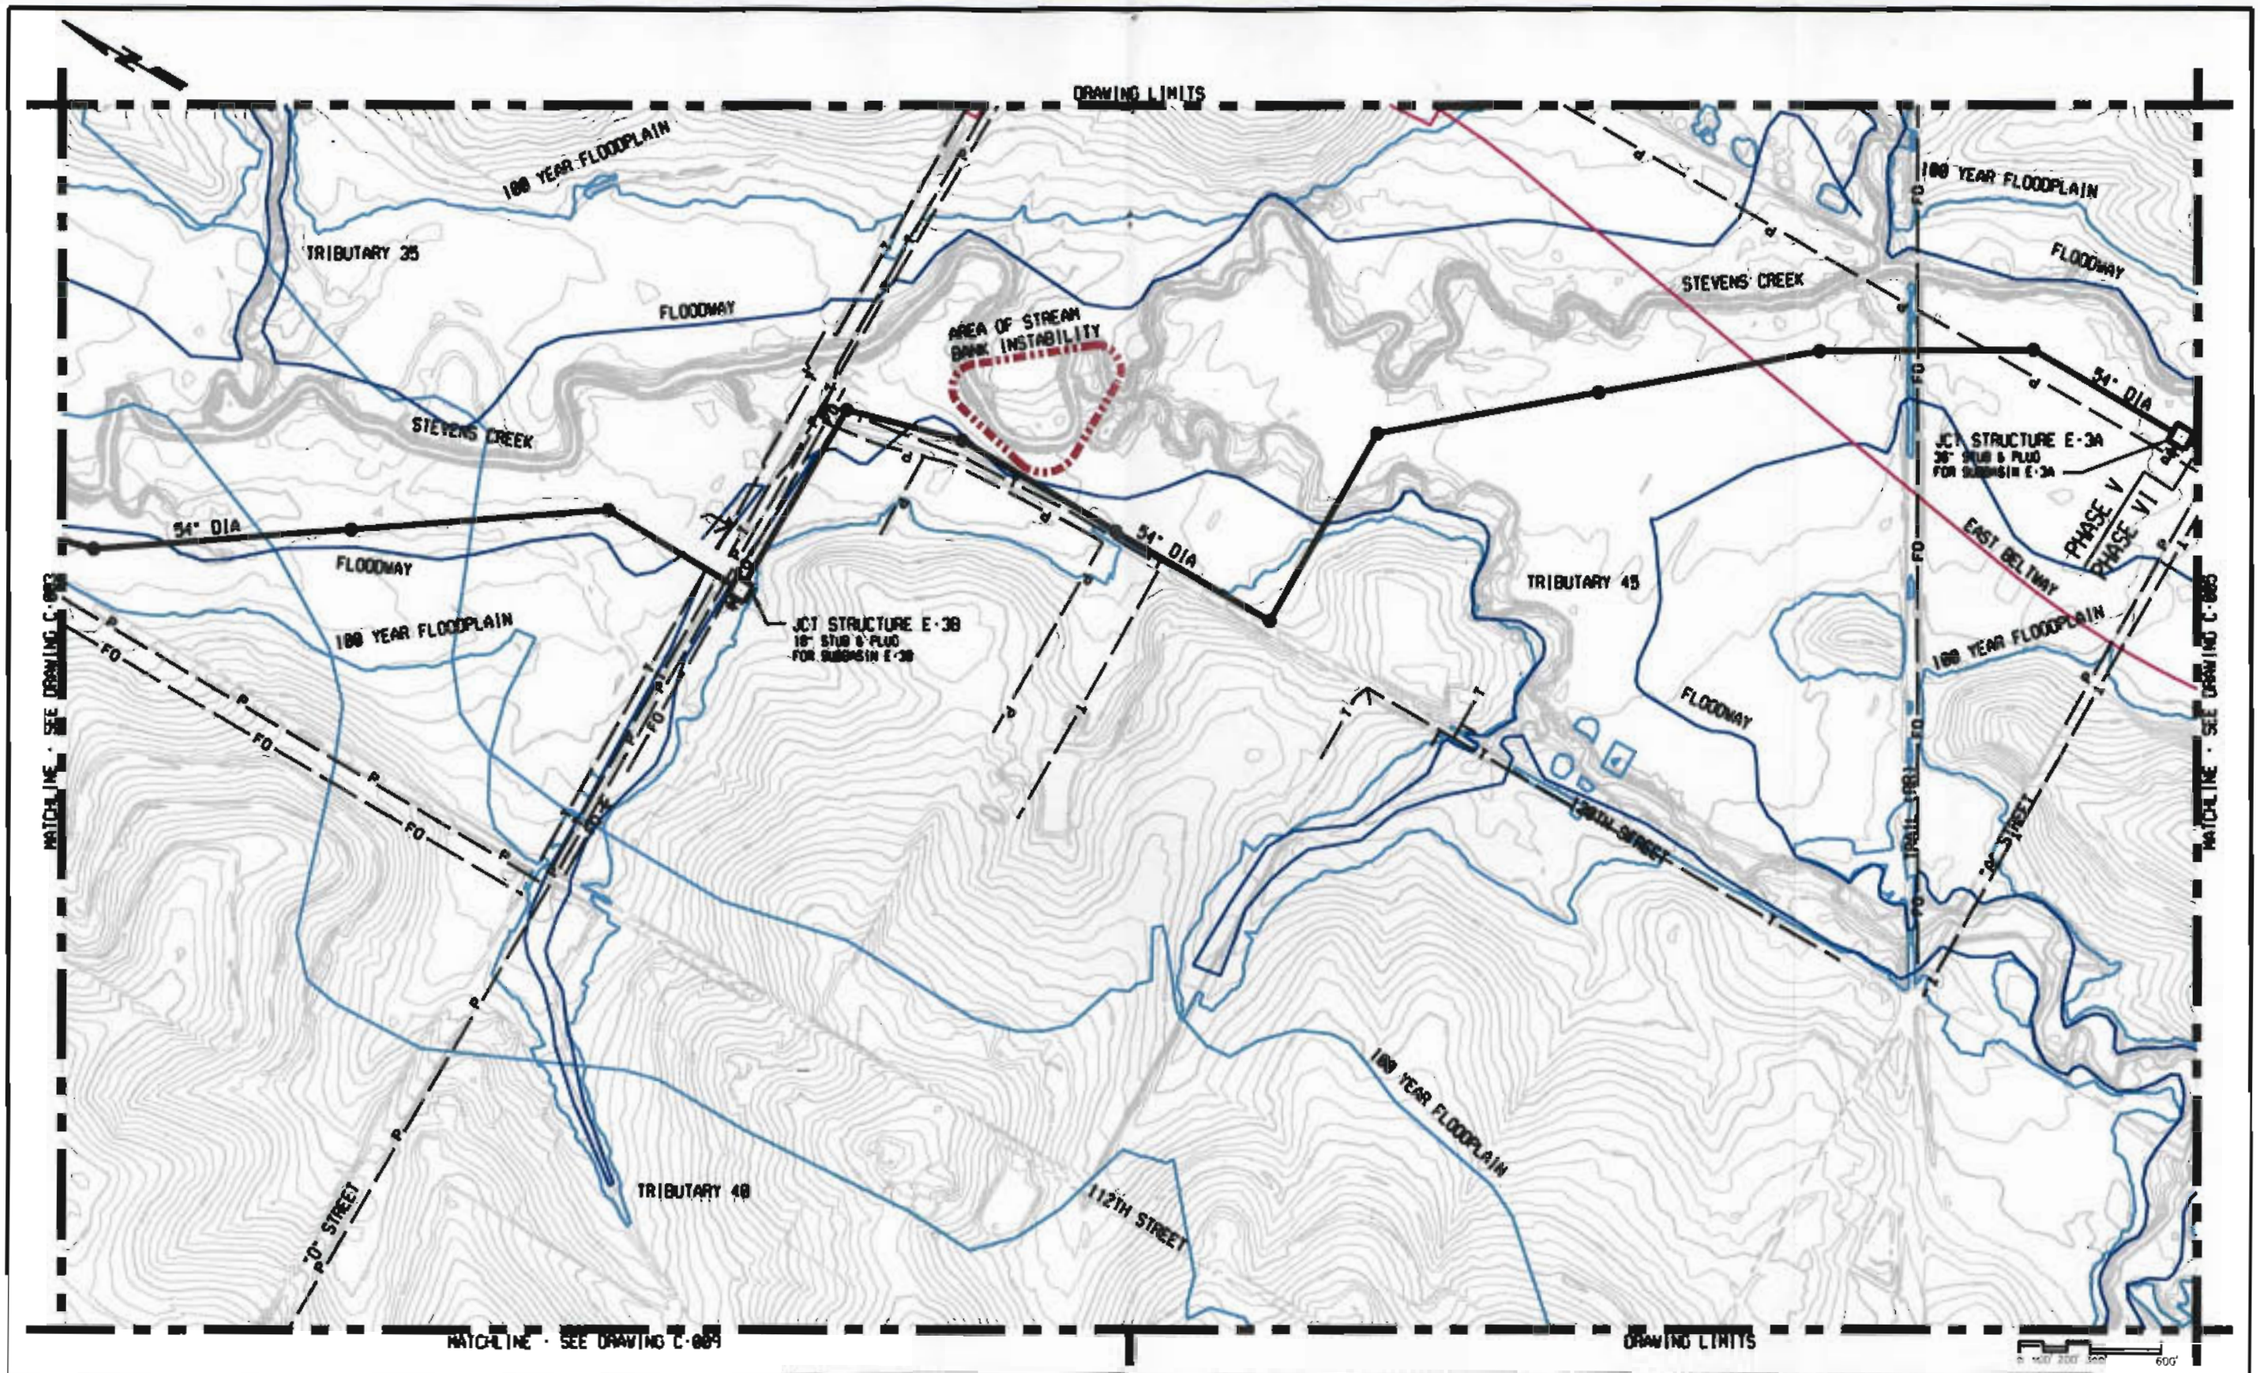

REV	DATE	BY	DESCRIPTION

DESIGNED HJS
DRAWN CWV
CHECKED BDC
DATE 11-11-04

PRELIMINARY
NOT FOR CONSTRUCTION

CITY OF LINCOLN NEBRASKA
MAYOR COLEEN J. SENG

carollo engineers

EWA CONSULTING GROUP, INC.
ENGINEERS · PLANNERS · SURVEYORS
12001 O STREET
OMAHA, NE 68137-3542
PHONE: (402) 895-4700
FAX: (402) 895-3599
7130 S 27TH ST, STE D
LINCOLN, NE 68516-5941
PHONE: (402) 420-7217
FAX: (402) 420-7218

CITY OF LINCOLN, NEBRASKA
STEVENS CREEK BASIN TRUNK SEWER
CIVIL
ALTERNATIVE ALIGNMENT ANALYSIS
PHASES V & VI

VERIFY SCALES
BAR IS ONE INCH ON ORIGINAL DRAWING
0 1"
IF NOT ONE INCH ON THIS SHEET, ADJUST SCALES ACCORDINGLY

JOB NO. 69834.18 (V-1)
DRAWING NO. C-004
SHEET NO. SHT 4 OF 9

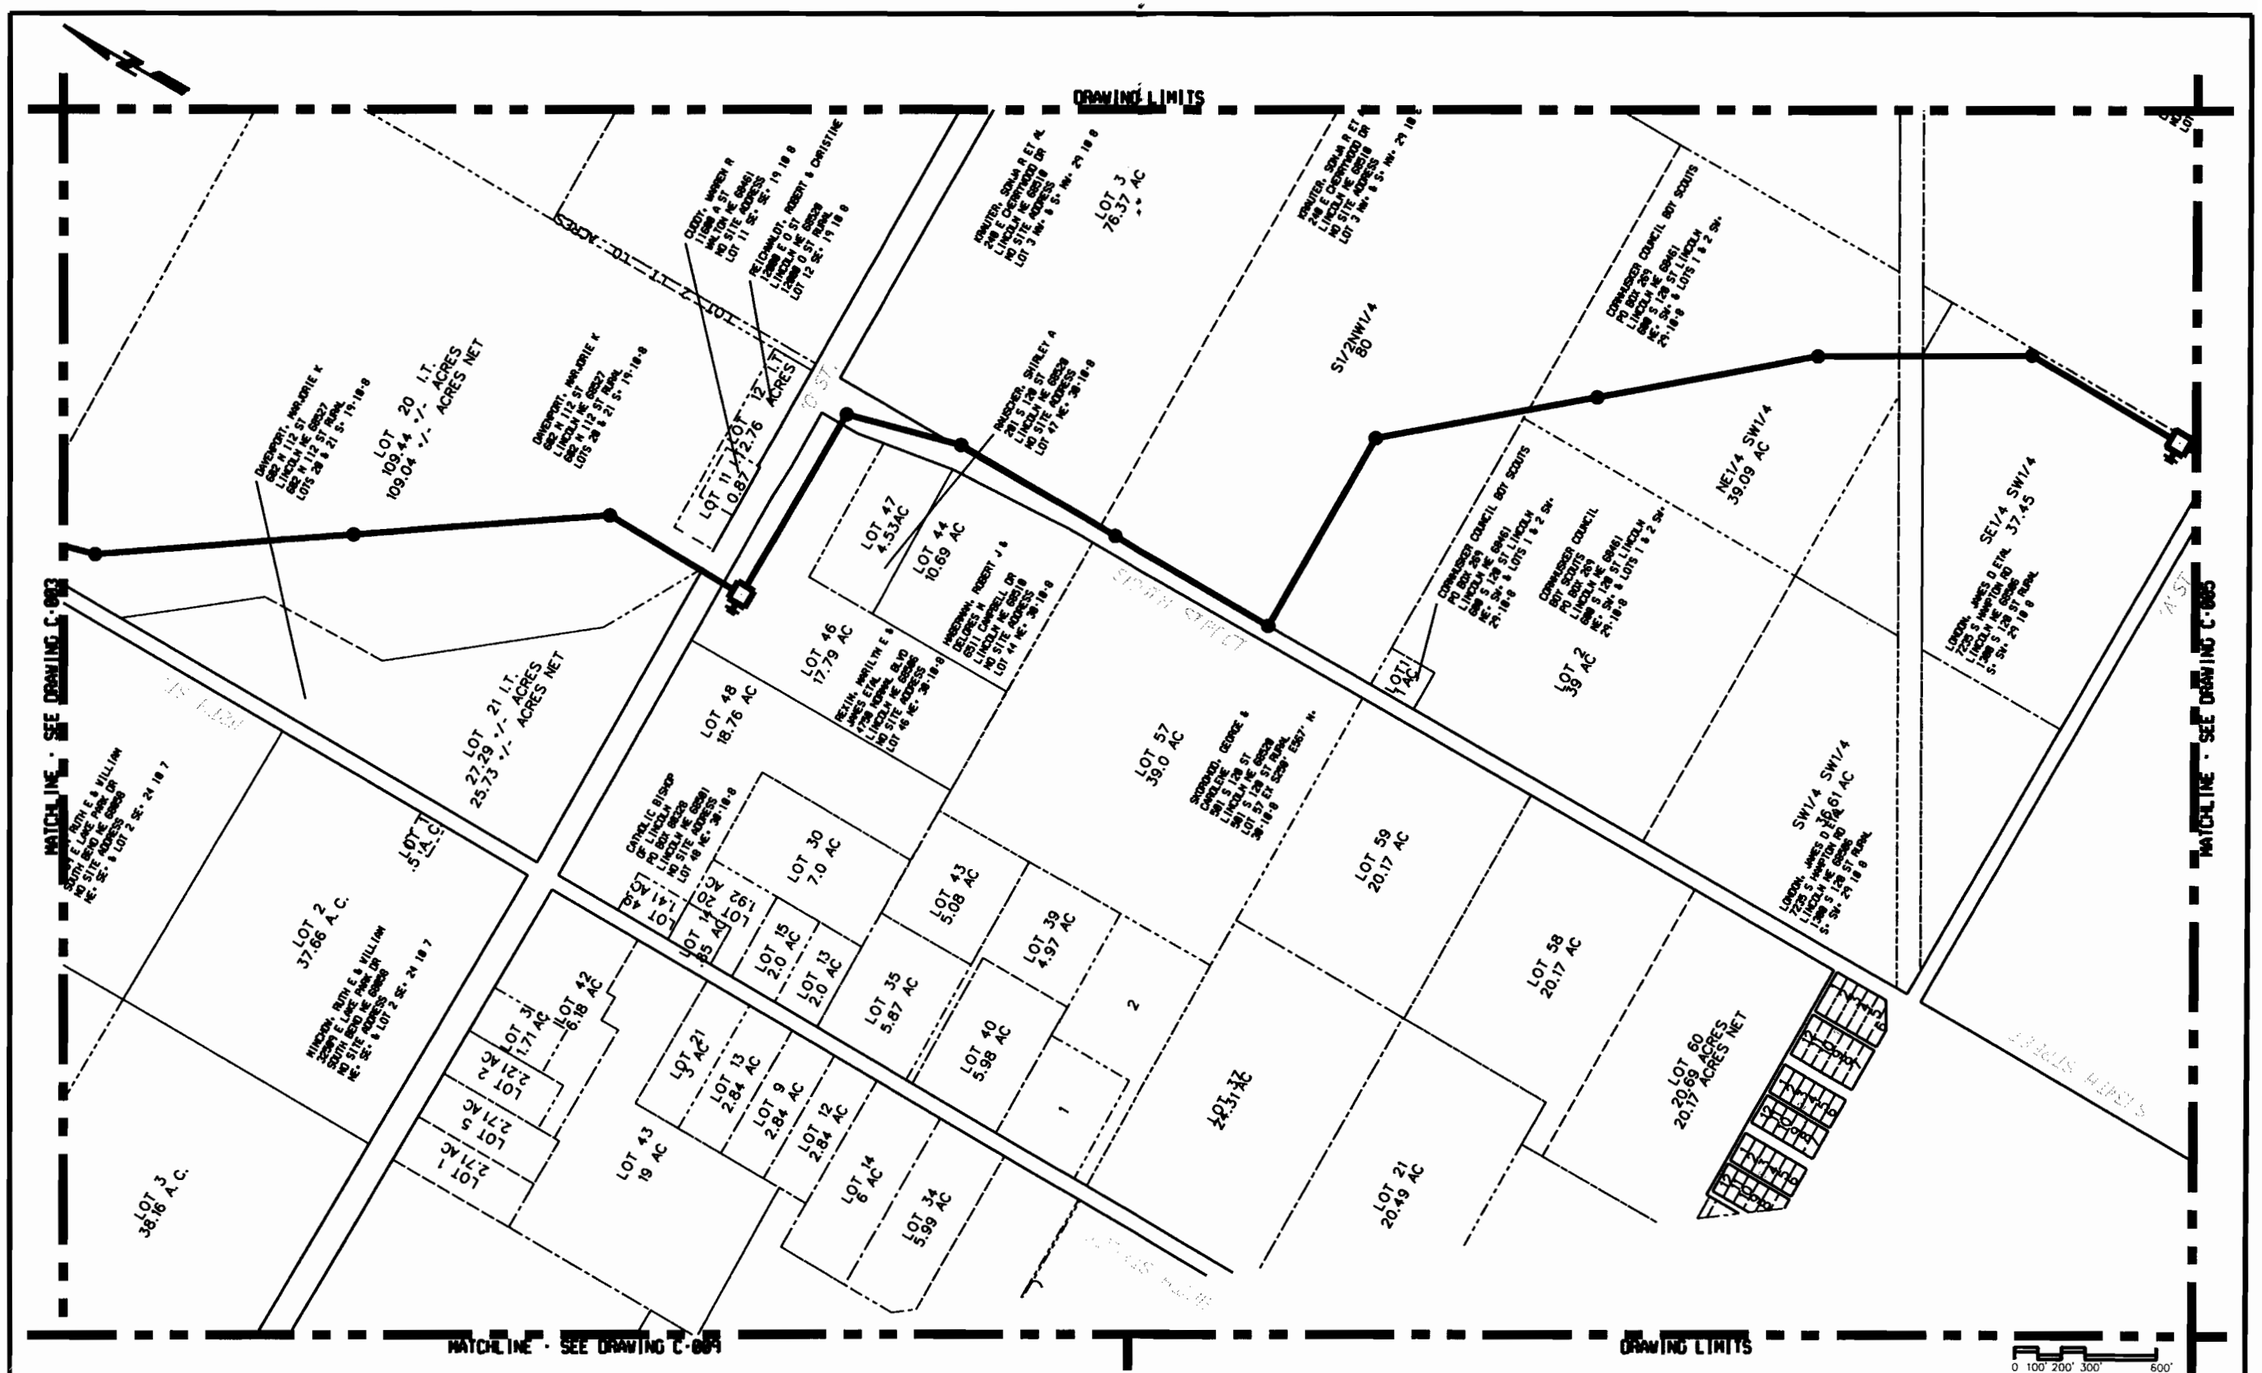

REV	DATE	BY	DESCRIPTION

DESIGNED MJS
DRAWN CWW
CHECKED BDC
DATE 11-11-04

PRELIMINARY
NOT FOR CONSTRUCTION

CITY OF LINCOLN NEBRASKA
MAYOR COLEEN J. SENG

carollo engineers

E&A CONSULTING GROUP, INC.
ENGINEERS • PLANNERS • SURVEYORS
12001 O STREET OMAHA, NE 68137-3542 PHONE: (402) 895-4700 FAX: (402) 895-3599
7130 S 29TH ST, STE D LINCOLN, NE 68516-5841 PHONE: (402) 420-7217 FAX: (402) 420-7218

CITY OF LINCOLN, NEBRASKA
STEVENS CREEK BASIN TRUNK SEWER
CIVIL
ALTERNATIVE ALIGNMENT ANALYSIS
PHASES V & VI

VERIFY SCALES
BAR IS ONE INCH ON ORIGINAL DRAWING
0 1"
IF NOT ONE INCH ON THIS SHEET, ADJUST SCALES ACCORDINGLY

JOB NO. 6903A.18 (V-1)
DRAWING NO. C-004A
SHEET NO. SHT 4 OF 9