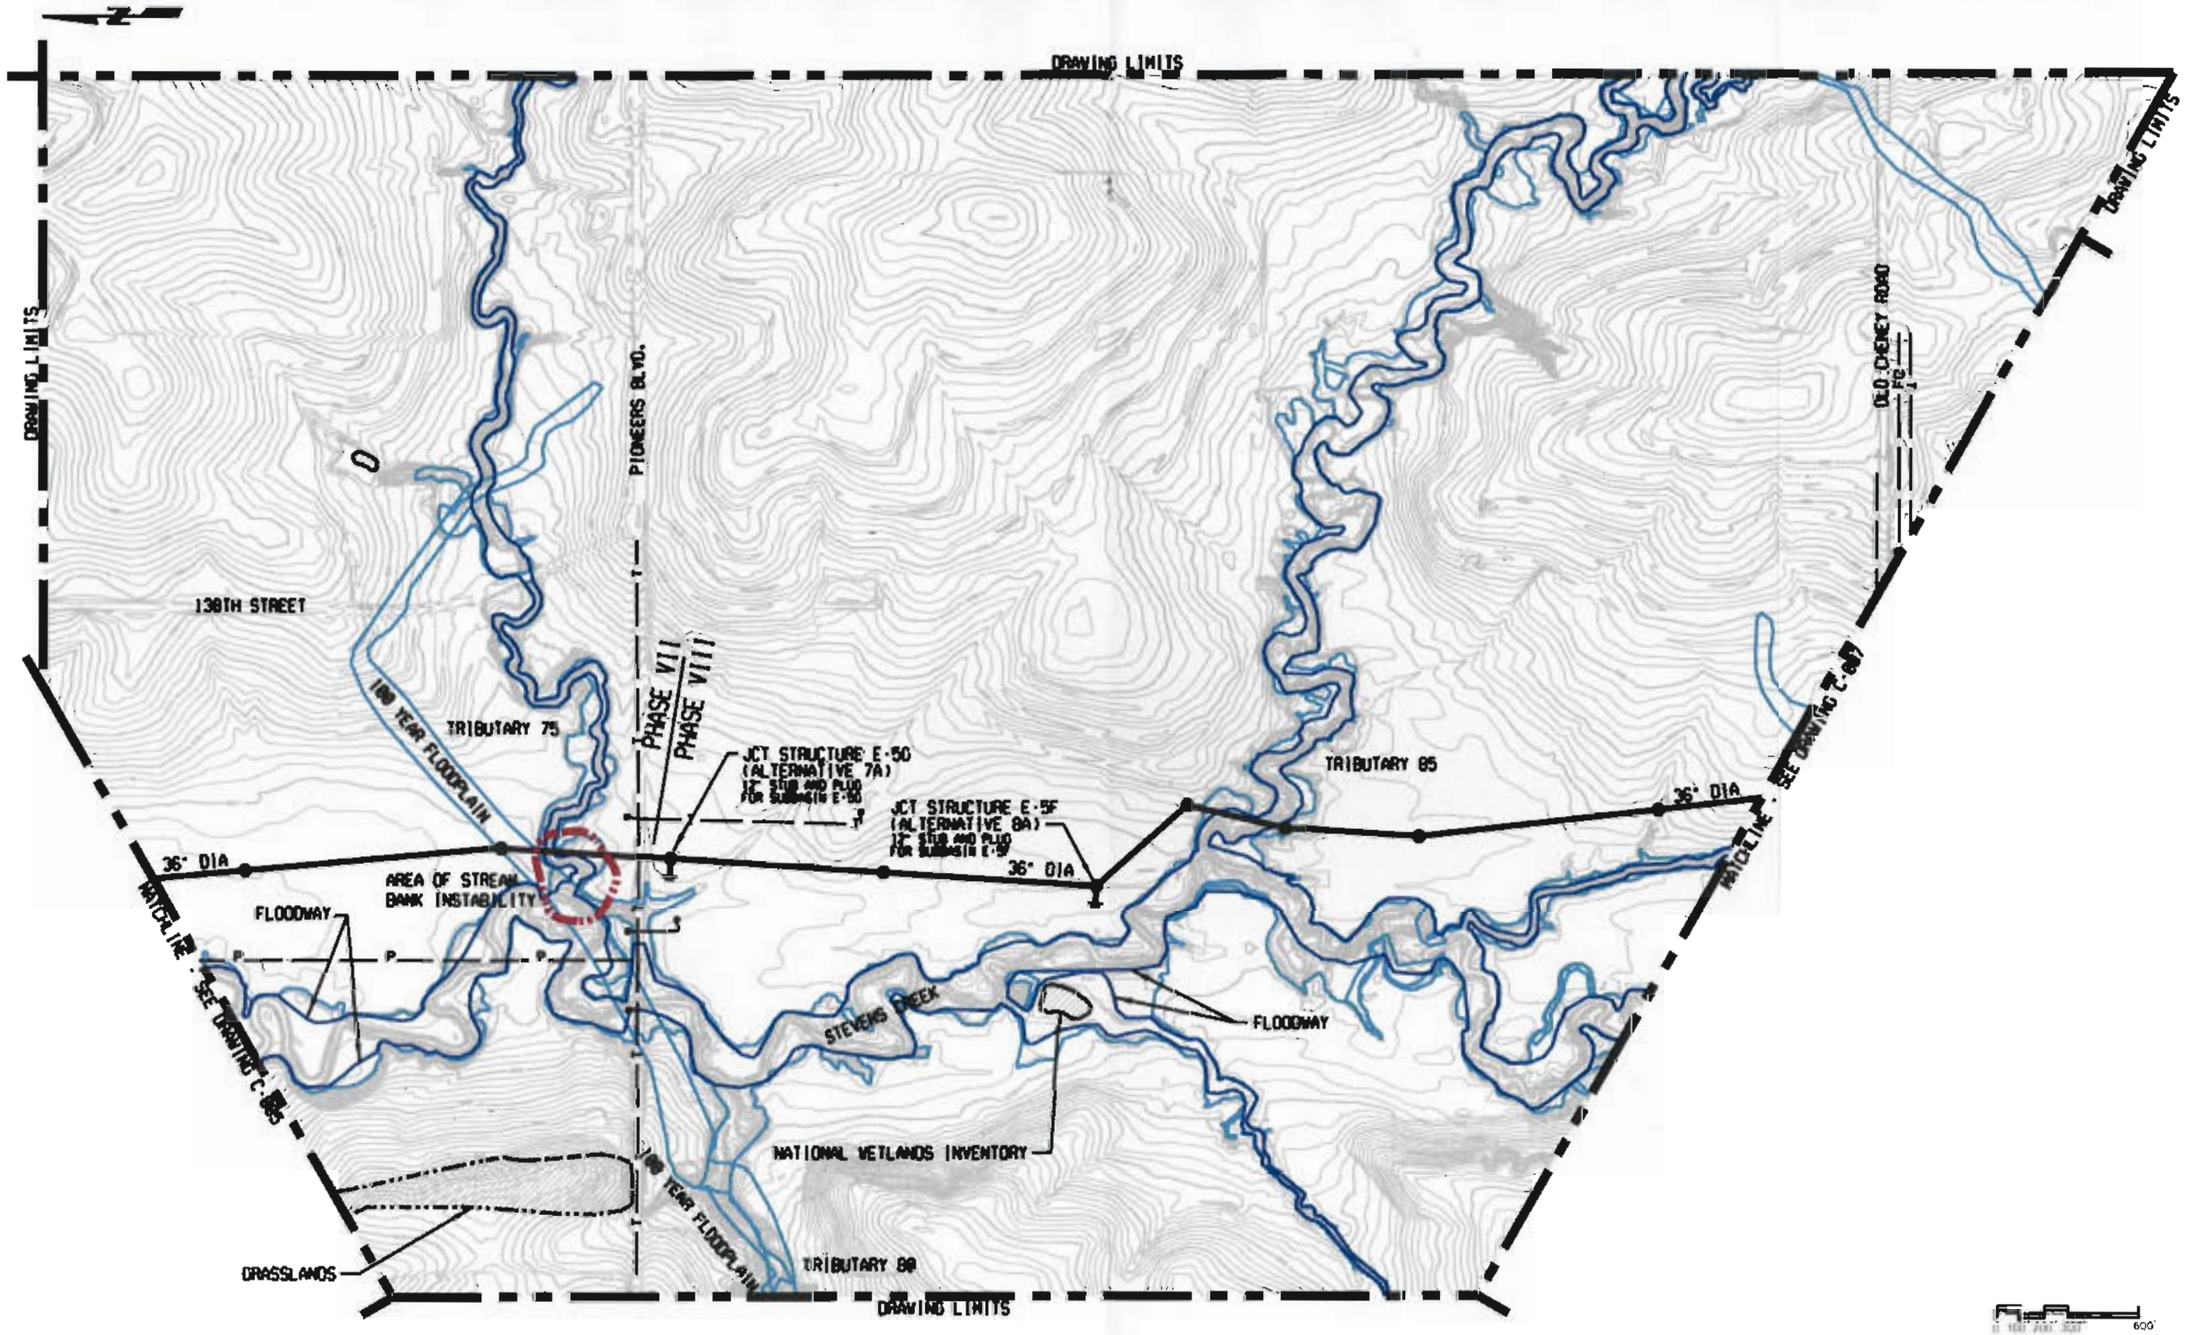

REV	DATE	BY	DESCRIPTION

DESIGNED WJS
DRAWN CWV
CHECKED BDC
DATE 11-11-04

PRELIMINARY
NOT FOR CONSTRUCTION

CITY OF LINCOLN
NEBRASKA
MAYOR COLEEN J. SENG

carollo engineers

E&A CONSULTING GROUP, INC.
ENGINEERS • PLANNERS • SURVEYORS
12081 O STREET
OMAHA, NE 68137-3542
PHONE: (402) 895-4700
FAX: (402) 895-3599
7130 S 29TH ST., STE D
LINCOLN, NE 68516-5941
PHONE: (402) 420-7217
FAX: (402) 420-7218

CITY OF LINCOLN, NEBRASKA
STEVENS CREEK BASIN TRUNK SEWER
CIVIL
ALTERNATIVE ALIGNMENT ANALYSIS
PHASES VII & VIII

VERIFY SCALES
BAR IS ONE INCH ON ORIGINAL DRAWING
0 1"
IF NOT ONE INCH ON THIS SHEET, ADJUST SCALES ACCORDINGLY

JOB NO. 69B3A.18 (V-1)
DRAWING NO. C-006
SHEET NO. SHT 6 OF 9

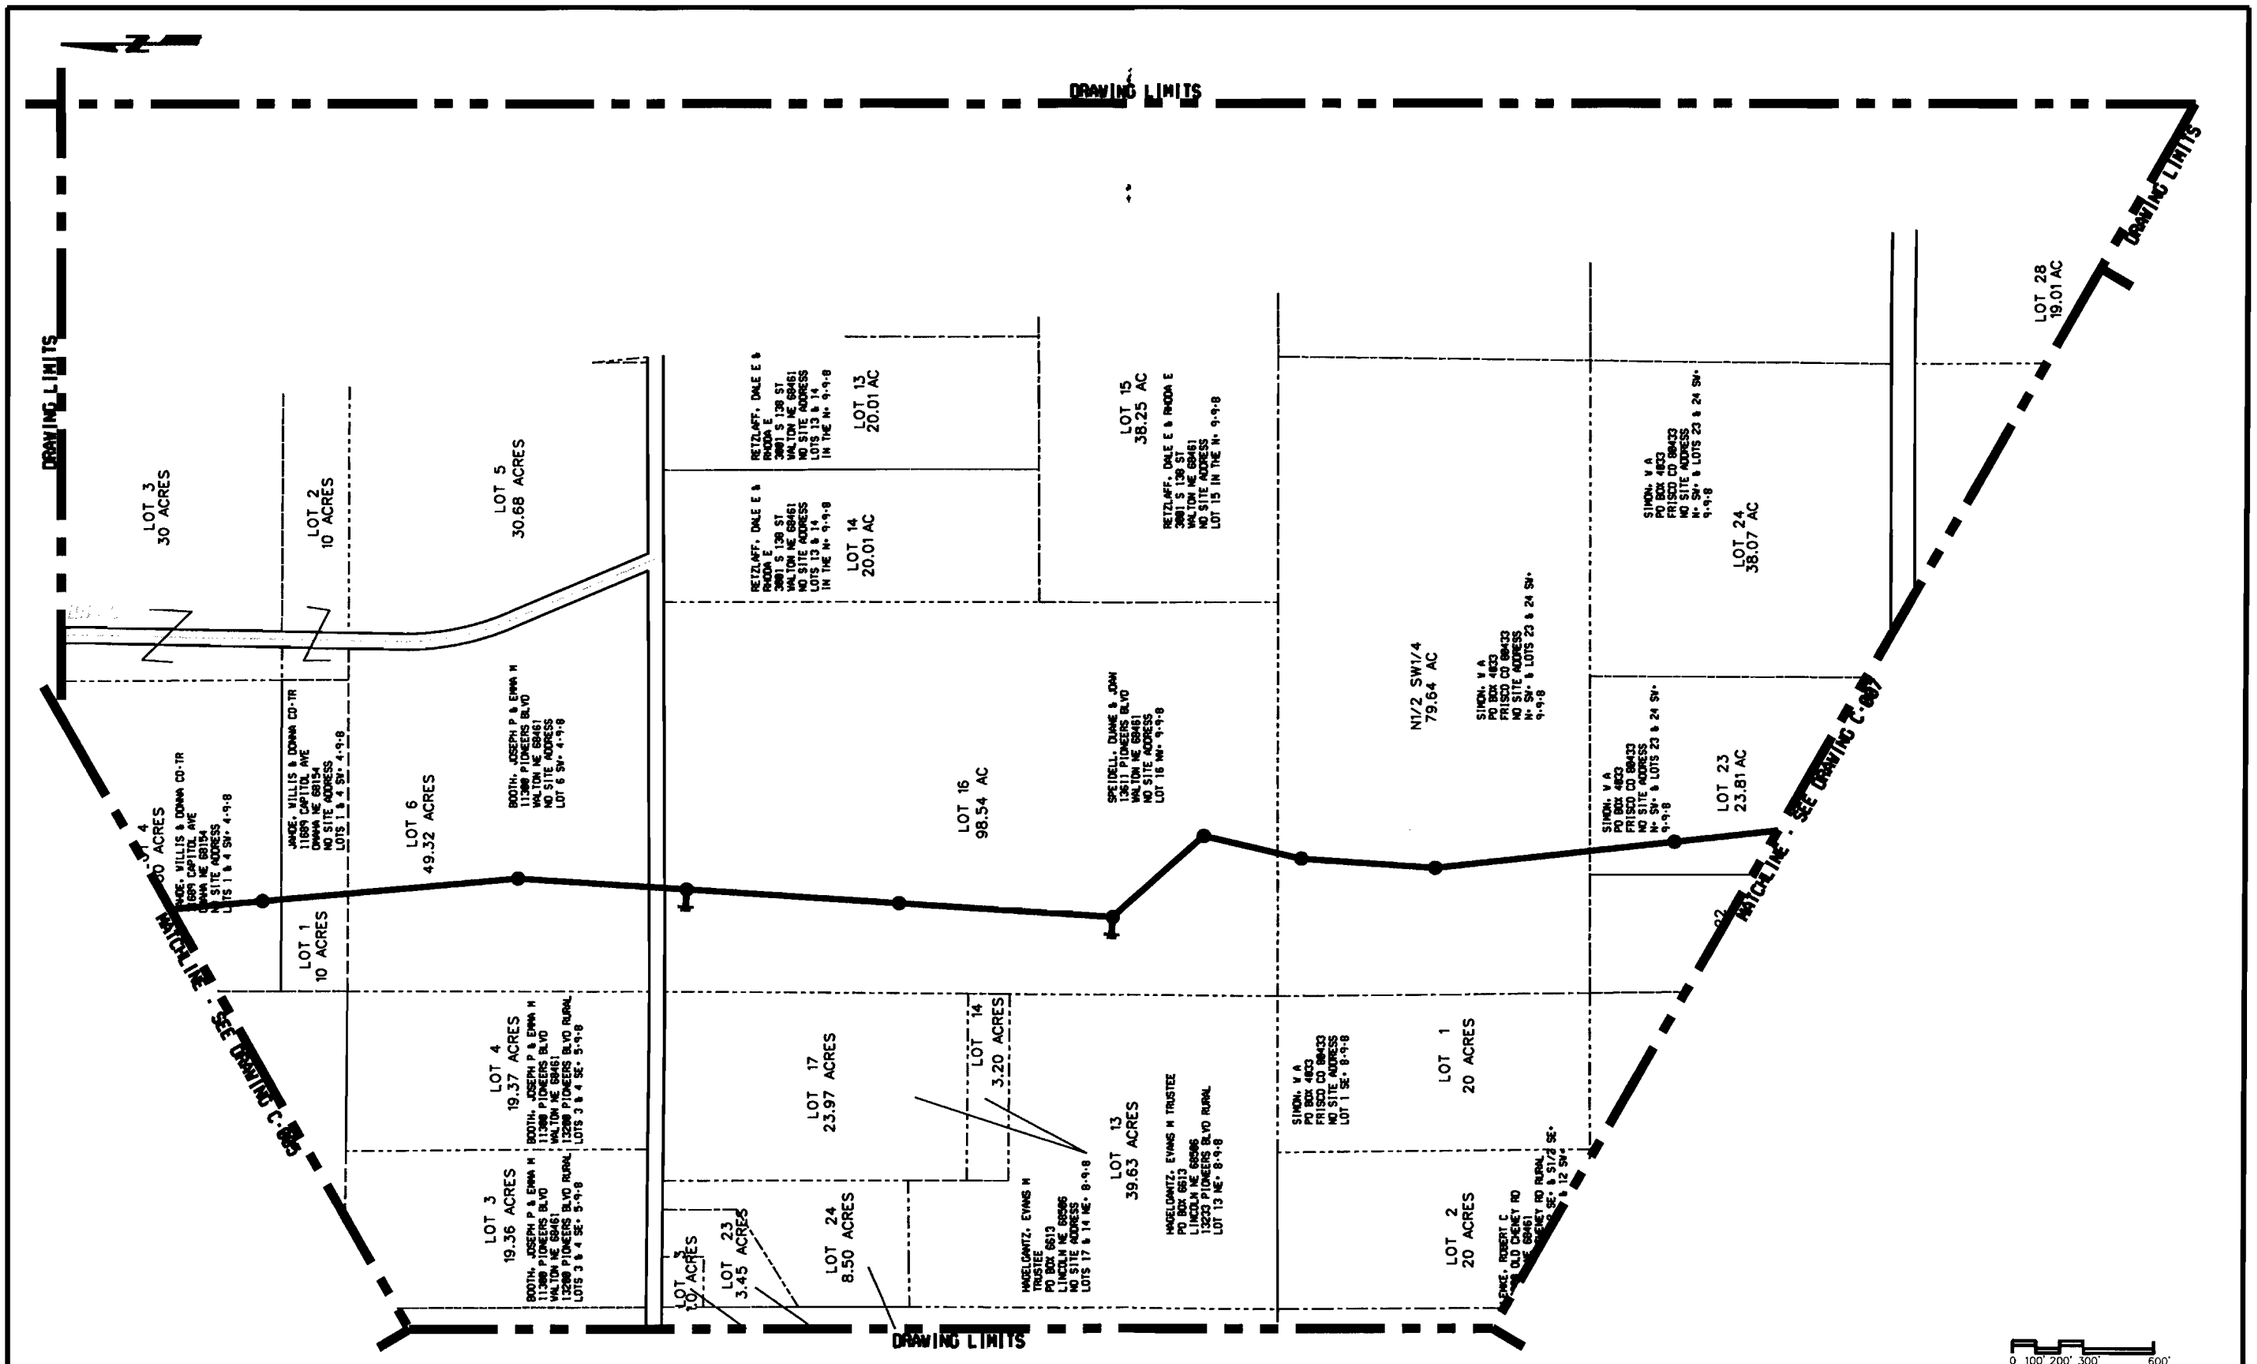

REV	DATE	BY	DESCRIPTION

DESIGNED HJS
DRAWN CVW
CHECKED BOC
DATE 11-11-04

PRELIMINARY
NOT FOR CONSTRUCTION

CITY OF LINCOLN NEBRASKA
MAYOR COLEEN J. SENG

carollo engineers

E&A CONSULTING GROUP, INC.
ENGINEERS • PLANNERS • SURVEYORS
12001 O STREET
OMAHA, NE 68137-3542
PHONE: (402) 895-4700
FAX: (402) 895-3599
7130 S 29TH ST. STE D
LINCOLN, NE 68516-5941
PHONE: (402) 428-7217
FAX: (402) 428-7218

CITY OF LINCOLN, NEBRASKA
STEVENS CREEK BASIN TRUNK SEWER
CIVIL
ALTERNATIVE ALIGNMENT ANALYSIS
PHASES VII & VIII

VERIFY SCALES
BAR IS ONE INCH ON ORIGINAL DRAWING
0 1"
IF NOT ONE INCH ON THIS SHEET, ADJUST SCALES ACCORDINGLY

JOB NO. 6983A.10 (V-1)
DRAWING NO. C-006A
SHEET NO. SHT 6 OF 9