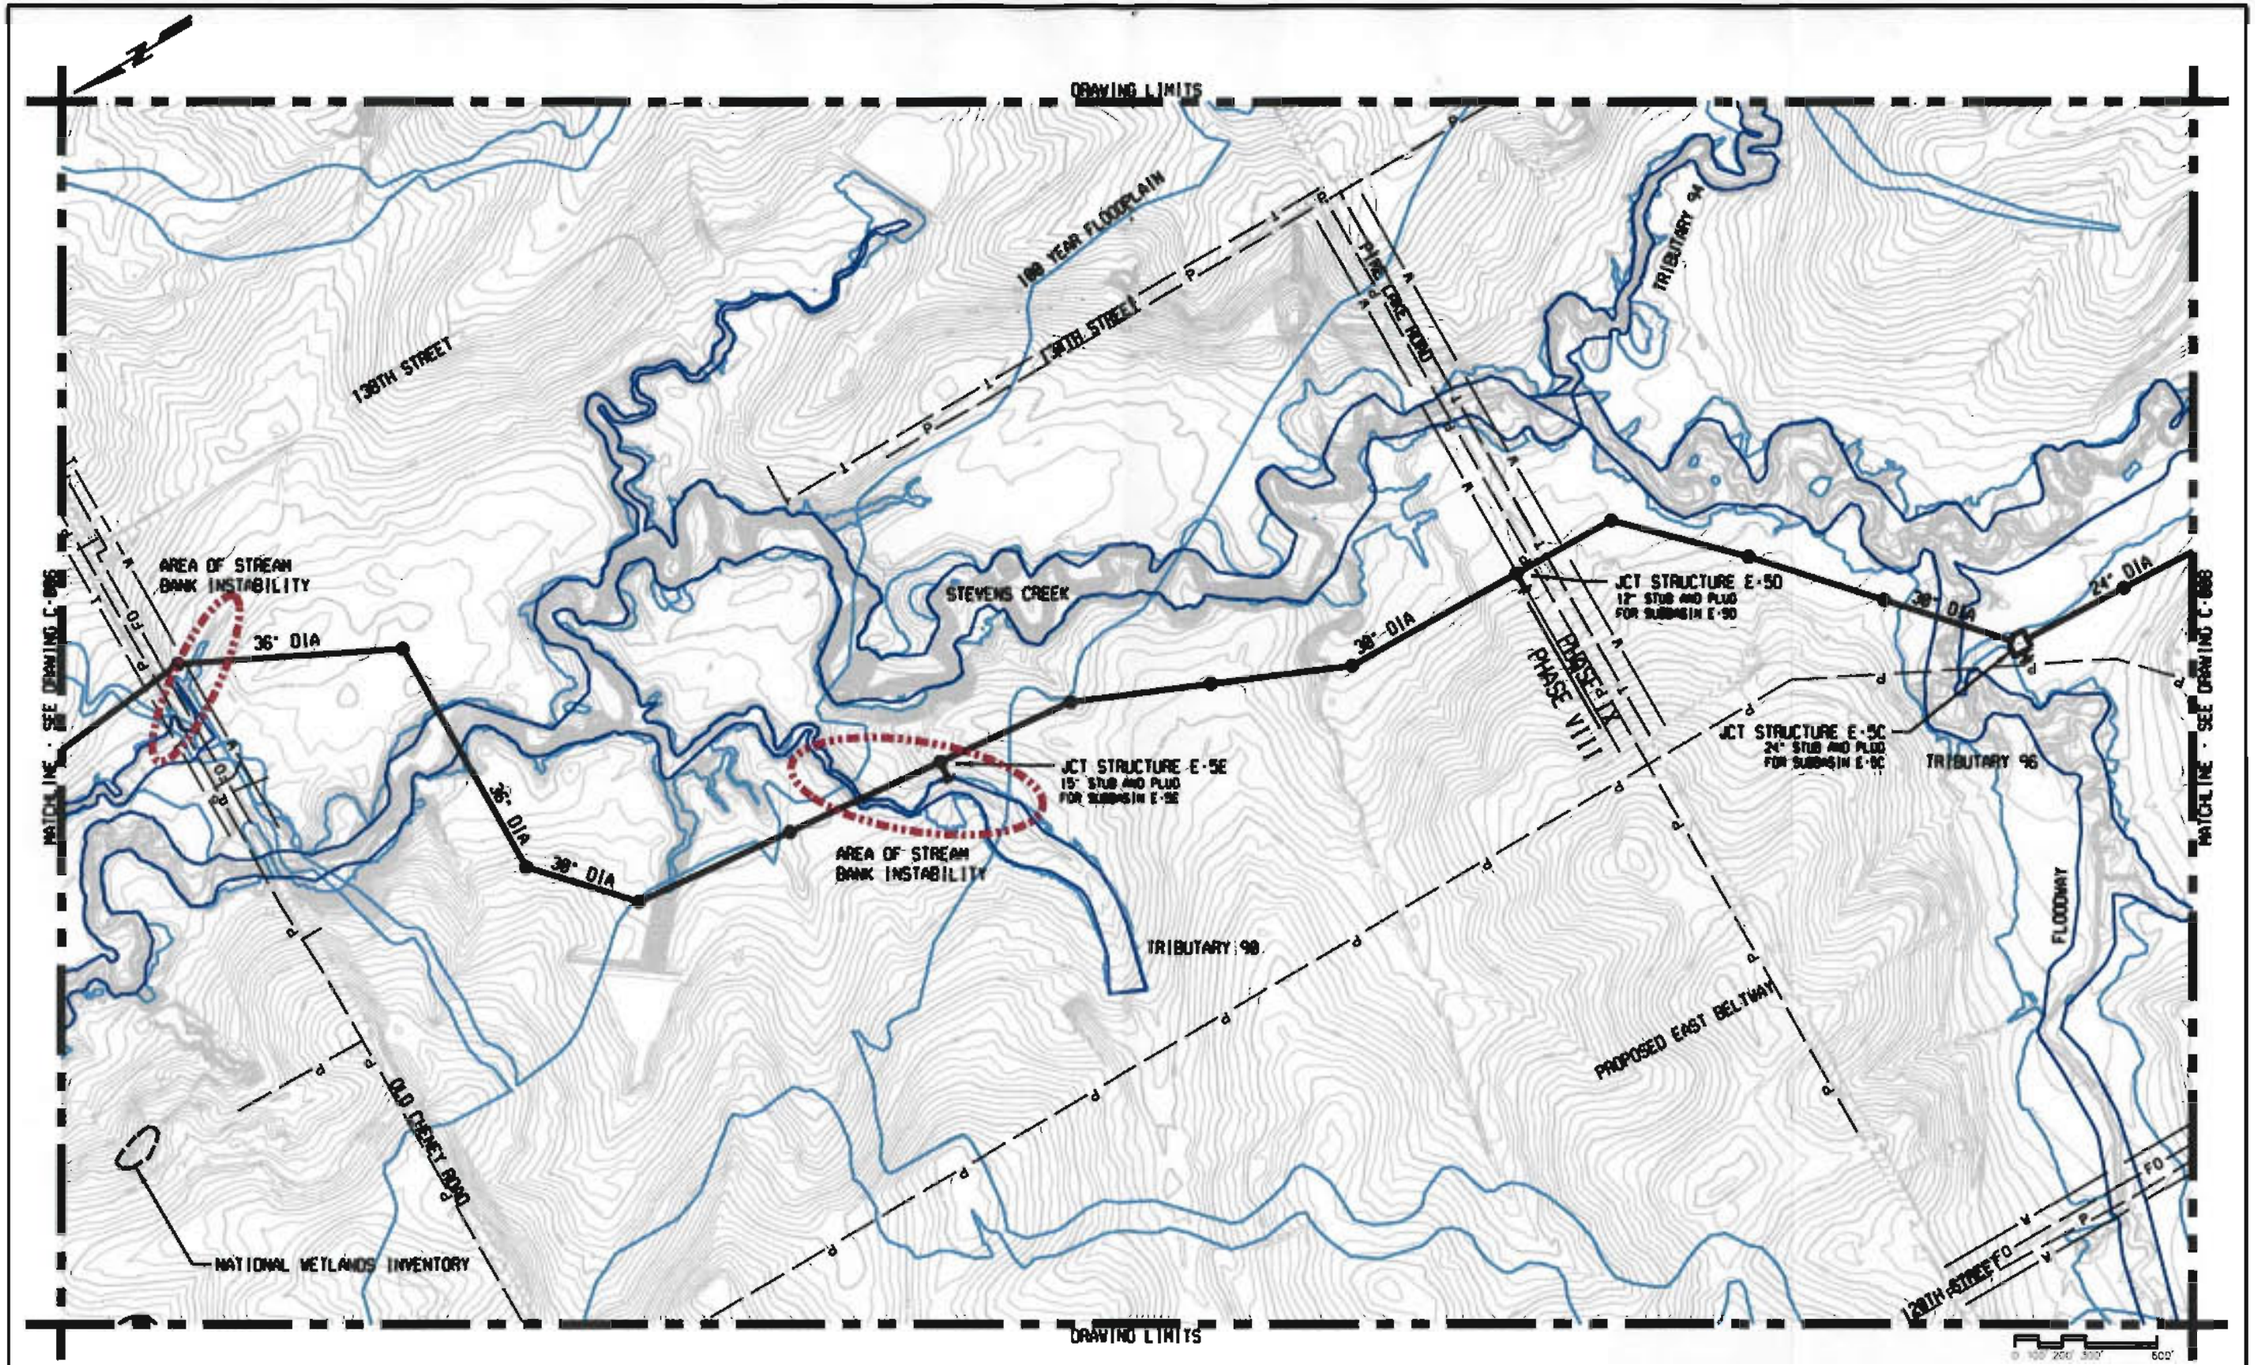

REV	DATE	BY	DESCRIPTION

DESIGNED NJS
DRAWN CVW
CHECKED BDC
DATE 11-11-94

PRELIMINARY
NOT FOR CONSTRUCTION

CITY OF LINCOLN
NEBRASKA
MAYOR COLEEN J. SENG

carollo engineers

E&A CONSULTING GROUP, INC.
ENGINEERS • PLANNERS • SURVEYORS
12801 O STREET
OMAHA, NE 68137-3542
PHONE: (402) 895-4700
FAX: (402) 895-3599
7130 S 29TH ST, STE D
LINCOLN, NE 68516-5841
PHONE: (402) 420-7217
FAX: (402) 420-7218

CITY OF LINCOLN, NEBRASKA
STEVENS CREEK BASIN TRUNK SEWER
CIVIL
ALTERNATIVE ALIGNMENT ANALYSIS
PHASES VIII & IX

VERIFY SCALES
BAR IS ONE INCH ON ORIGINAL DRAWING
0 1"
IF NOT ONE INCH ON THIS SHEET, ADJUST SCALES ACCORDINGLY

JOB NO. 69834.18 (V-1)
DRAWING NO. C-007
SHEET NO. SHT 7 OF 9

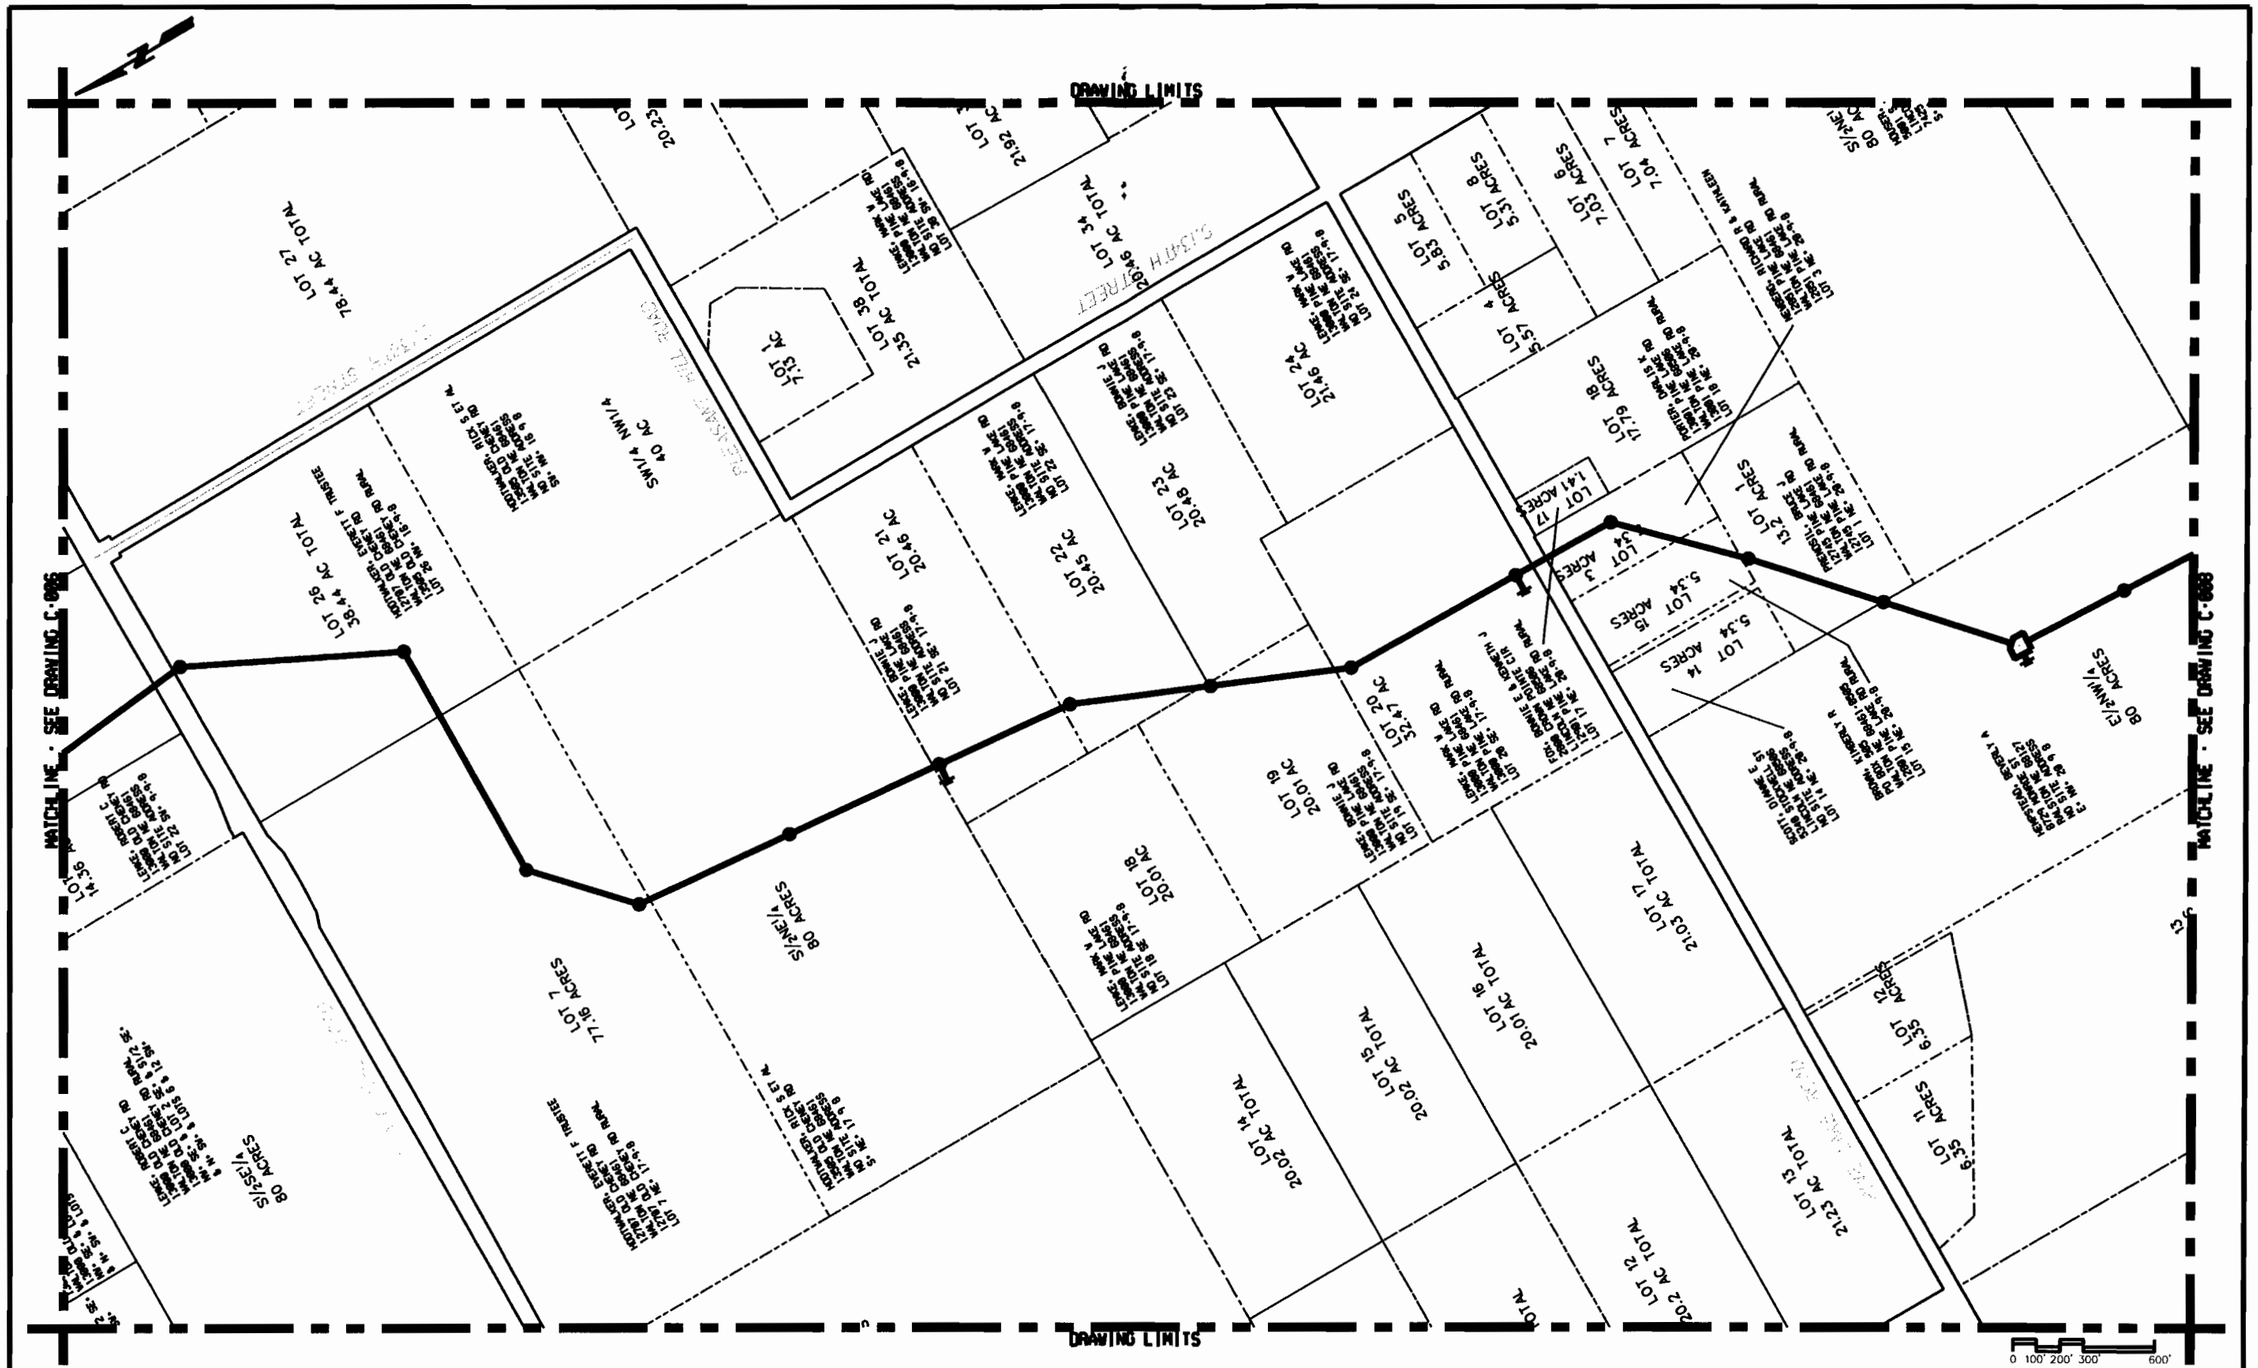

REV	DATE	BY	DESCRIPTION

DESIGNED NJS
DRAWN CWW
CHECKED BDC
DATE 11-11-04

PRELIMINARY
NOT FOR CONSTRUCTION

CITY OF LINCOLN
NEBRASKA
MAYOR COLEEN J. SENG

carollo engineers

EIA CONSULTING GROUP, INC.
ENGINEERS • PLANNERS • SURVEYORS

12001 O STREET
OMAHA, NE 68137-3542
PHONE: (402) 895-4700
FAX: (402) 895-3999

7130 S 29TH ST. STE D
LINCOLN, NE 68516-5941
PHONE: (402) 420-7217
FAX: (402) 420-7218

CITY OF LINCOLN, NEBRASKA
STEVENS CREEK BASIN TRUNK SEWER
CIVIL
ALTERNATIVE ALIGNMENT ANALYSIS
PHASES VIII & IX

VERIFY SCALES
BAR IS ONE INCH ON ORIGINAL DRAWING
0 1"
IF NOT ONE INCH ON THIS SHEET, ADJUST SCALES ACCORDINGLY

JOB NO. 6903A.18 (V-1)
DRAWING NO. C-007A
SHEET NO. SHT 7 OF 9