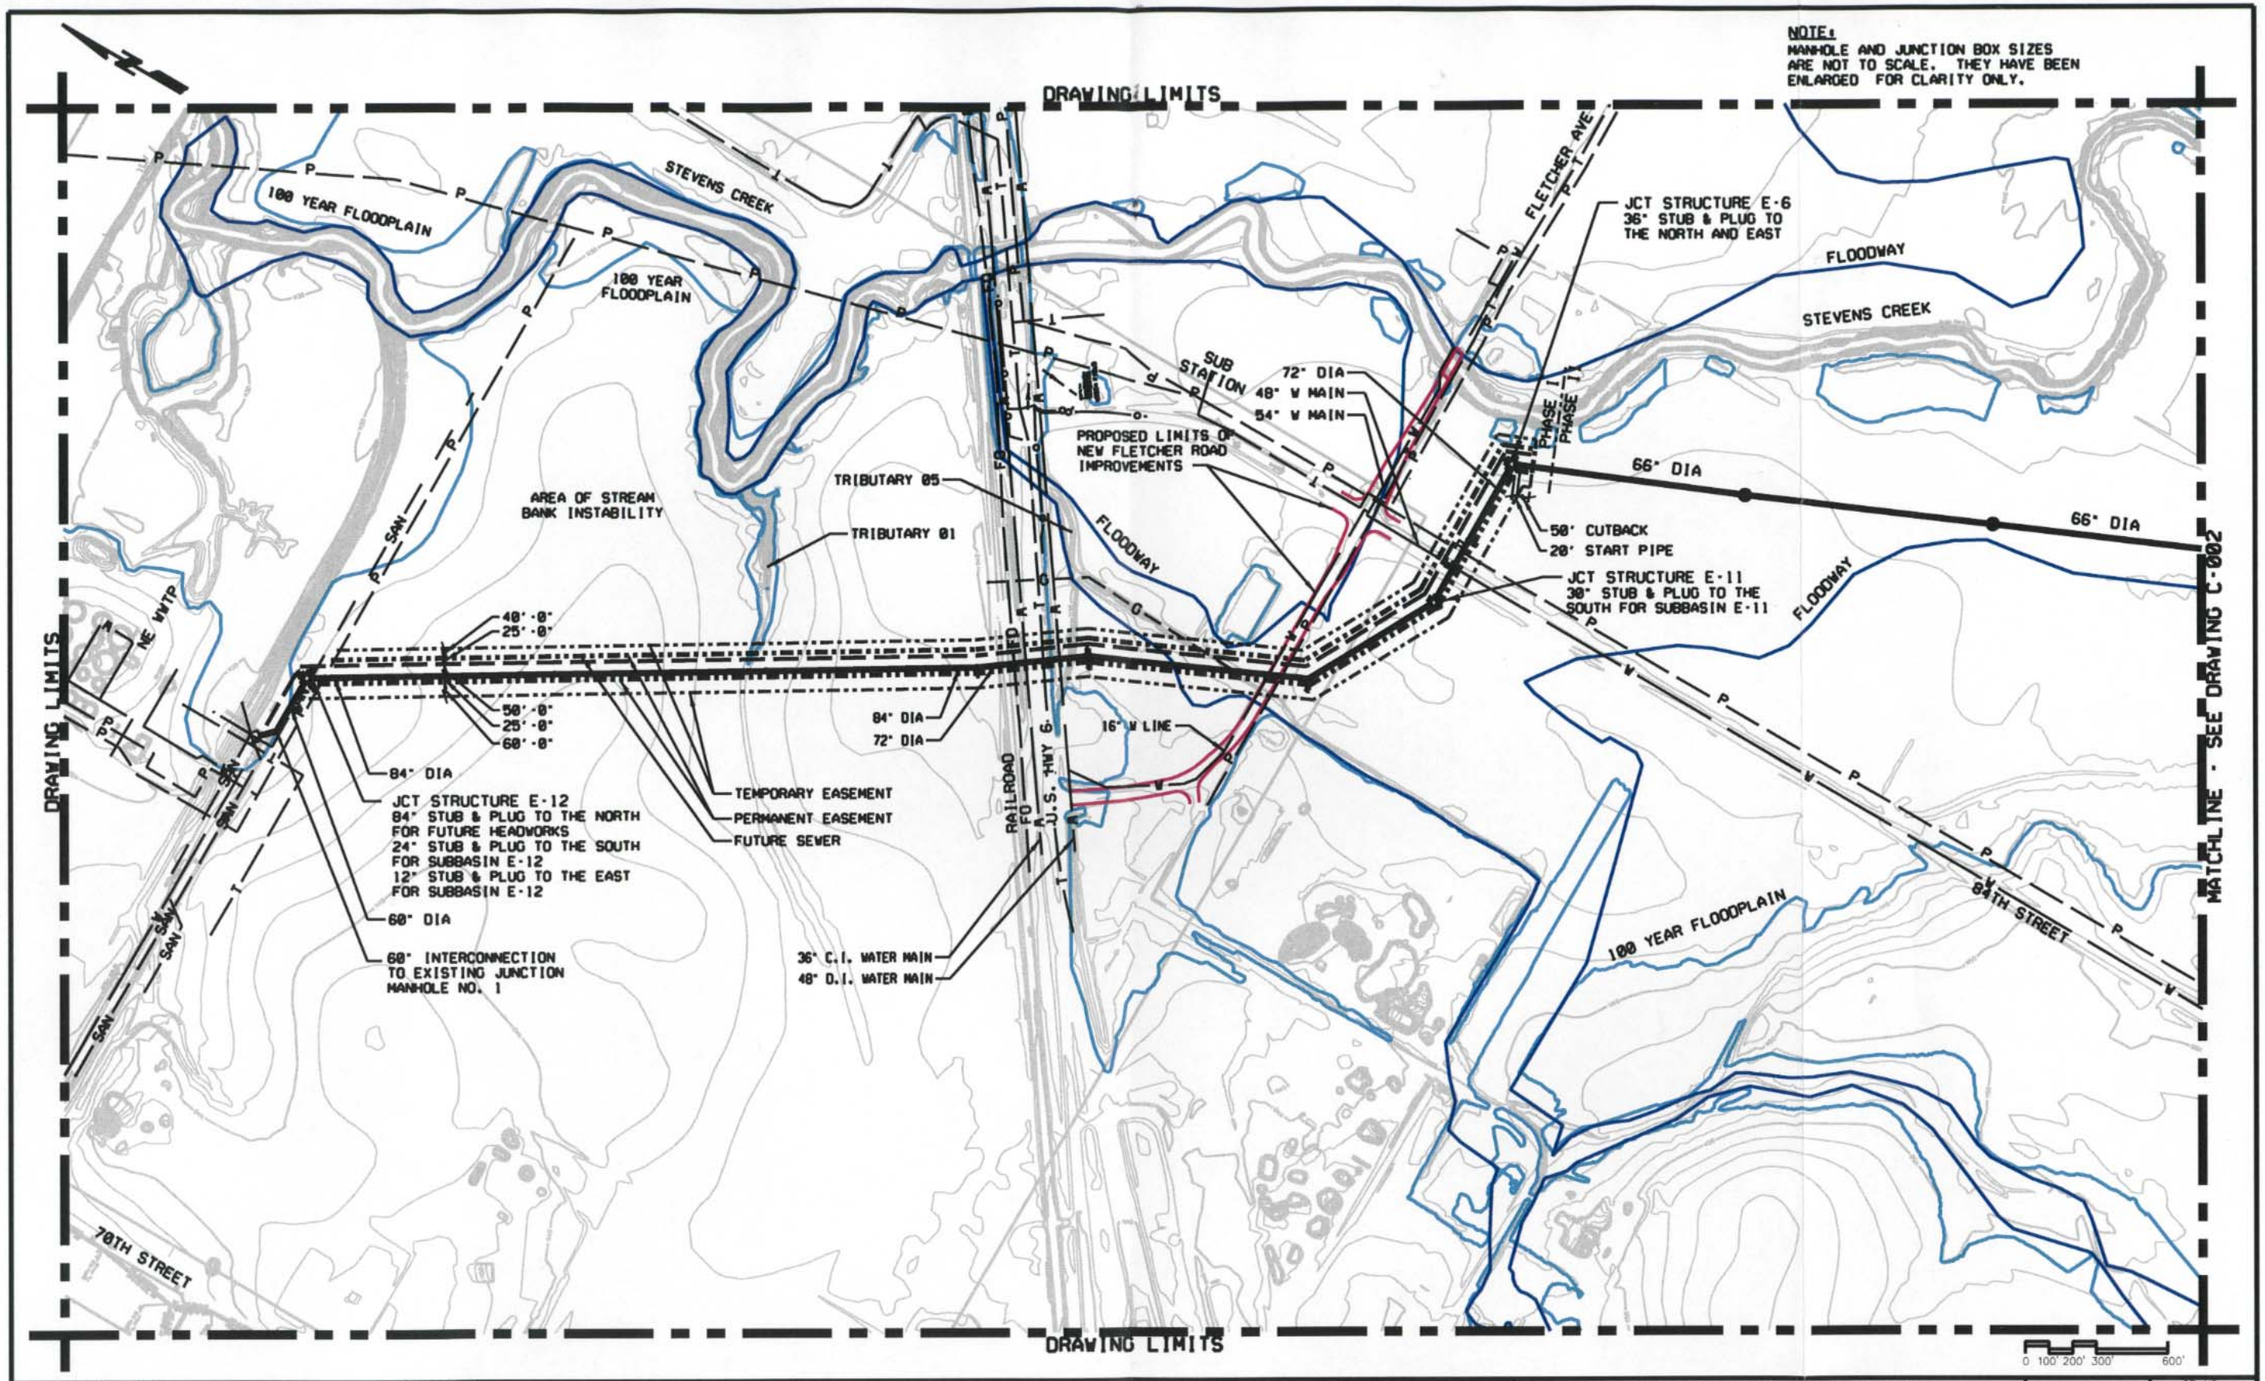

REV	DATE	BY	DESCRIPTION

DESIGNED MJS
DRAWN CWW
CHECKED BDC
DATE 11-11-04

PRELIMINARY
NOT FOR CONSTRUCTION

CITY OF LINCOLN NEBRASKA
MAYOR COLEEN J. SENG

carollo engineers

E&A CONSULTING GROUP, INC.
ENGINEERS • PLANNERS • SURVEYORS
12001 O STREET
OMAHA, NE 68137-2542
PHONE: (402) 895-4700
FAX: (402) 895-3599
7138 S 29TH ST. STE D
LINCOLN, NE 68516-5041
PHONE: (402) 420-7217
FAX: (402) 420-7218

CITY OF LINCOLN, NEBRASKA
STEVENS CREEK BASIN TRUNK SEWER
CIVIL
ALTERNATIVE ALIGNMENT ANALYSIS
PHASES I & II

VERIFY SCALES
BAR IS ONE INCH ON ORIGINAL DRAWING
0 1"
IF NOT ONE INCH ON THIS SHEET, ADJUST SCALES ACCORDINGLY

JOB NO. 6903A.18 (V-1)
DRAWING NO. C-001
SHEET NO. SHT 1 OF 9

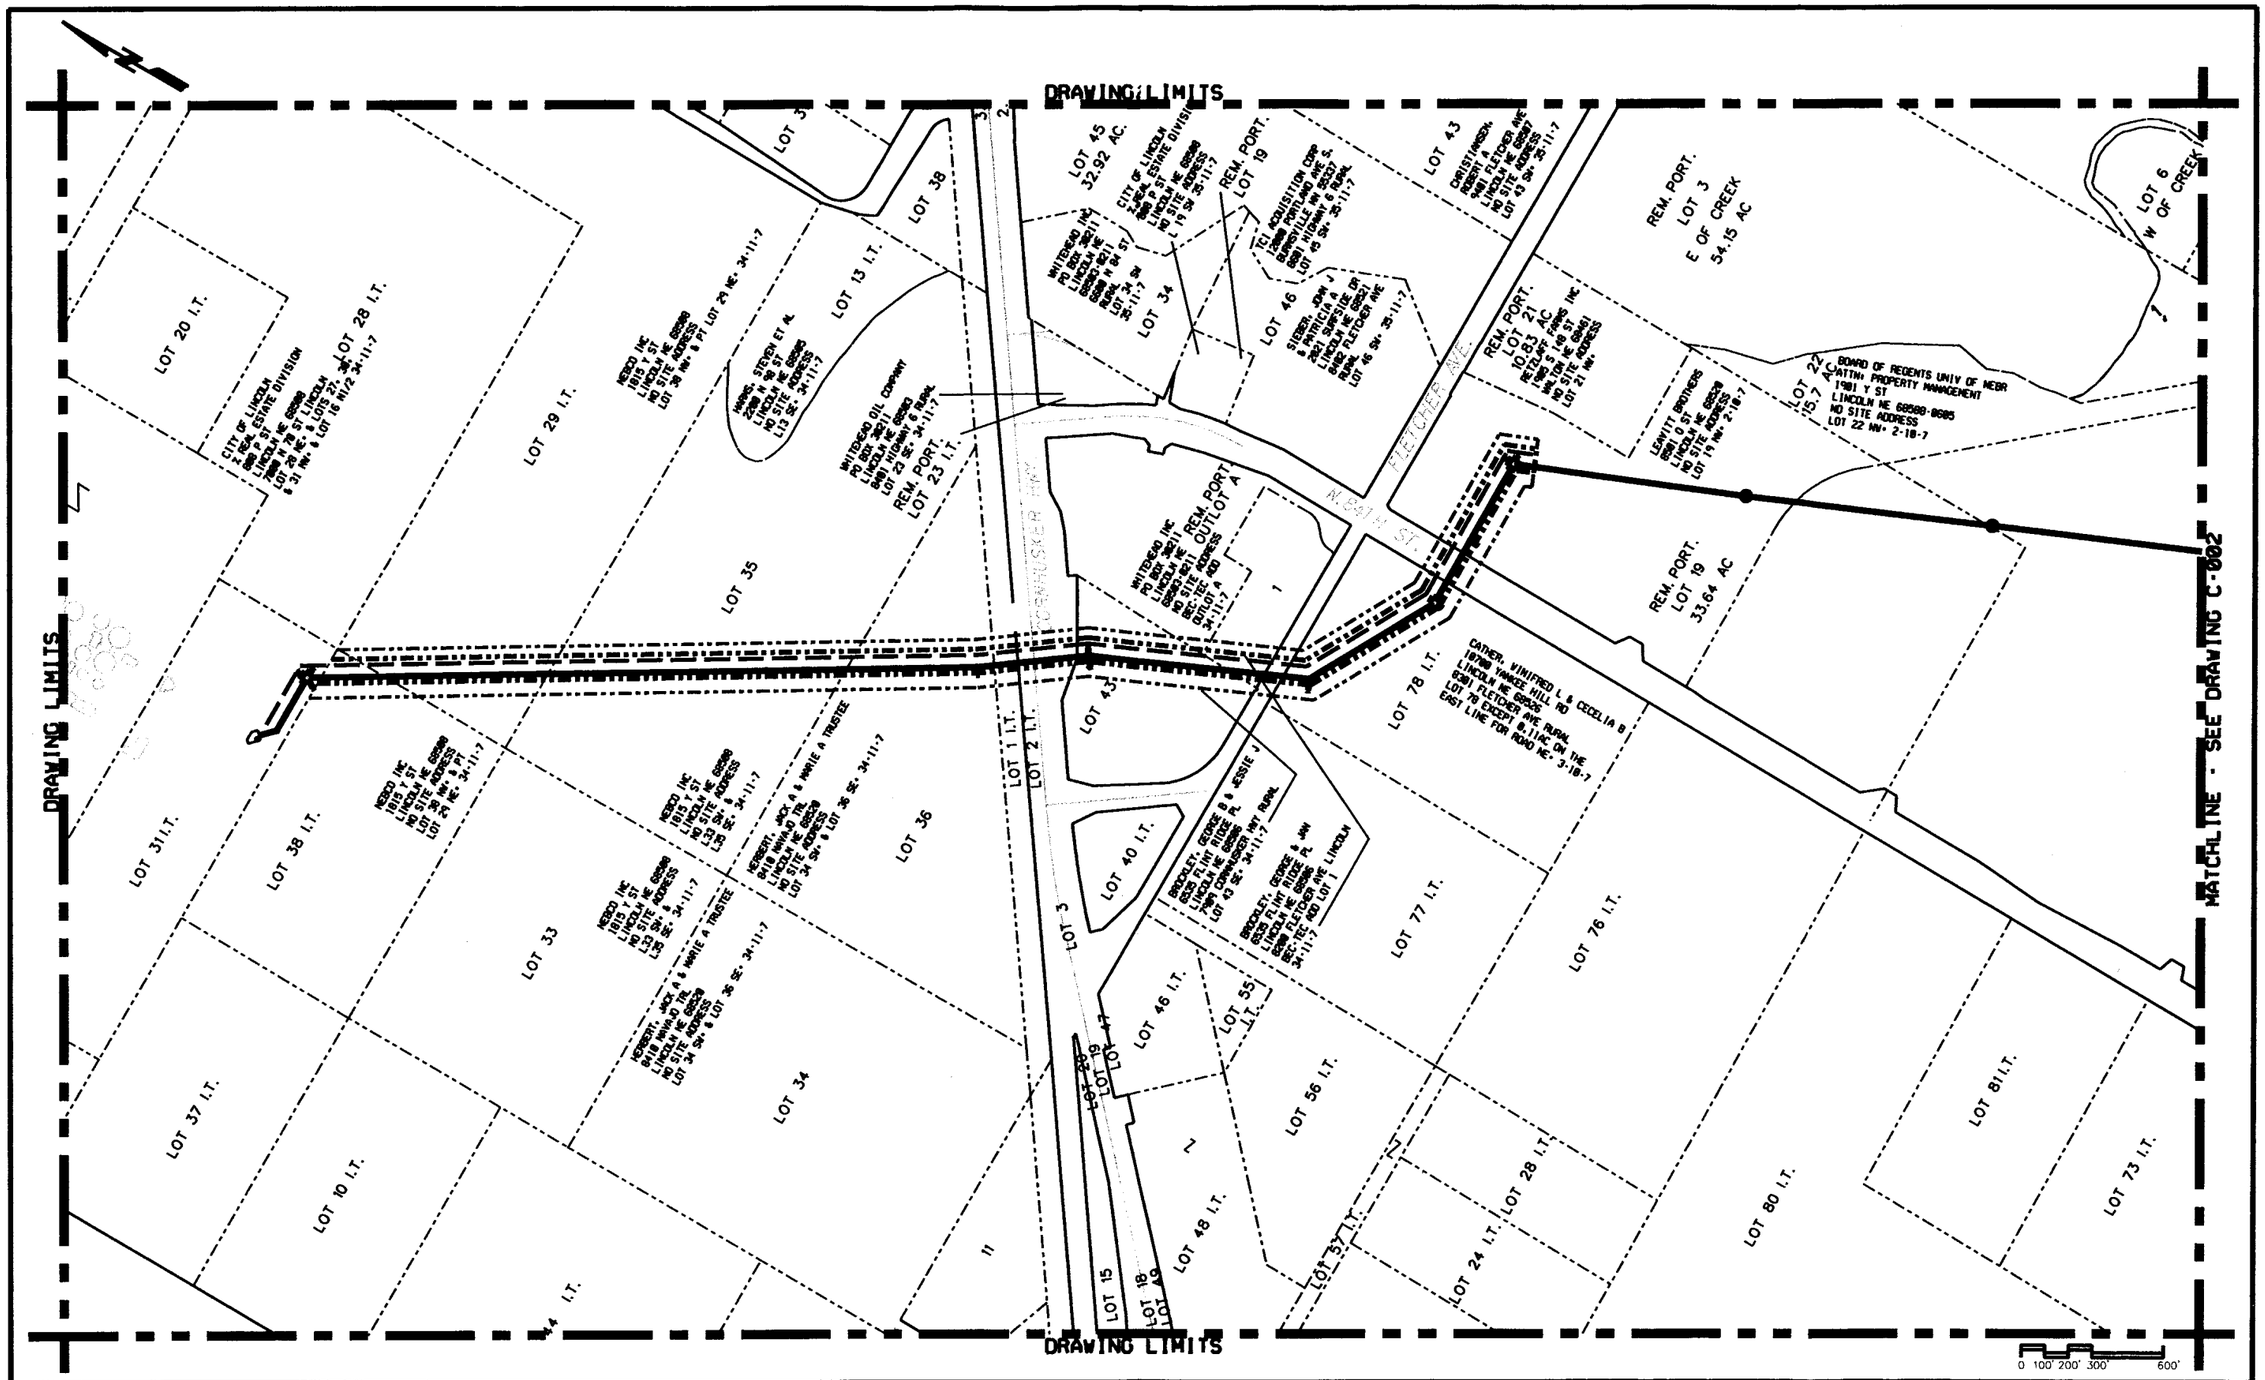

REV	DATE	BY	DESCRIPTION

DESIGNED MJS
DRAWN CVW
CHECKED BDC
DATE 11-11-04

PRELIMINARY
NOT FOR CONSTRUCTION

CITY OF LINCOLN NEBRASKA
MAYOR COLEEN J. SENG

carollo engineers

E&A CONSULTING GROUP, INC.
ENGINEERS • PLANNERS • SURVEYORS
12001 O STREET
OMAHA, NE 68137-3542
PHONE: (402) 895-4700
FAX: (402) 895-3599
7128 S 29TH ST, STE D
LINCOLN, NE 68516-5941
PHONE: (402) 420-7217
FAX: (402) 420-7218

CITY OF LINCOLN, NEBRASKA
STEVENS CREEK BASIN TRUNK SEWER
CIVIL
ALTERNATIVE ALIGNMENT ANALYSIS
PHASES I & II

VERIFY SCALES
BAR IS ONE INCH ON ORIGINAL DRAWING
0 1"
IF NOT ONE INCH ON THIS SHEET, ADJUST SCALES ACCORDINGLY

JOB NO. 69030A.10 (V-1)
DRAWING NO. C-001A
SHEET NO. SHT 1 OF 9

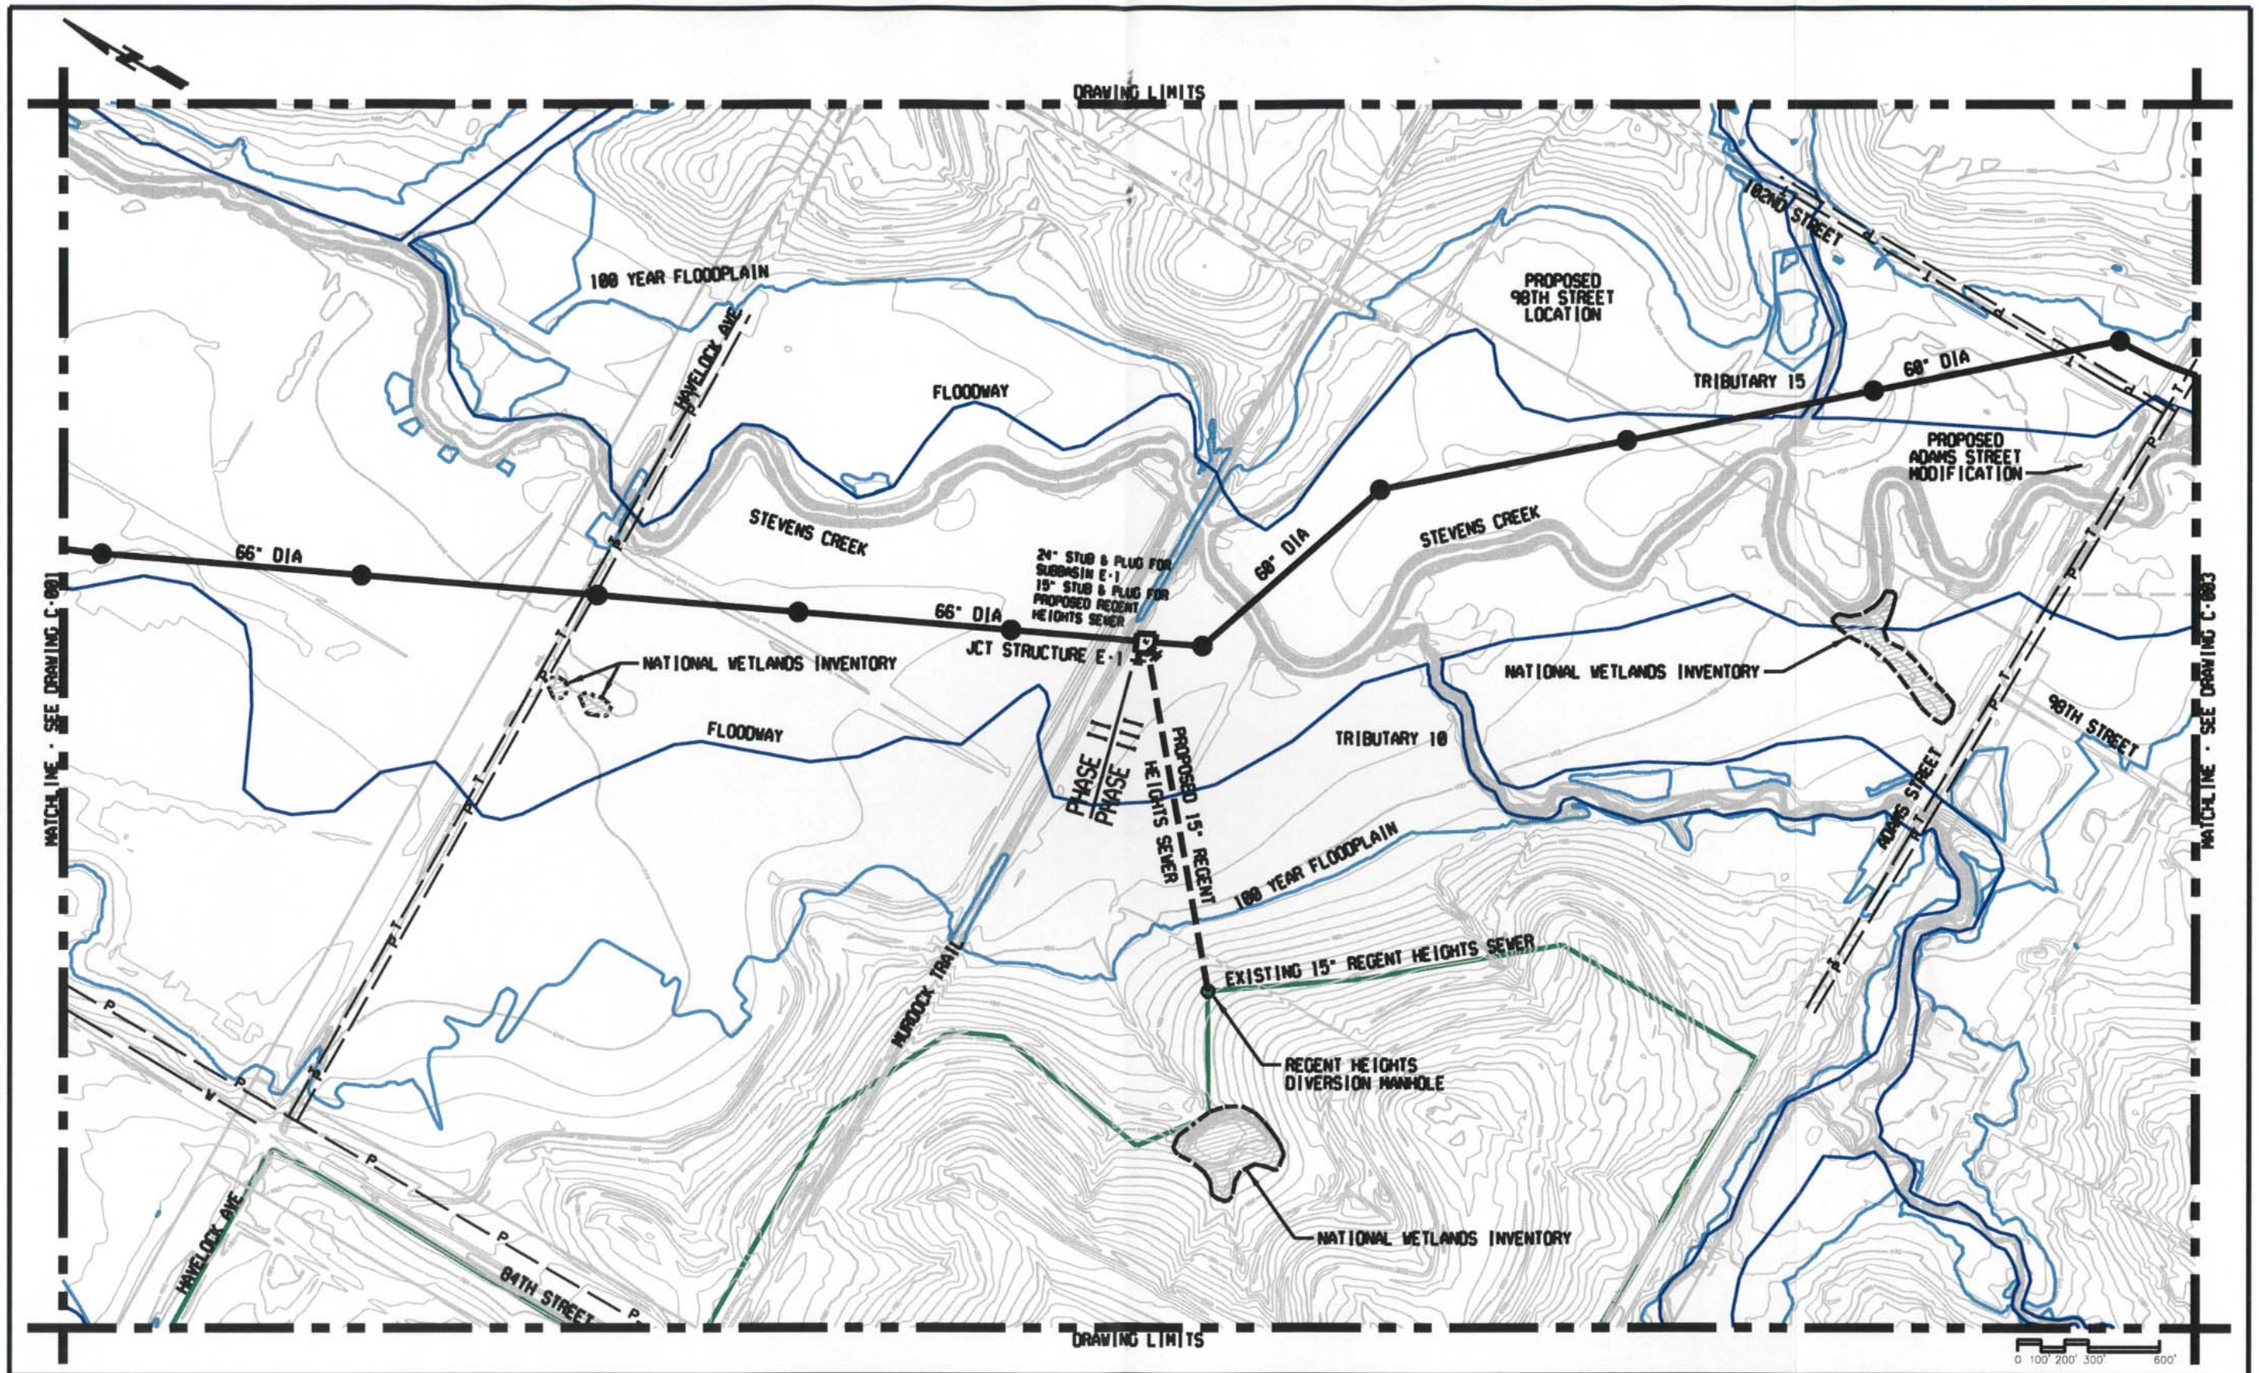

REV	DATE	BY	DESCRIPTION

DESIGNED MJS
DRAWN CWW
CHECKED BDC
DATE 11-11-84

PRELIMINARY
NOT FOR CONSTRUCTION

CITY OF LINCOLN
NEBRASKA
MAYOR COLEEN J. SENG

carollo engineers

E&A CONSULTING GROUP, INC.
ENGINEERS • PLANNERS • SURVEYORS
12081 O STREET
OMAHA, NE 68137-3542
PHONE: (402) 895-4700
FAX: (402) 895-3599
7138 S 29TH ST. STE D
LINCOLN, NE 68516-5941
PHONE: (402) 420-7217
FAX: (402) 420-7218

CITY OF LINCOLN, NEBRASKA
STEVENS CREEK BASIN TRUNK SEWER
CIVIL
ALTERNATIVE ALIGNMENT ANALYSIS
PHASES II & III

VERIFY SCALES
BAR IS ONE INCH ON ORIGINAL DRAWING
0 1"
IF NOT ONE INCH ON THIS SHEET, ADJUST SCALES ACCORDINGLY

JOB NO. 6983A.18 (V-1)
DRAWING NO. C-002
SHEET NO. SHT 2 OF 9

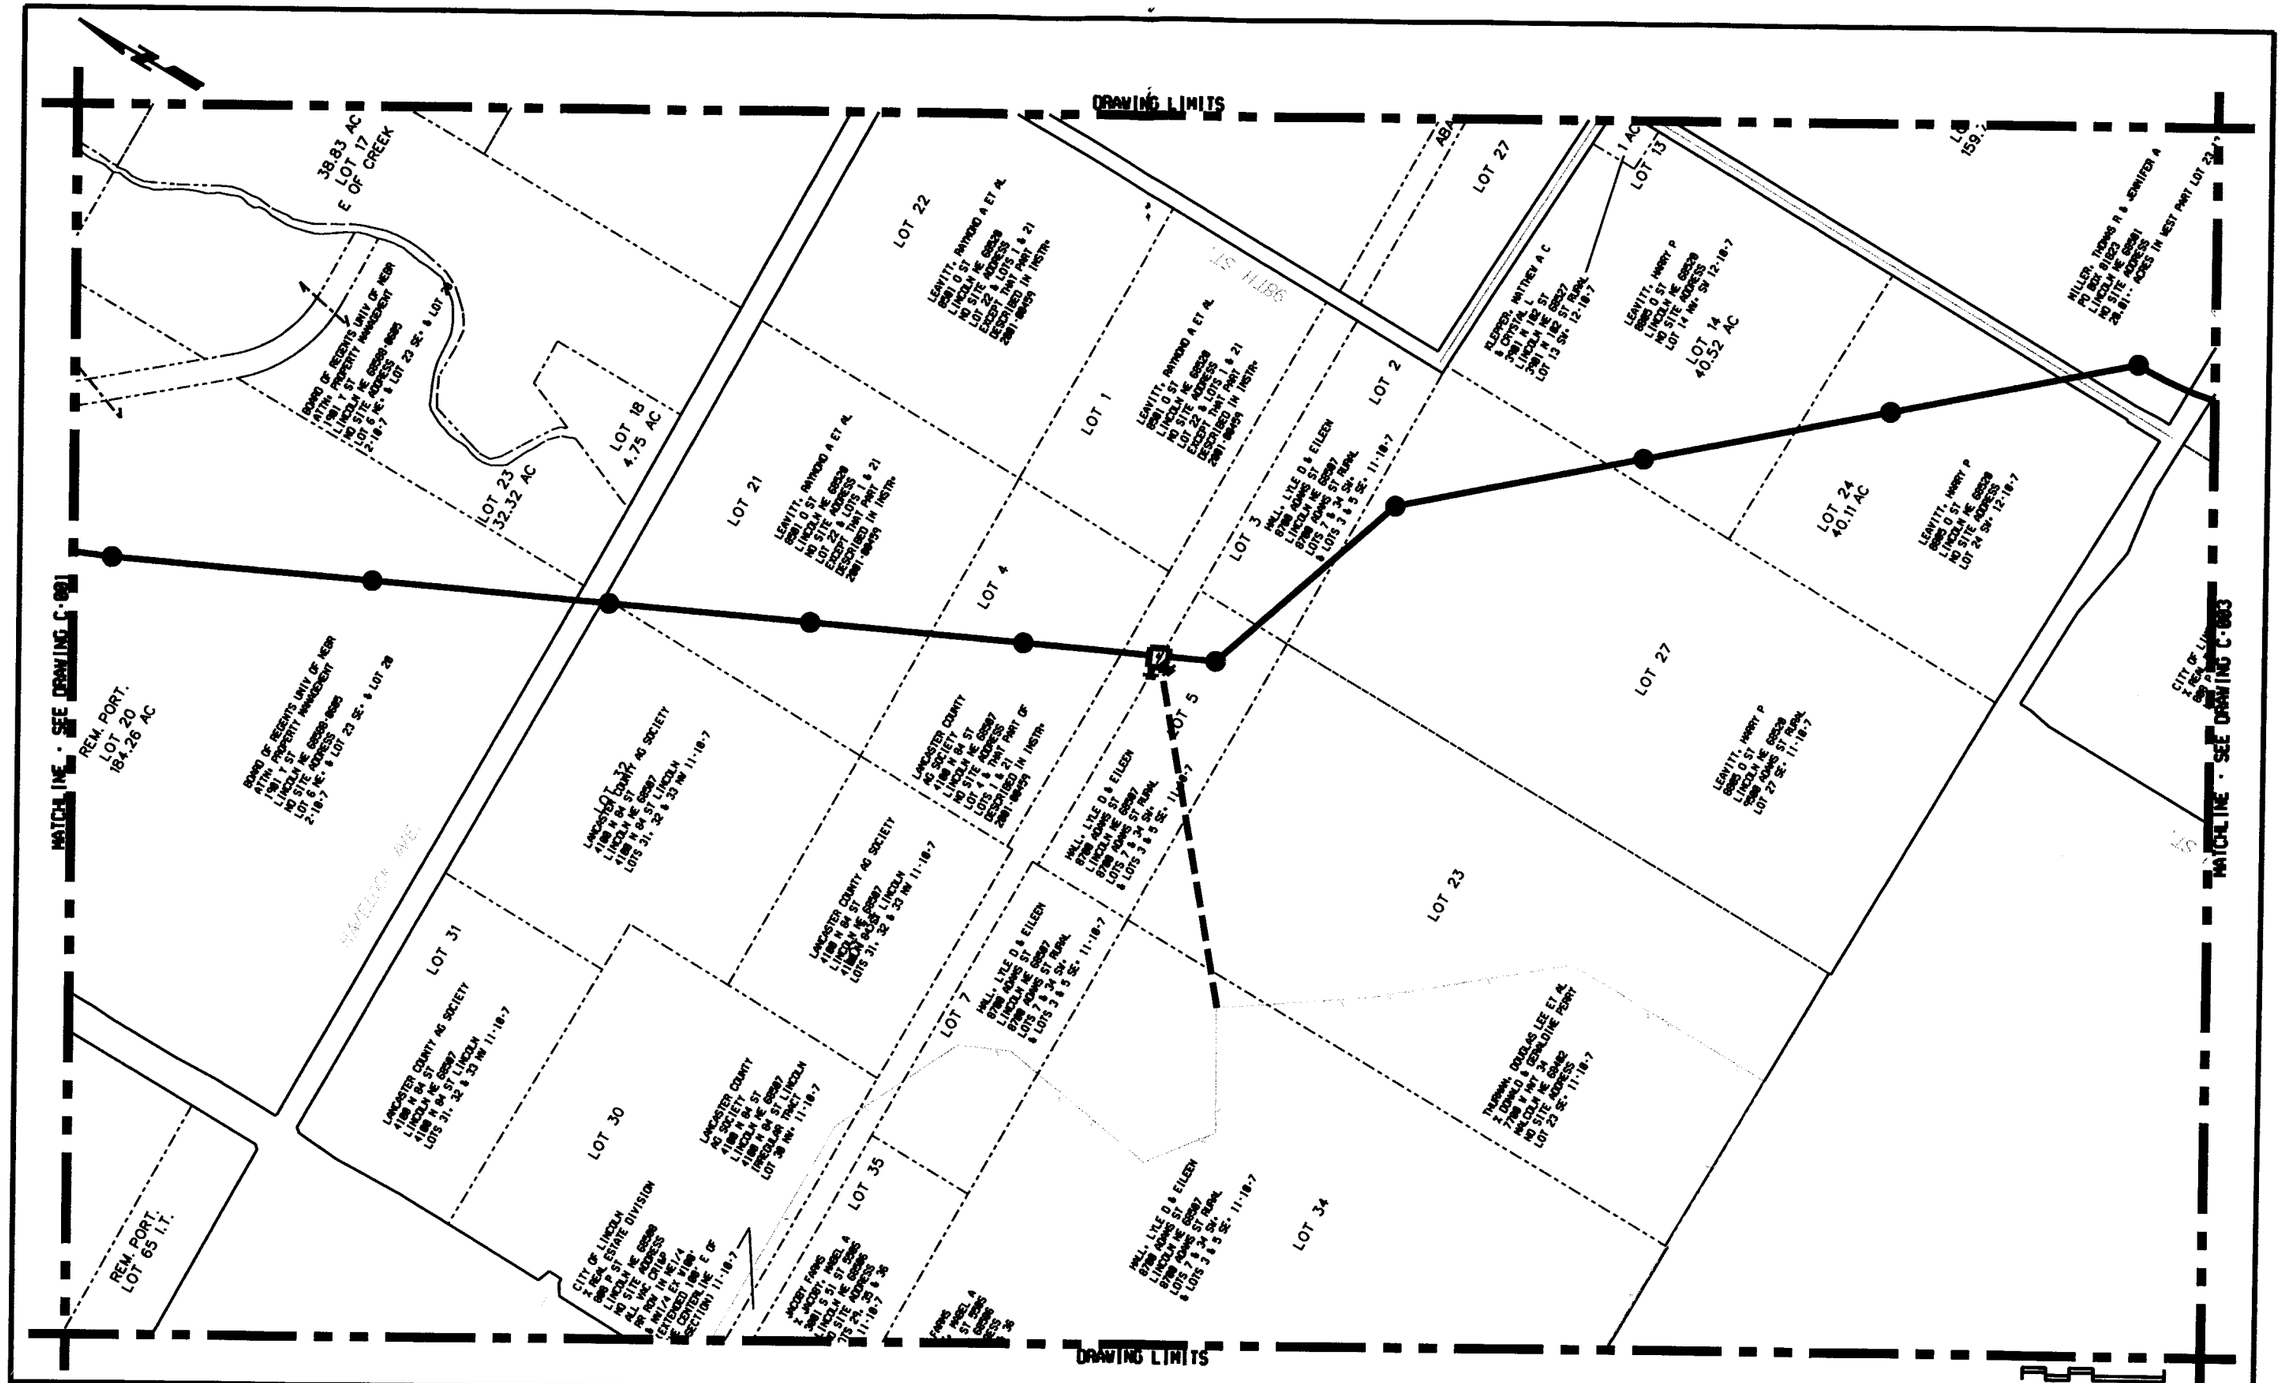

REV	DATE	BY	DESCRIPTION

DESIGNED MJS
DRAWN CWW
CHECKED BDC
DATE 11-11-04

PRELIMINARY
NOT FOR CONSTRUCTION

CITY OF LINCOLN
NEBRASKA
MAYOR COLEEN J. SENG

carollo engineers

E&A CONSULTING GROUP, INC.
ENGINEERS • PLANNERS • SURVEYORS
12001 O STREET
OMAHA, NE 68137-3542
PHONE: (402) 895-4700
FAX: (402) 895-3599
7130 S 29TH ST, STE D
LINCOLN, NE 68516-5041
PHONE: (402) 420-7217
FAX: (402) 420-7218

CITY OF LINCOLN, NEBRASKA
STEVENS CREEK BASIN TRUNK SEWER
CIVIL
ALTERNATIVE ALIGNMENT ANALYSIS
PHASES II & III

VERIFY SCALES
BAR IS ONE INCH ON ORIGINAL DRAWING
0 1"
IF NOT ONE INCH ON THIS SHEET, ADJUST SCALES ACCORDINGLY

JOB NO. 6903A.10 (V-1)
DRAWING NO. C-002A
SHEET NO. SHT 2 OF 9

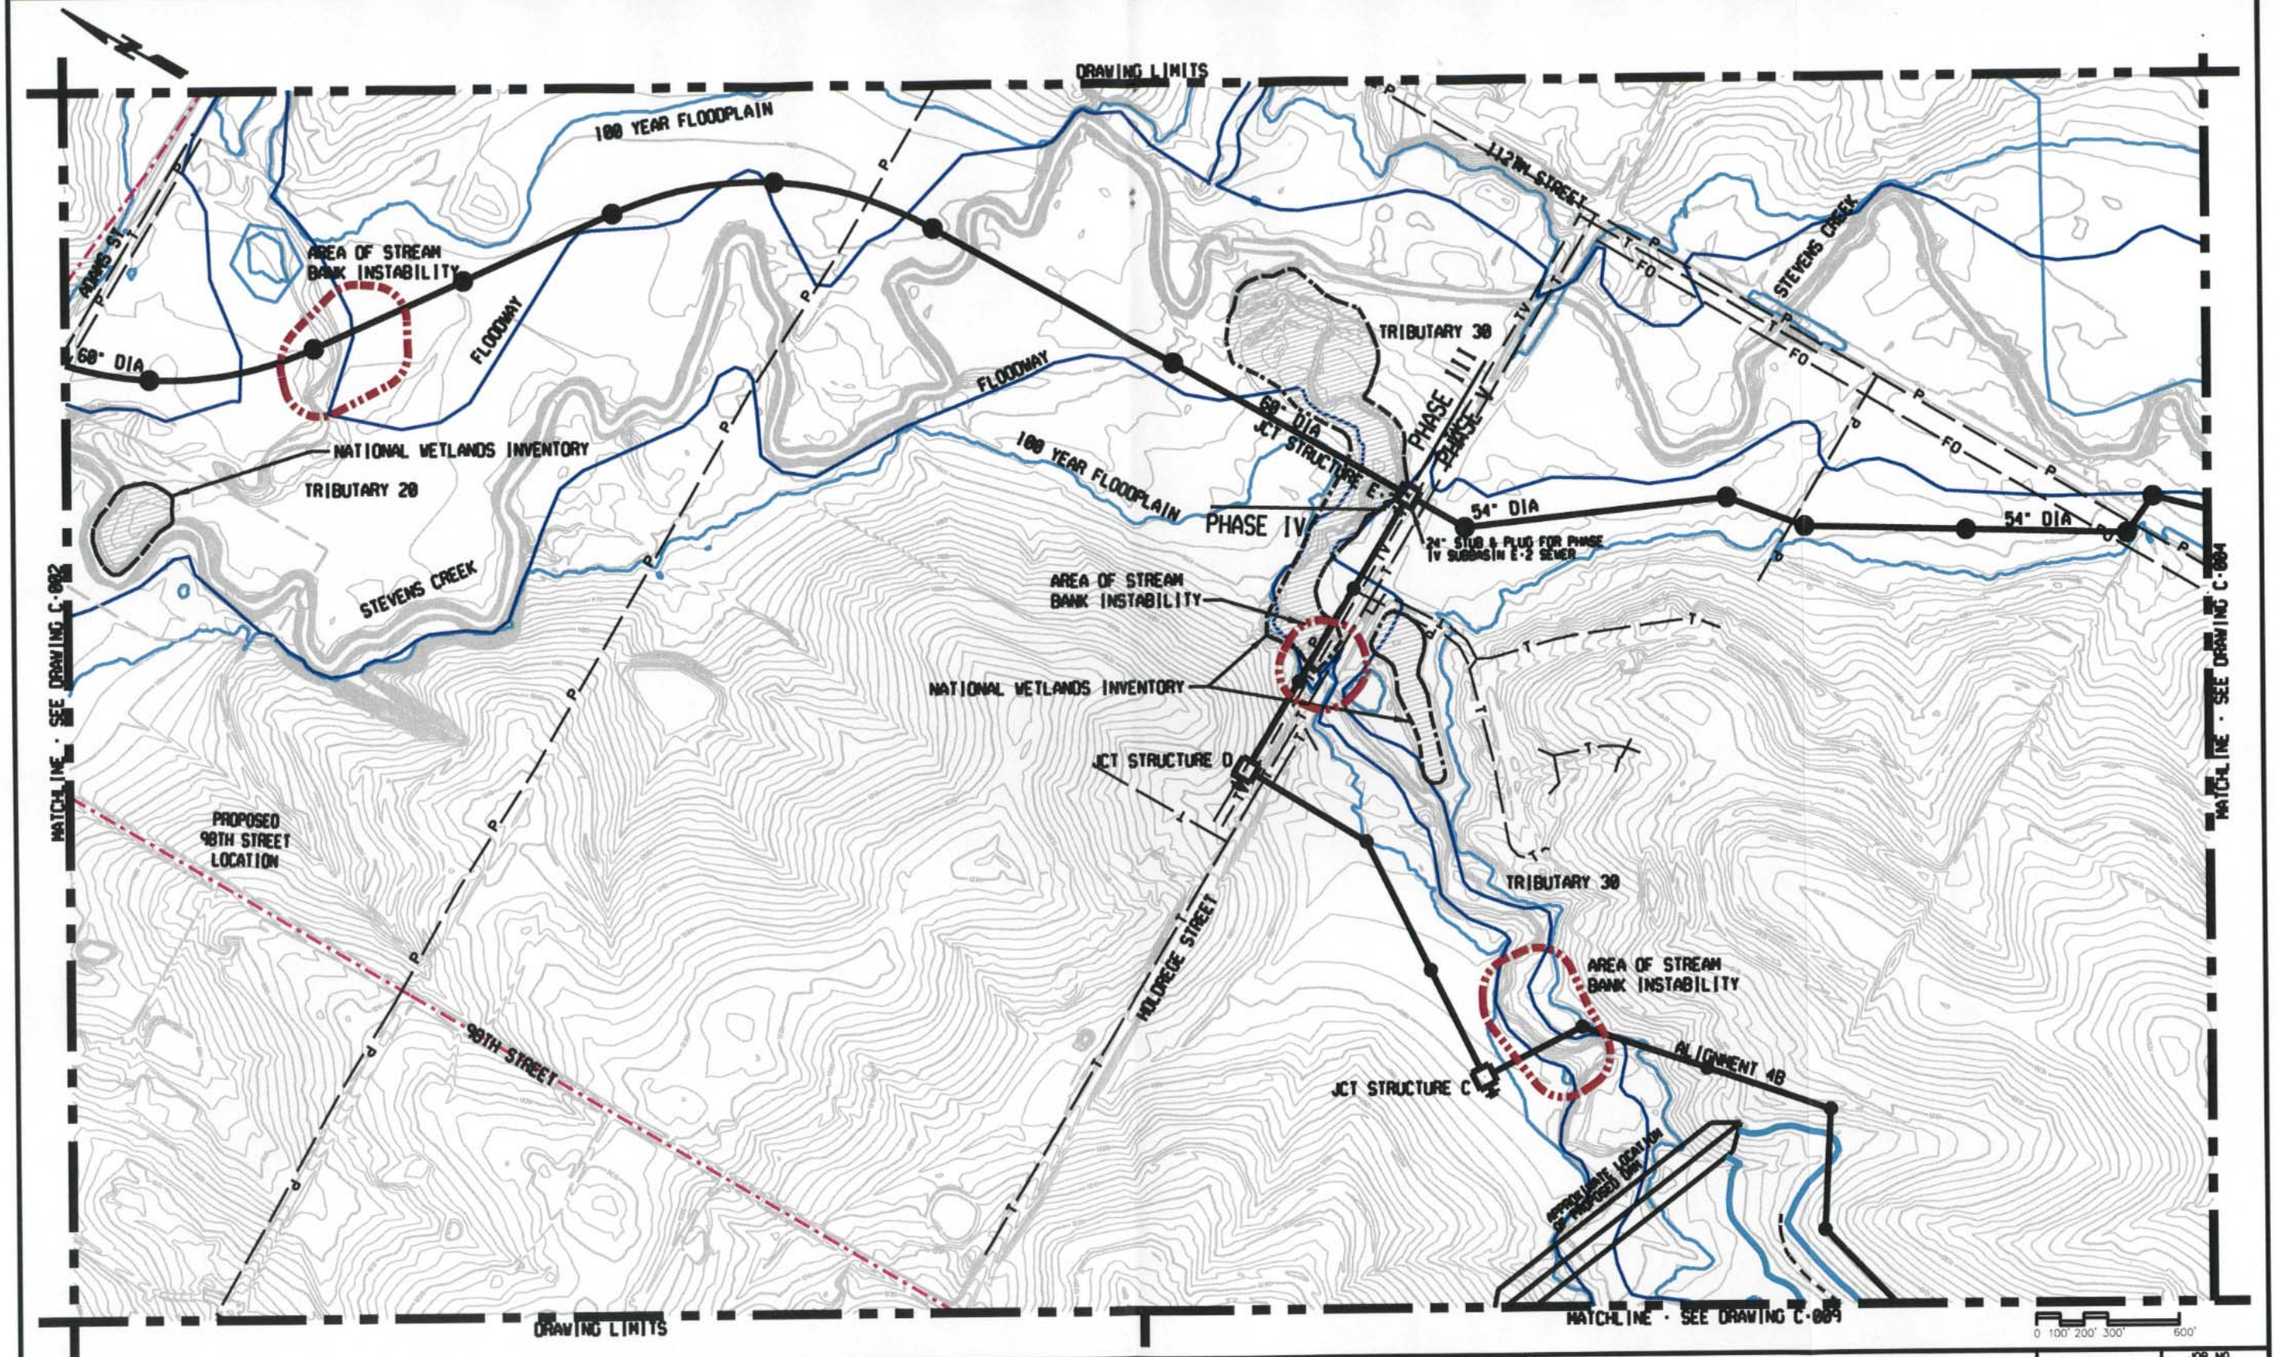

REV	DATE	BY	DESCRIPTION

DESIGNED HJS
DRAWN CVW
CHECKED BDC
DATE 11-11-04

PRELIMINARY
NOT FOR CONSTRUCTION

CITY OF LINCOLN
NEBRASKA
MAYOR COLEEN J. SENG

carollo engineers

E&A CONSULTING GROUP, INC.
ENGINEERS • PLANNERS • SURVEYORS

12081 O STREET
OMAHA, NE 68137-3542
PHONE: (402) 895-4700
FAX: (402) 895-3599

7130 S 29TH ST, STE D
LINCOLN, NE 68516-5041
PHONE: (402) 420-7217
FAX: (402) 420-7218

CITY OF LINCOLN, NEBRASKA
STEVENS CREEK BASIN TRUNK SEWER
CIVIL
ALTERNATIVE ALIGNMENT ANALYSIS
PHASES III, IV & V

VERIFY SCALES
BAR IS ONE INCH ON ORIGINAL DRAWING
0 1"
IF NOT ONE INCH ON THIS SHEET, ADJUST SCALES ACCORDINGLY

JOB NO. 6903A.18 (V-1)
DRAWING NO. C-003
SHEET NO. SHT 3 OF 9

DRAWING LIMITS

MATCHLINE - SEE DRAWING C-002

MATCHLINE - SEE DRAWING C-004

DRAWING LIMITS

MATCHLINE - SEE DRAWING C-004

JAMES ST.

HULDREE ST.

LOT 28 4.91 AC.

LOT 29 74.14 AC.

LOT 26 37.19 AC.

LOT 1 38 AC.

LOT 2 2 AC.

NE/4SW/4 40 AC.

LOT 23 20.18 AC.

LOT 24 14.4 AC.

LOT 25 14.4 AC.

LOT 21 5.6 AC.

LOT 22 5.16 AC.

LOT 5 10.72 AC.

LOT 16 5.7 AC.

LOT 15 5.16 AC.

LOT 18 5.16 AC.

LOT 17 5.16 AC.

LOT 3 11.15 AC.

LOT 4 28.85 AC.

LOT 10 38.47 AC.

LOT 11 38.47 AC.

LOT 12 I.T. 10.02 A.C.

LOT 15 I.T. 31.76 A.C.

LOT 14 I.T.

LOT 8 156.95 A.C.

OUTLOT A

TRACT 1

TRACT 2

S/2NE/4 80 A.C.

NW/4SE/4 40 A.C.

NE/4SE/4 40 A.C.

0 100' 200' 300' 600'

REV	DATE	BY	DESCRIPTION

DESIGNED MJS
DRAWN CWW
CHECKED BDC
DATE 11-11-04

PRELIMINARY
NOT FOR CONSTRUCTION

CITY OF LINCOLN NEBRASKA
MAYOR COLEEN J. SENG

carollo engineers

EA CONSULTING GROUP, INC.
ENGINEERS • PLANNERS • SURVEYORS
12001 O STREET
OMAHA, NE 68137-3542
PHONE: (402) 895-4700
FAX: (402) 895-3599
7130 S 29TH ST. STE D
LINCOLN, NE 68516-5841
PHONE: (402) 420-7217
FAX: (402) 420-7218

CITY OF LINCOLN, NEBRASKA
STEVENS CREEK BASIN TRUNK SEWER
CIVIL
ALTERNATIVE ALIGNMENT ANALYSIS
PHASES III, IV & V

VERIFY SCALES
BAR IS ONE INCH ON ORIGINAL DRAWING
0 1"
IF NOT ONE INCH ON THIS SHEET, ADJUST SCALES ACCORDINGLY

JOB NO. 69803A.18 (V-1)
DRAWING NO. C-003A
SHEET NO. SHT 3 OF 9

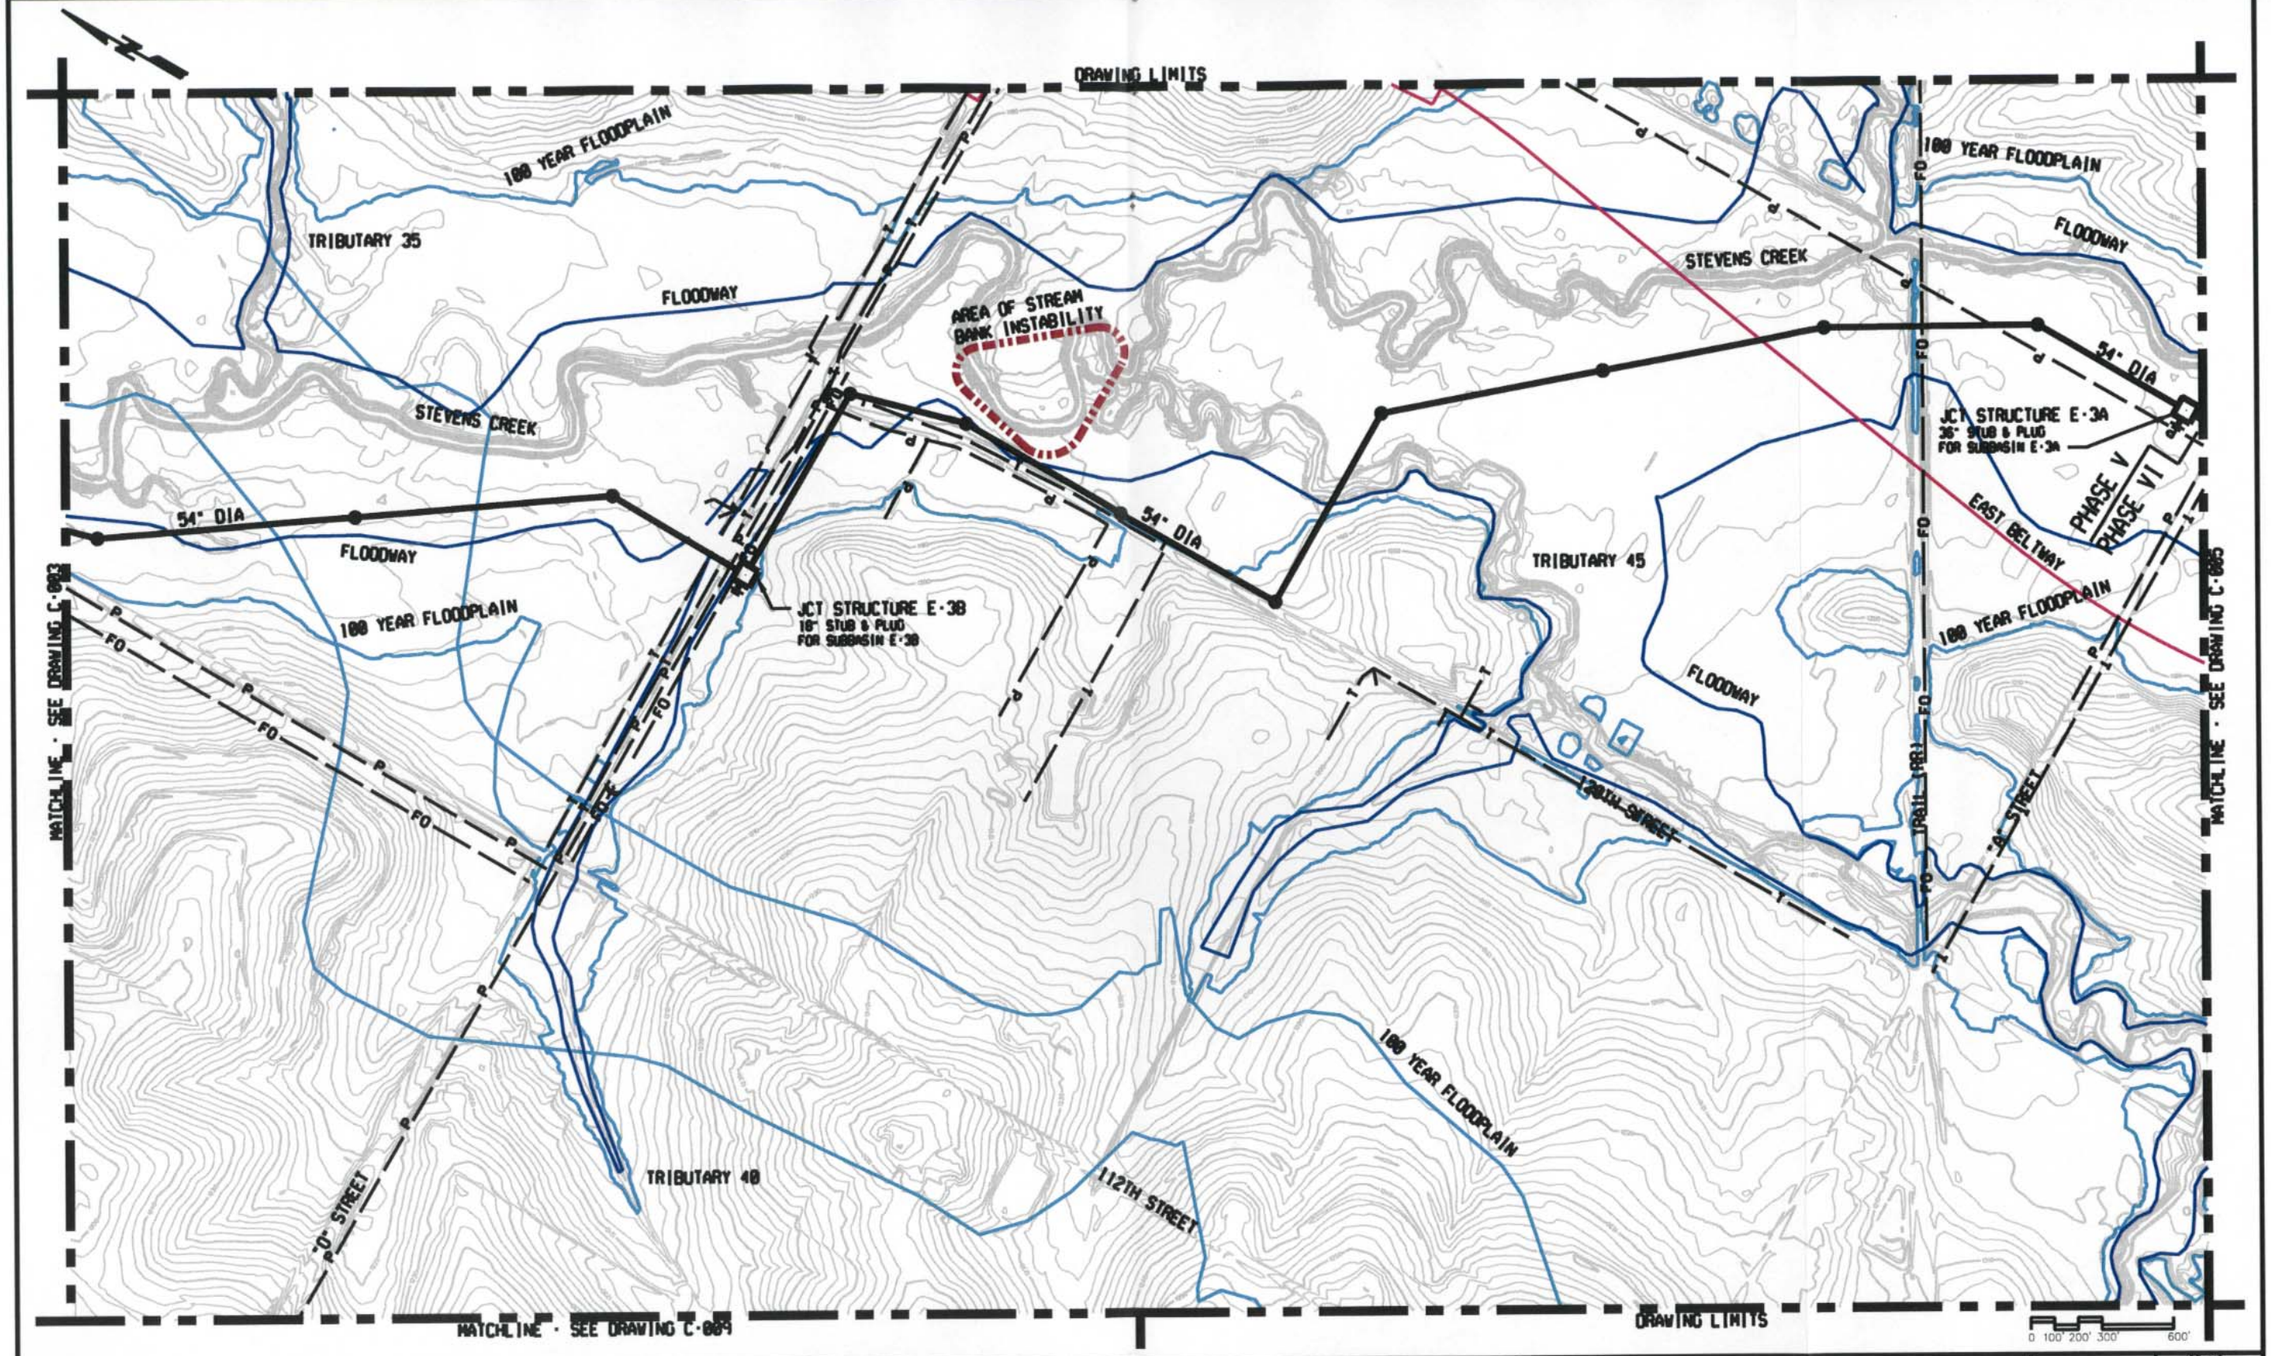

REV	DATE	BY	DESCRIPTION

DESIGNED MJS
DRAWN CWW
CHECKED BDC
DATE 11-11-04

PRELIMINARY
NOT FOR CONSTRUCTION

CITY OF LINCOLN
NEBRASKA
MAYOR COLEEN J. SENG

carollo engineers

E&A CONSULTING GROUP, INC.
ENGINEERS • PLANNERS • SURVEYORS
12001 O STREET
OMAHA, NE 68137-3542
PHONE: (402) 895-4700
FAX: (402) 895-3599
7130 S 29TH ST, STE D
LINCOLN, NE 68516-5841
PHONE: (402) 420-7217
FAX: (402) 420-7218

CITY OF LINCOLN, NEBRASKA
STEVENS CREEK BASIN TRUNK SEWER
CIVIL
ALTERNATIVE ALIGNMENT ANALYSIS
PHASES V & VI

VERIFY SCALES
BAR IS ONE INCH ON ORIGINAL DRAWING
0 1"
IF NOT ONE INCH ON THIS SHEET, ADJUST SCALES ACCORDINGLY

JOB NO. 6903A.18 (V-1)
DRAWING NO. C-004
SHEET NO. SHT 4 OF 9

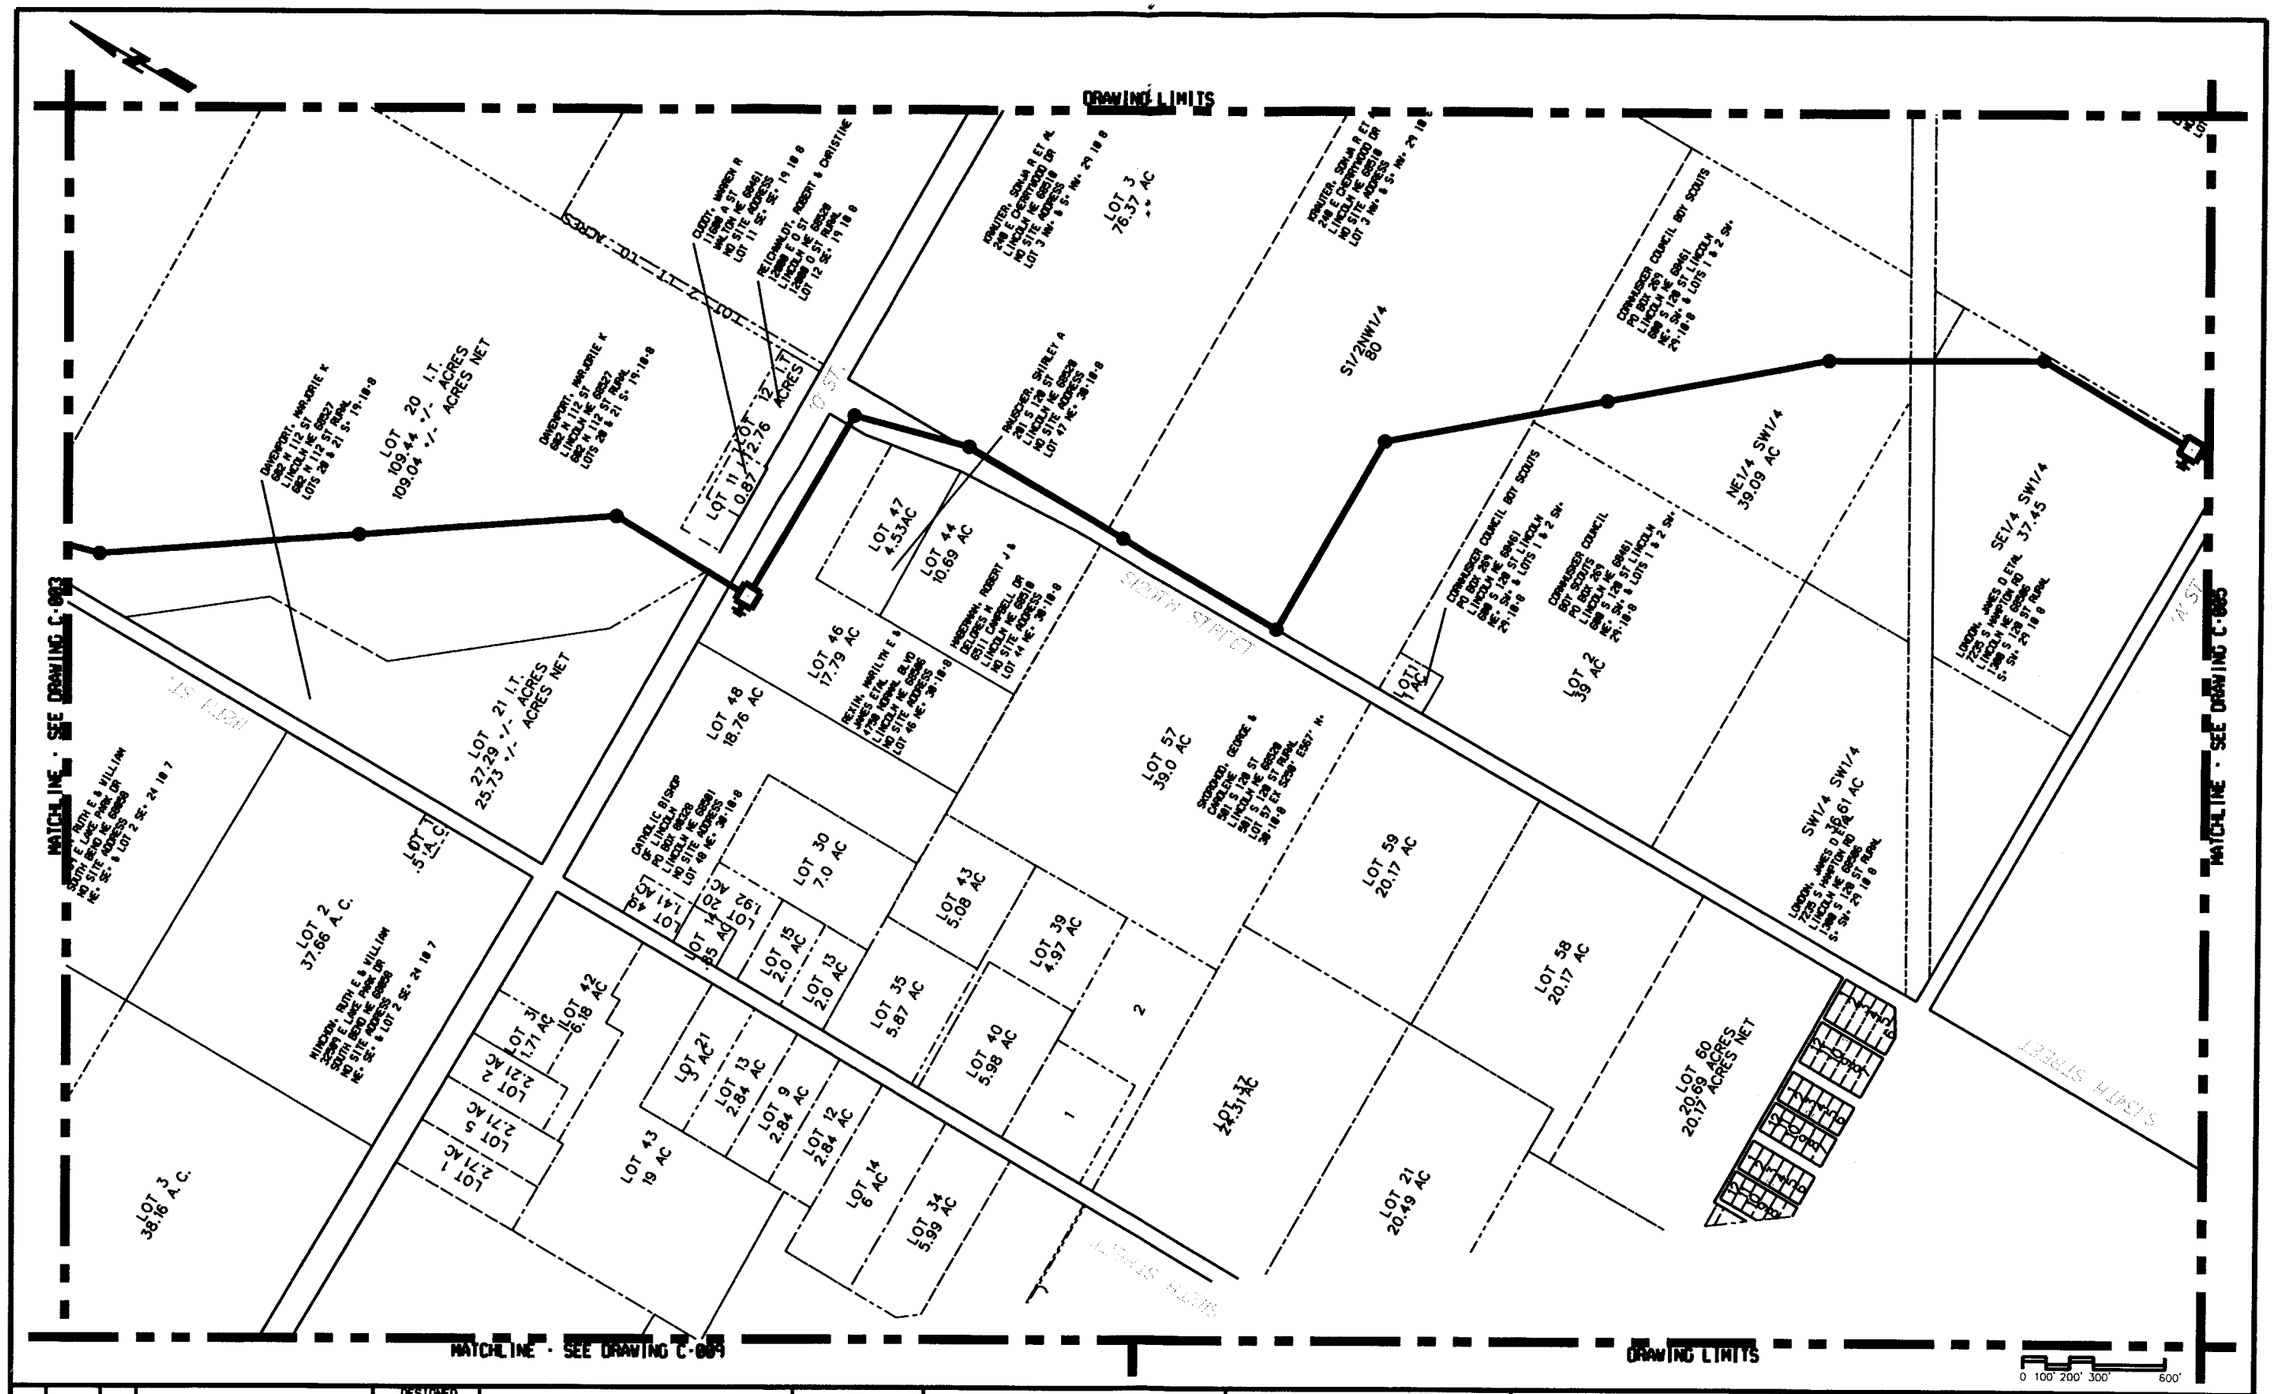

REV	DATE	BY	DESCRIPTION

DESIGNED MJS
DRAWN CWW
CHECKED BDC
DATE 11-11-04

PRELIMINARY
NOT FOR CONSTRUCTION

CITY OF LINCOLN NEBRASKA
MAYOR COLEEN J. SENG

carollo engineers

e&a CONSULTING GROUP, INC.
ENGINEERS • PLANNERS • SURVEYORS

12001 O STREET
OMAHA, NE 68137-3542
PHONE: (402) 895-4700
FAX: (402) 895-3599

7130 S 29TH ST, STE D
LINCOLN, NE 68516-5841
PHONE: (402) 420-7217
FAX: (402) 420-7218

CITY OF LINCOLN, NEBRASKA
STEVENS CREEK BASIN TRUNK SEWER
CIVIL
ALTERNATIVE ALIGNMENT ANALYSIS
PHASES V & VI

VERIFY SCALES
BAR IS ONE INCH ON ORIGINAL DRAWING
0 1"
IF NOT ONE INCH ON THIS SHEET, ADJUST SCALES ACCORDINGLY

JOB NO. 6903A.10 (V-1)
DRAWING NO. C-004A
SHEET NO. SHT 4 OF 9

DRAWING LIMITS

100 YEAR FLOODPLAIN

100 YEAR FLOODWAY

STEVENS CREEK

48" DIA

FLOODWAY

100 YEAR FLOODPLAIN

EAST BELTWAY

TRIBUTARY 60

JCT STRUCTURE E-4
36" STUB & PLUG
FOR SUBBASIN E-4

48" DIA

134TH STREET

OVERHEAD ELECTRIC

100 YEAR FLOODPLAIN

FLOODWAY

PHASE VI

PHASE VII

42" DIA

VAN DORN STREET

138TH STREET

TRIBUTARY 70

STEVENS CREEK

NATIONAL WETLANDS
INVENTORY

AREA OF STREAM
BANK INSTABILITY

42" DIA

36" DIA

GRASSLANDS

JCT STRUCTURE E-5H
12" STUB & PLUG
FOR SUBBASIN E-5H

TRIBUTARY 60

NATIONAL WETLANDS INVENTORY

120TH STREET

VAN DORN STREET

DRAWING LIMITS

MATCHLINE - SEE DRAWING C-004

MATCHLINE - SEE DRAWING C-006

0 100' 200' 300' 600'

REV	DATE	BY	DESCRIPTION

DESIGNED MJS
DRAWN CWW
CHECKED BDC
DATE 11-11-84

PRELIMINARY
NOT FOR CONSTRUCTION

CITY OF LINCOLN
NEBRASKA
MAYOR COLEEN J. SENG

carollo engineers

E&A CONSULTING GROUP, INC.
ENGINEERS • PLANNERS • SURVEYORS
12001 O STREET
OMAHA, NE 68137-3542
PHONE: (402) 895-4700
FAX: (402) 895-3999
7130 S 29TH ST, STE D
LINCOLN, NE 68516-5841
PHONE: (402) 420-7217
FAX: (402) 420-7218

CITY OF LINCOLN, NEBRASKA
STEVENS CREEK BASIN TRUNK SEWER
CIVIL
ALTERNATIVE ALIGNMENT ANALYSIS
PHASES VI & VII

VERIFY SCALES
BAR IS ONE INCH ON ORIGINAL DRAWING
0 1"
IF NOT ONE INCH ON THIS SHEET, ADJUST SCALES ACCORDINGLY

JOB NO. 6903A.18 (V-1)
DRAWING NO. C-005
SHEET NO. SHT 5 OF 9

DRAWING LIMITS

MATCH LINE - SEE DRAWING C-004

MATCH LINE - SEE DRAWING C-006

LOT 9
20.09 AC

LOT 8
56.43 AC

S1/2 NE1/4
79.62 AC

S 70TH STREET

E1/2SE1/4
80.0 AC

E1/2NW1/4
81.31 AC

W1/2NW1/4
81.31 AC

W1/2SE1/4
80.0 AC

E1/2NE1/4
79.63 ACRES

LOT 7
159.96 AC

OUTLOT A

OUTLOT C

OUTLOT D

5.97 AC

LOT 11
20.06 +/- ACRES
19.56 +/- ACRES NET

NE1/4SE1/4
39.81 ACRES

DRAWING LIMITS

0 100' 200' 300' 600'

REV	DATE	BY	DESCRIPTION

DESIGNED MJS
DRAWN CWW
CHECKED BDC
DATE 11-11-04

PRELIMINARY
NOT FOR CONSTRUCTION

CITY OF LINCOLN
NEBRASKA
MAYOR COLLEEN J. SENG

carollo engineers

E&A CONSULTING GROUP, INC.
ENGINEERS • PLANNERS • SURVEYORS
12081 O STREET
OMAHA, NE 68137-3542
PHONE: (402) 895-4700
FAX: (402) 895-3599
7130 S 29TH ST, STE D
LINCOLN, NE 68516-5841
PHONE: (402) 420-7217
FAX: (402) 420-7218

CITY OF LINCOLN, NEBRASKA
STEVENS CREEK BASIN TRUNK SEWER
CIVIL
ALTERNATIVE ALIGNMENT ANALYSIS
PHASES VI & VII

VERIFY SCALES
BAR IS ONE INCH ON ORIGINAL DRAWING
0 1"
IF NOT ONE INCH ON THIS SHEET, ADJUST SCALES ACCORDINGLY

JOB NO. 6983A.10 (V-1)
DRAWING NO. C-005A
SHEET NO. SHT 5 OF 9

N

DRAWING LIMITS

DRAWING LIMITS

DRAWING LIMITS

PIONEERS BLVD.

138TH STREET

100 YEAR FLOODPLAIN

TRIBUTARY 75

PHASE VII

PHASE VIII

JCT STRUCTURE E-5G
(ALTERNATIVE 7A)
12" STUB AND PLUG
FOR SUBBASIN E-5G

JCT STRUCTURE E-5F
(ALTERNATIVE 8A)
12" STUB AND PLUG
FOR SUBBASIN E-5F

36" DIA

36" DIA

36" DIA

AREA OF STREAM
BANK INSTABILITY

FLOODWAY

FLOODWAY

MATCHLINE - SEE DRAWING C-005

MATCHLINE - SEE DRAWING C-007

STEVENS CREEK

NATIONAL WETLANDS INVENTORY

100 YEAR FLOODPLAIN

GRASSLANDS

TRIBUTARY 80

TRIBUTARY 85

OLD CHENEY ROAD

FO

DRAWING LIMITS

0 100' 200' 300' 600'

REV	DATE	BY	DESCRIPTION

DESIGNED MJS
DRAWN CWV
CHECKED BDC
DATE 11-11-84

PRELIMINARY
NOT FOR CONSTRUCTION

CITY OF LINCOLN
NEBRASKA
MAYOR COLEEN J. SENG

carollo engineers

E&A CONSULTING GROUP, INC.
ENGINEERS • PLANNERS • SURVEYORS
12081 O STREET
OMAHA, NE 68137-3542
PHONE: (402) 895-4700
FAX: (402) 895-3599
7130 S 29TH ST, STE D
LINCOLN, NE 68516-5841
PHONE: (402) 420-7217
FAX: (402) 420-7218

CITY OF LINCOLN, NEBRASKA
STEVENS CREEK BASIN TRUNK SEWER
CIVIL
ALTERNATIVE ALIGNMENT ANALYSIS
PHASES VII & VIII

VERIFY SCALES
BAR IS ONE INCH ON ORIGINAL DRAWING
0 1"
IF NOT ONE INCH ON THIS SHEET, ADJUST SCALES ACCORDINGLY

JOB NO. 6983A.10 (V-1)
DRAWING NO. C-006
SHEET NO. SHT 6 OF 9

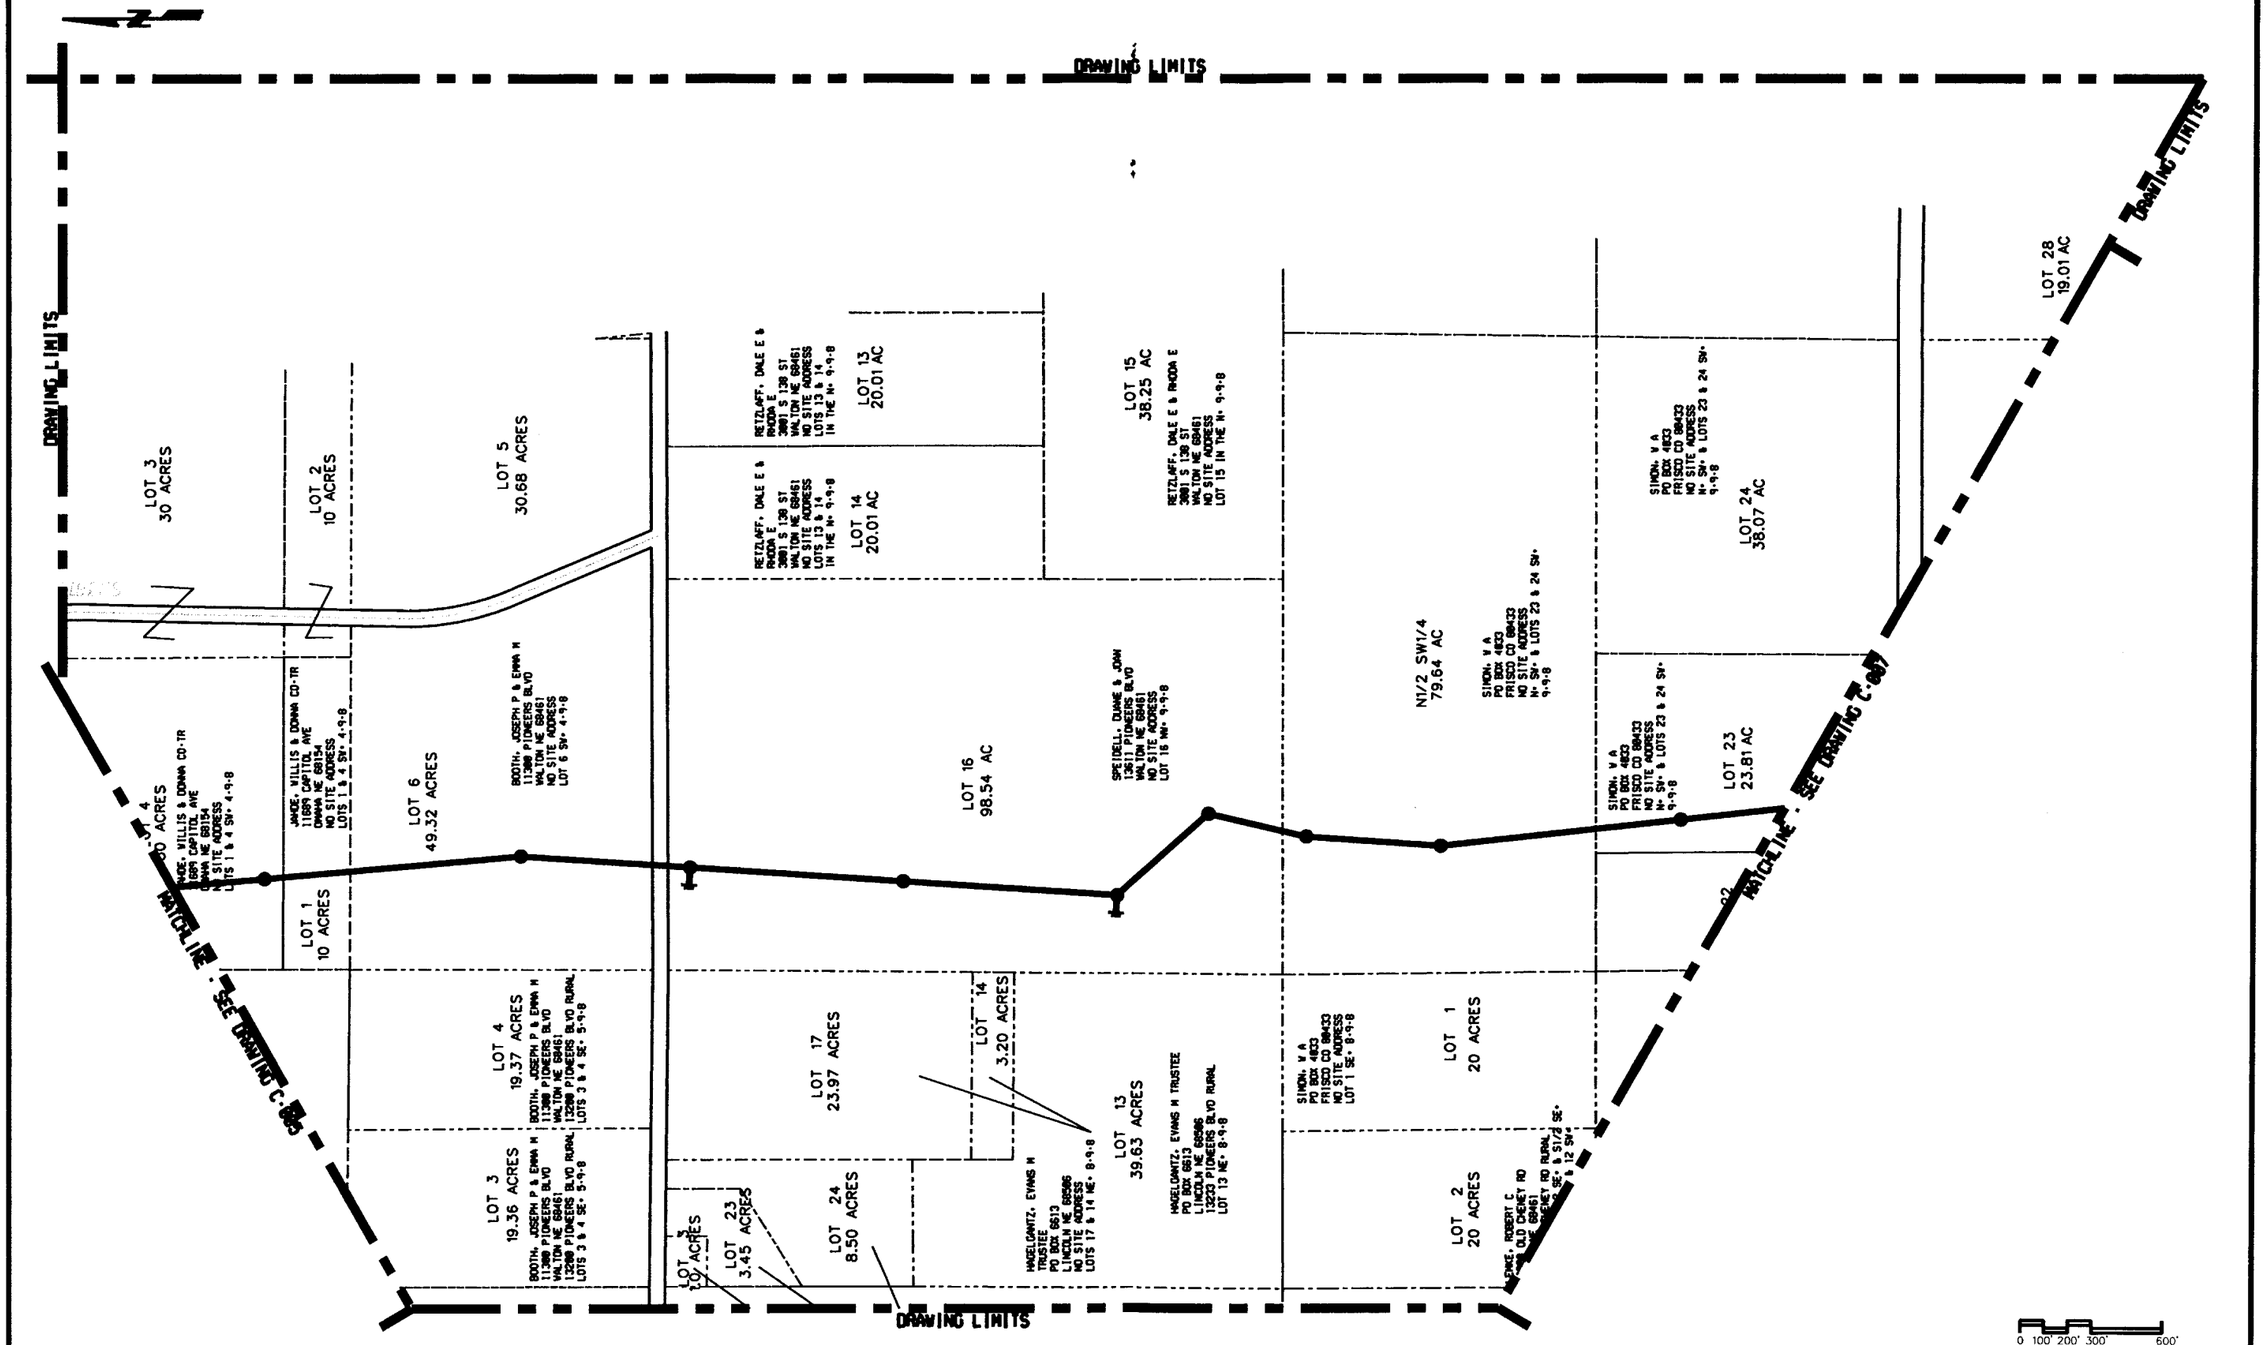

REV	DATE	BY	DESCRIPTION

DESIGNED MJS
DRAWN CWW
CHECKED BDC
DATE 11-11-04

PRELIMINARY
NOT FOR CONSTRUCTION

CITY OF LINCOLN NEBRASKA
MAYOR COLEEN J. SENG

carollo engineers

E&A CONSULTING GROUP, INC.
ENGINEERS • PLANNERS • SURVEYORS
12001 O STREET
OMAHA, NE 68137-3542
PHONE: (402) 895-4700
FAX: (402) 895-3599
7130 S 29TH ST, STE D
LINCOLN, NE 68516-5841
PHONE: (402) 420-7217
FAX: (402) 420-7218

CITY OF LINCOLN, NEBRASKA
STEVENS CREEK BASIN TRUNK SEWER
CIVIL
ALTERNATIVE ALIGNMENT ANALYSIS
PHASES VII & VIII

VERIFY SCALES
BAR IS ONE INCH ON ORIGINAL DRAWING
0 1"
IF NOT ONE INCH ON THIS SHEET, ADJUST SCALES ACCORDINGLY

JOB NO. 69830.18 (V-1)
DRAWING NO. C-006A
SHEET NO. SHT 6 OF 9

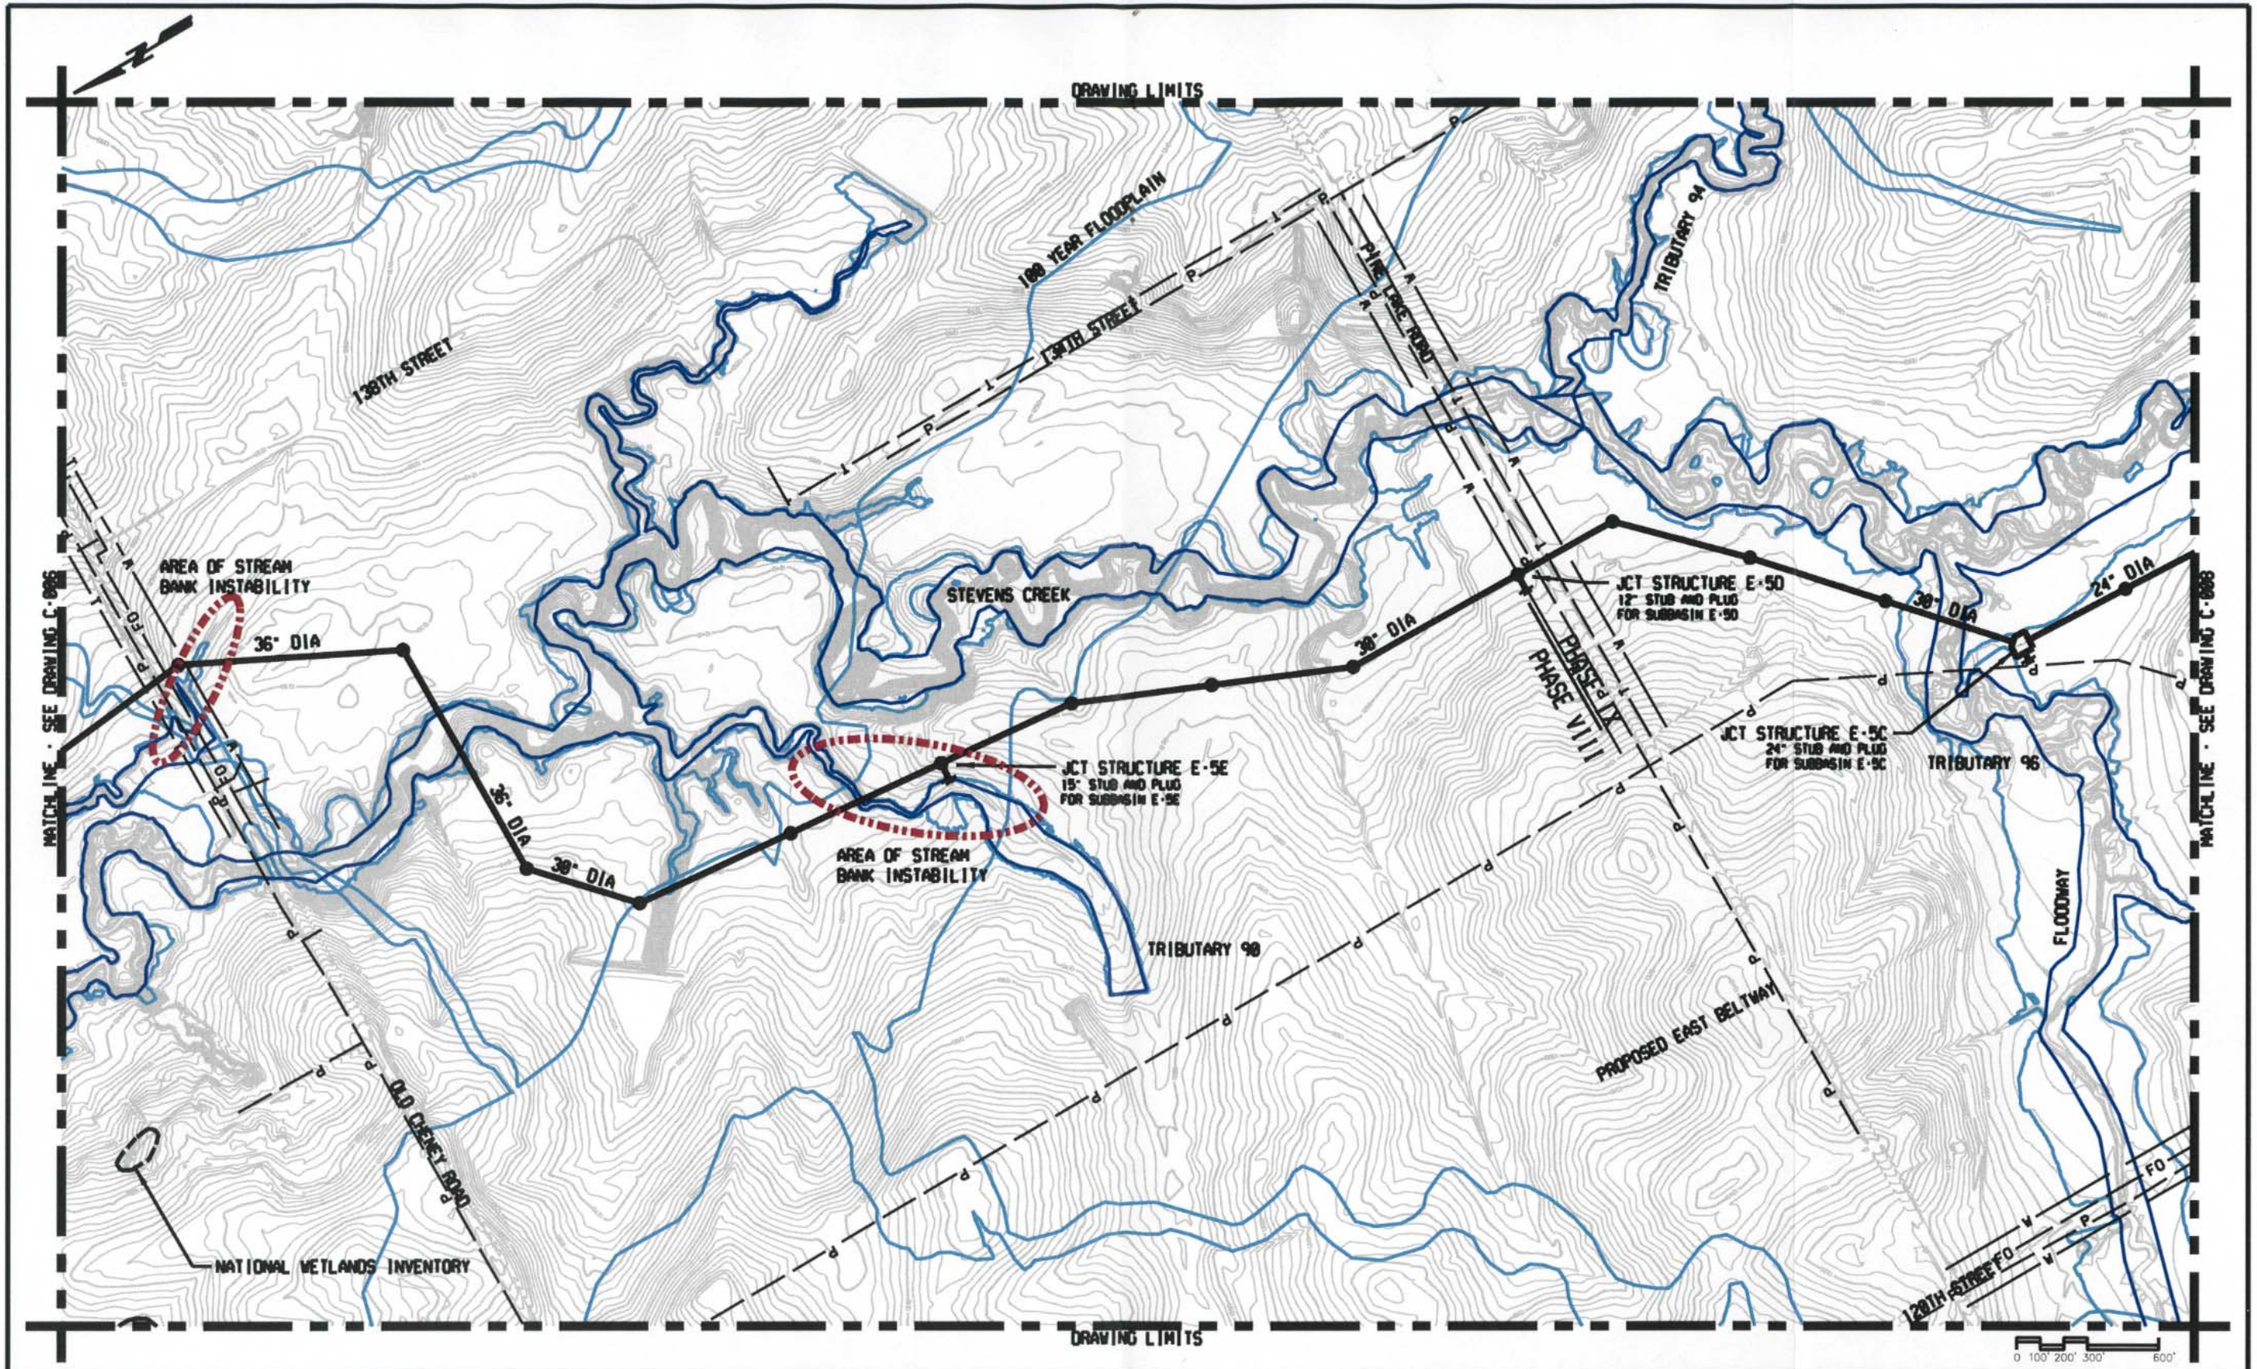

REV	DATE	BY	DESCRIPTION

DESIGNED MJS
DRAWN CWW
CHECKED BDC
DATE 11-11-04

PRELIMINARY
NOT FOR CONSTRUCTION

CITY OF LINCOLN
NEBRASKA
MAYOR COLEEN J. SENG

carollo engineers

E&A CONSULTING GROUP, INC.
ENGINEERS • PLANNERS • SURVEYORS
12001 O STREET
OMAHA, NE 68137-3542
PHONE: (402) 895-4700
FAX: (402) 895-3599
7130 S 29TH ST, STE D
LINCOLN, NE 68516-5841
PHONE: (402) 420-7217
FAX: (402) 420-7218

CITY OF LINCOLN, NEBRASKA
STEVENS CREEK BASIN TRUNK SEWER
CIVIL
ALTERNATIVE ALIGNMENT ANALYSIS
PHASES VIII & IX

VERIFY SCALES
BAR IS ONE INCH ON ORIGINAL DRAWING
0 1"
IF NOT ONE INCH ON THIS SHEET, ADJUST SCALES ACCORDINGLY

JOB NO. 6903A.18 (V-1)
DRAWING NO. C-007
SHEET NO. SHT 7 OF 9

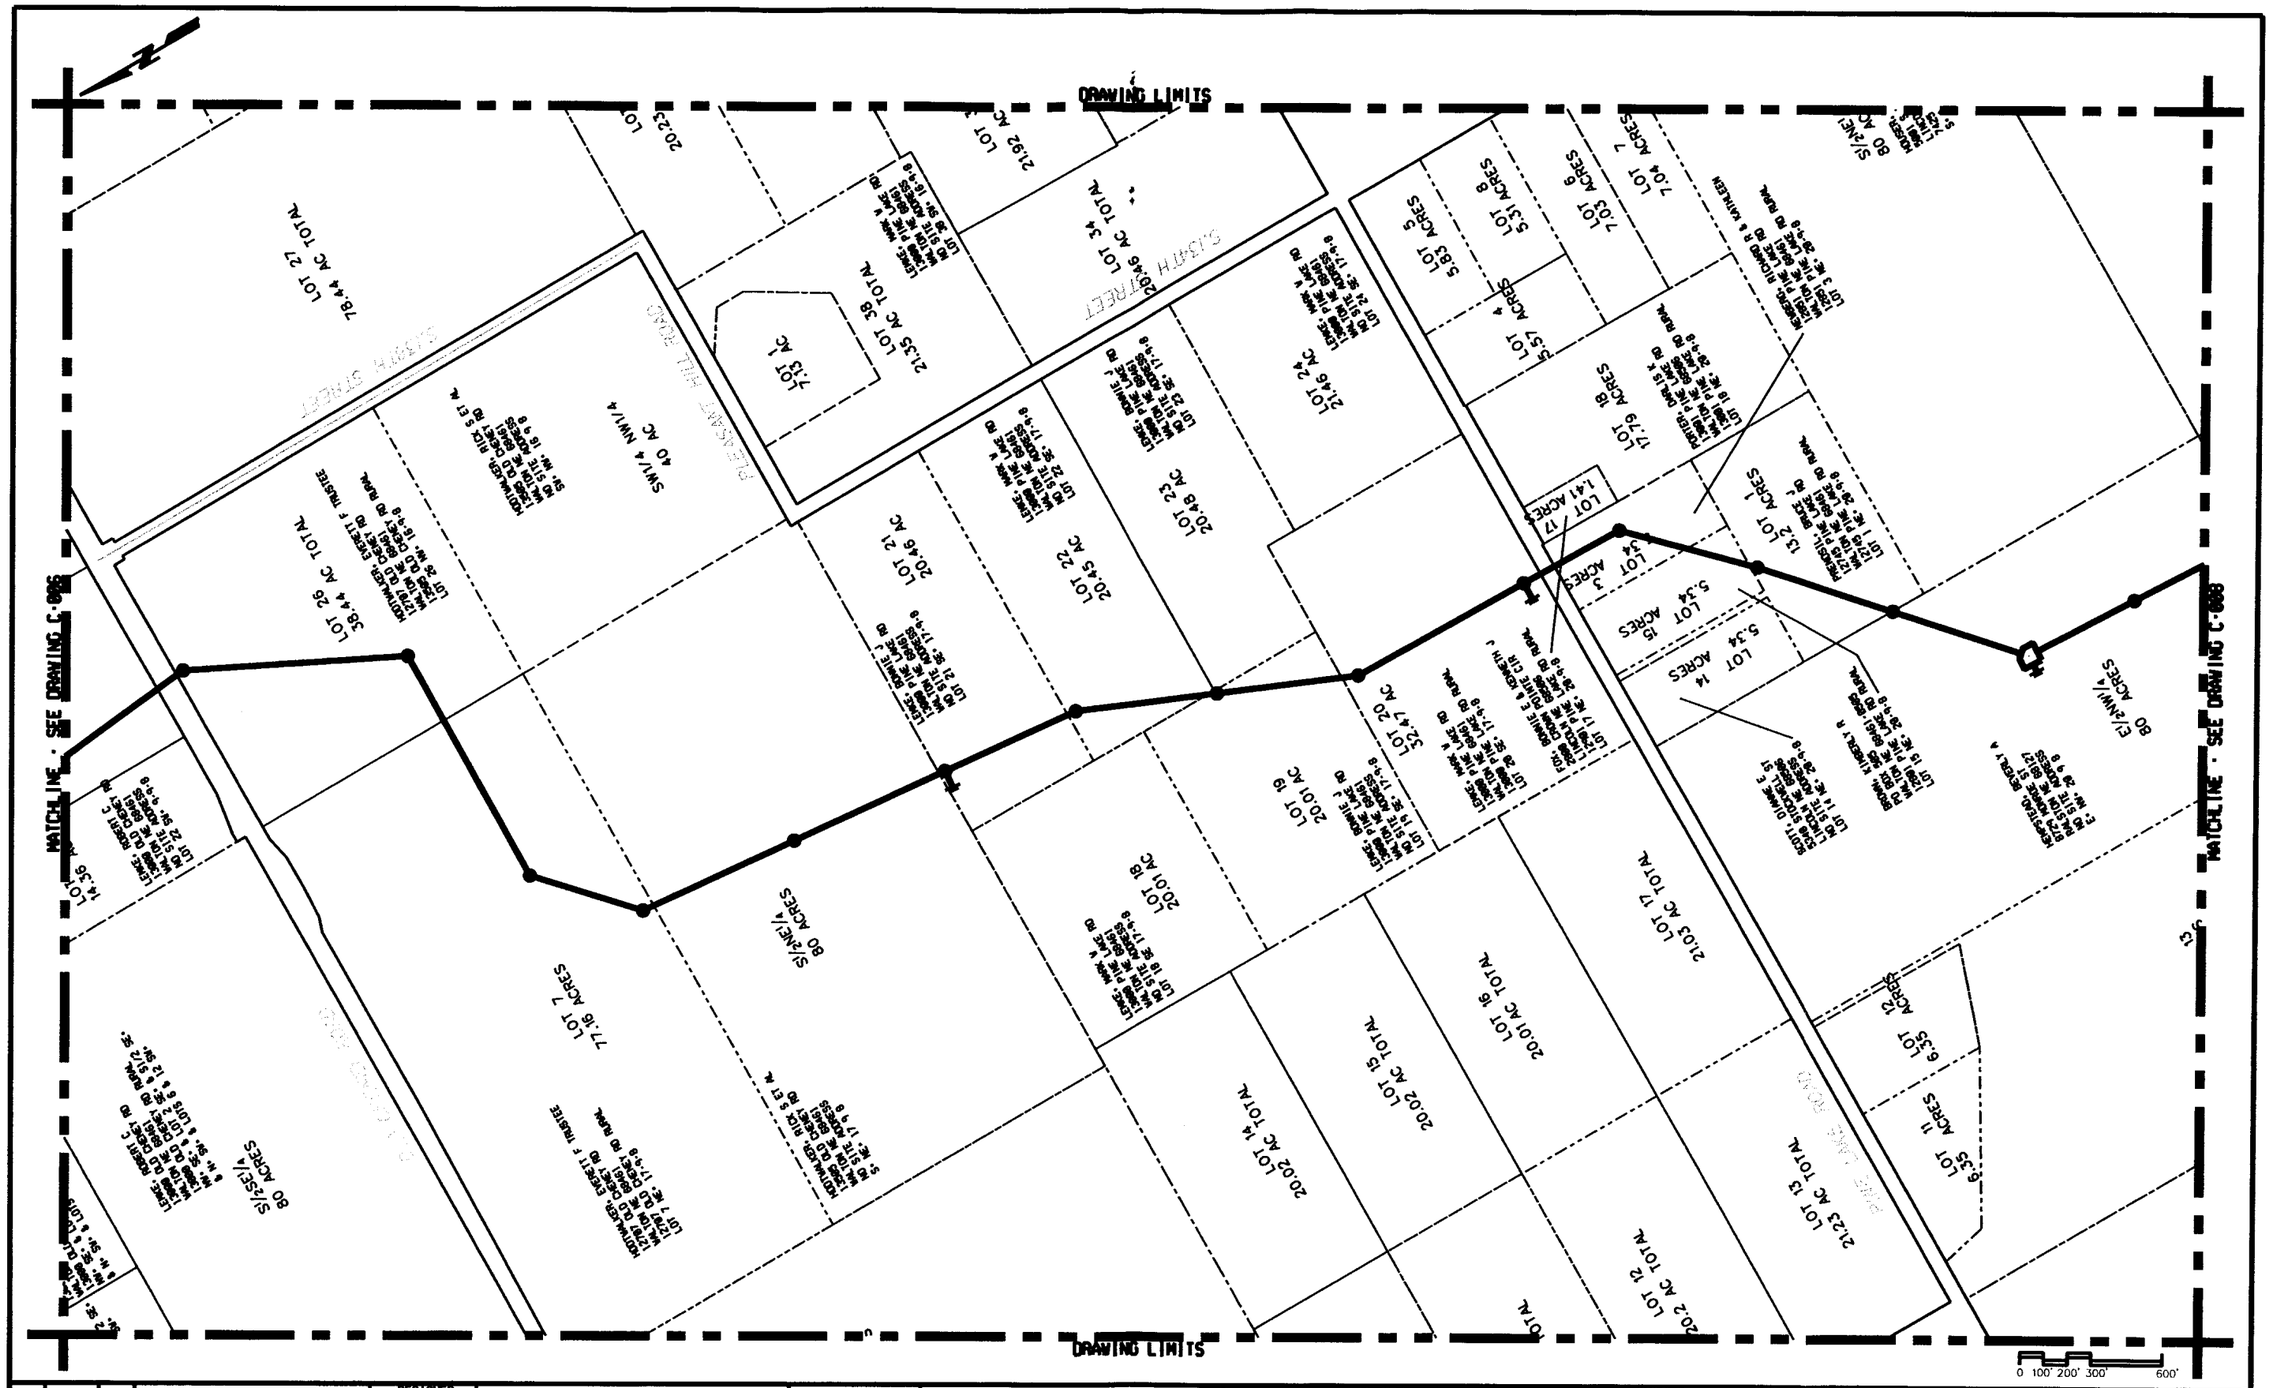

REV	DATE	BY	DESCRIPTION

DESIGNED MJS
DRAWN CVW
CHECKED BOC
DATE 11-11-04

PRELIMINARY
NOT FOR CONSTRUCTION

CITY OF LINCOLN NEBRASKA
MAYOR COLEEN J. SENG

carollo engineers

EA CONSULTING GROUP, INC.
ENGINEERS • PLANNERS • SURVEYORS
12881 O STREET
OMAHA, NE 68137-3542
PHONE: (402) 895-4700
FAX: (402) 895-3599
7130 S 29TH ST, STE D
LINCOLN, NE 68516-5041
PHONE: (402) 420-7217
FAX: (402) 420-7218

CITY OF LINCOLN, NEBRASKA
STEVENS CREEK BASIN TRUNK SEWER
CIVIL
ALTERNATIVE ALIGNMENT ANALYSIS
PHASES VIII & IX

VERIFY SCALES
BAR IS ONE INCH ON ORIGINAL DRAWING
0 1"
IF NOT ONE INCH ON THIS SHEET, ADJUST SCALES ACCORDINGLY

JOB NO. 6983A.18 (V-1)
DRAWING NO. C-007A
SHEET NO. SHT 7 OF 9

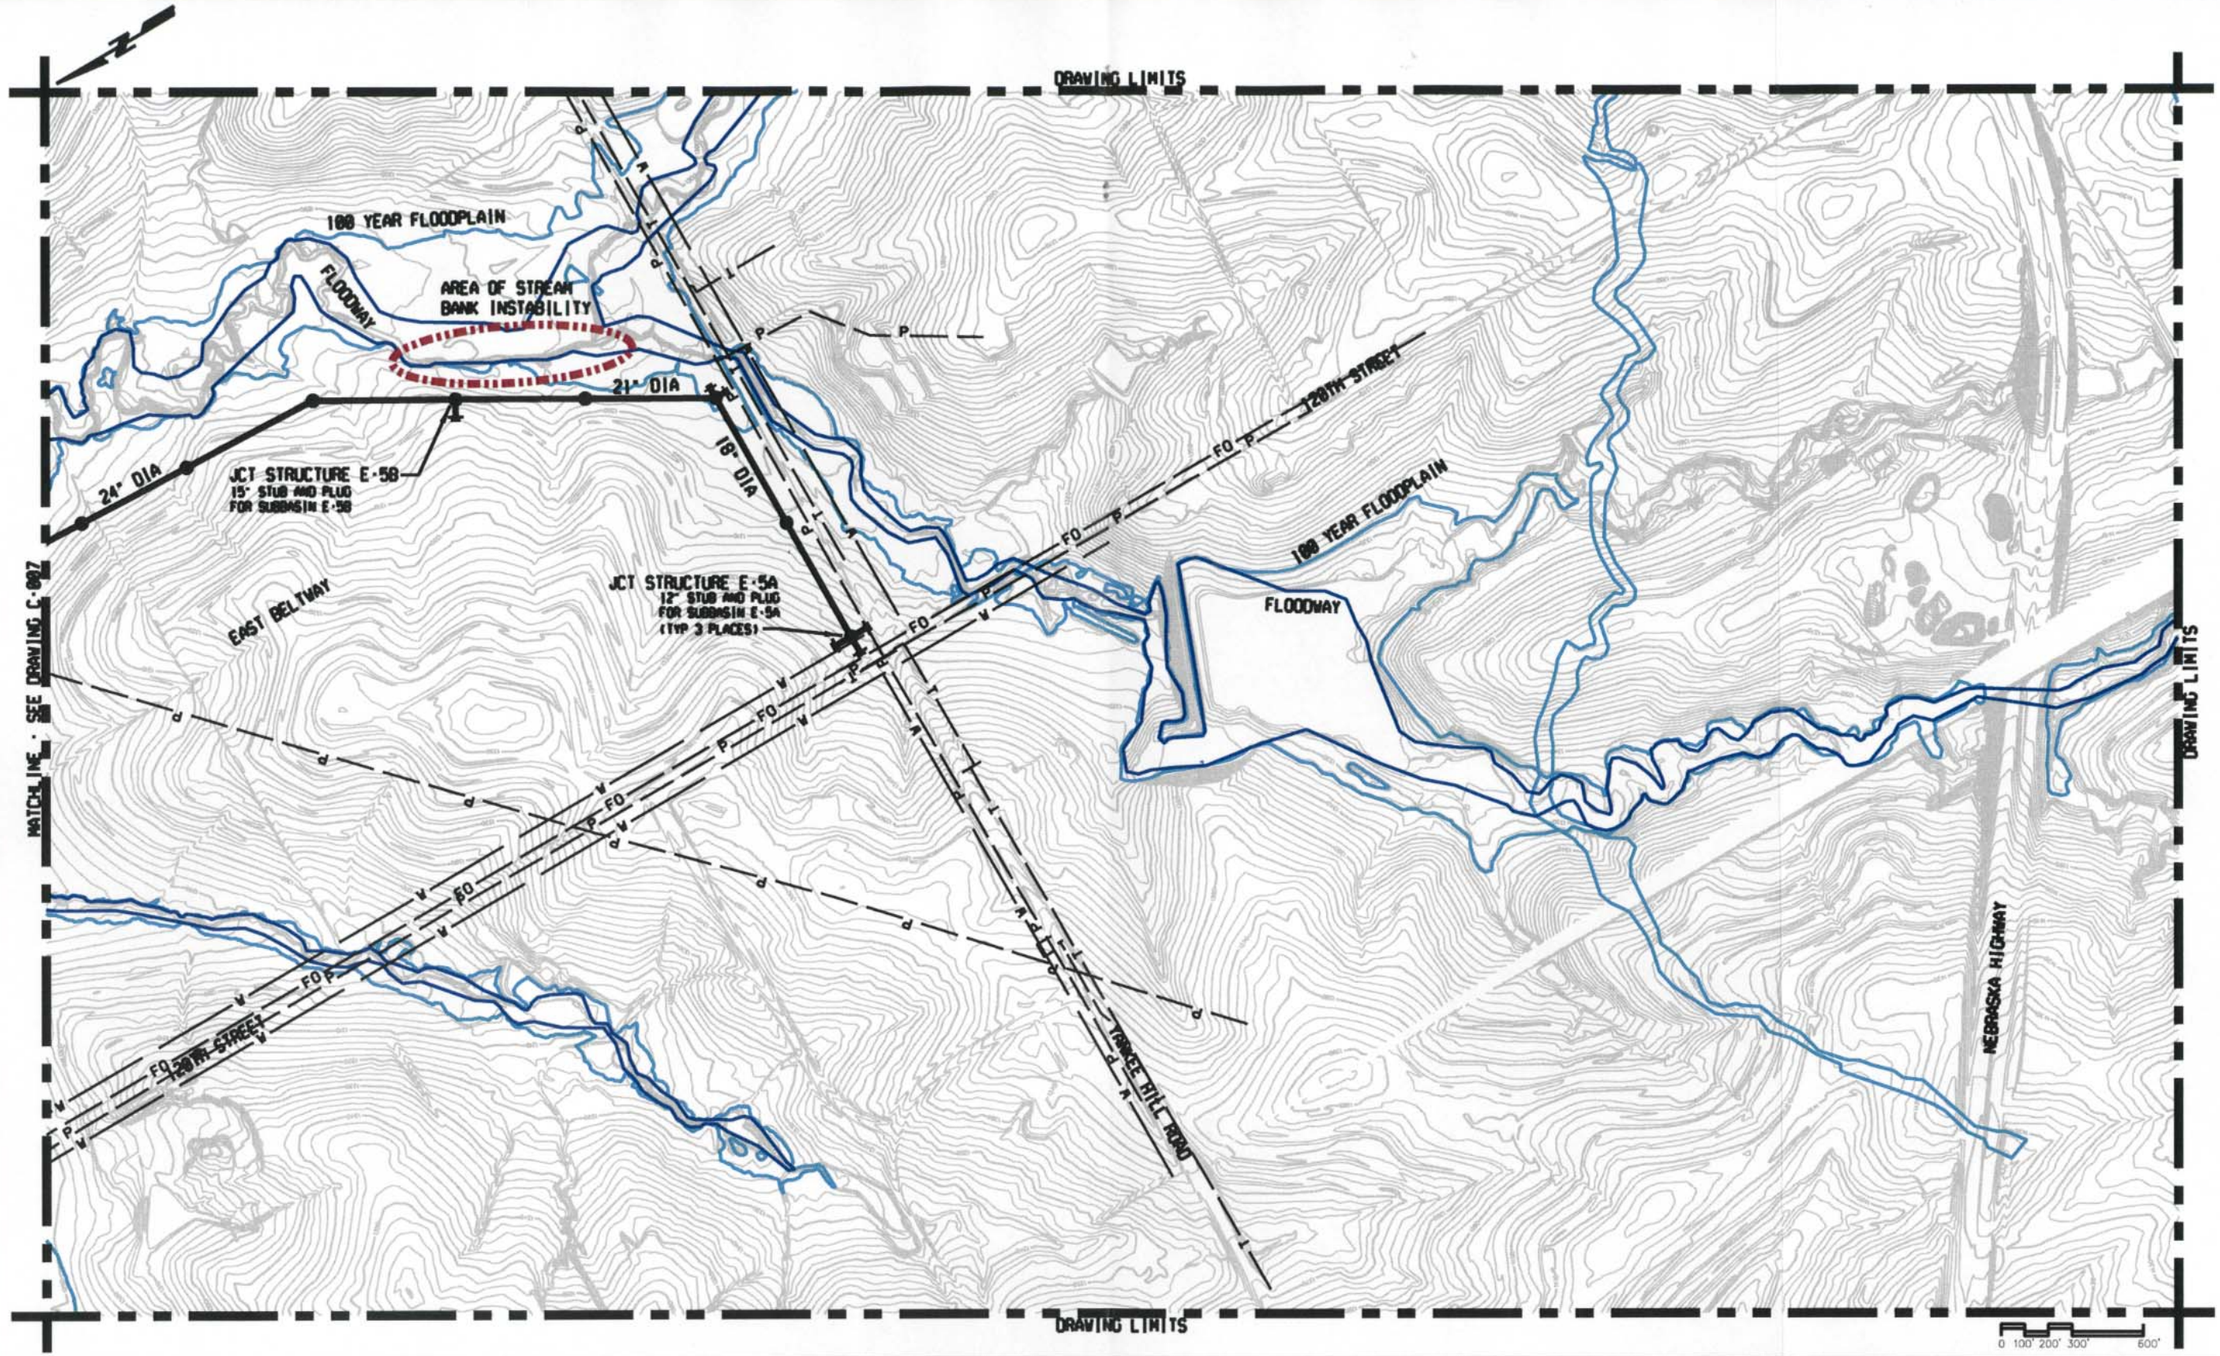

REV	DATE	BY	DESCRIPTION

DESIGNED MJS
DRAWN CWW
CHECKED BDC
DATE 11-11-84

PRELIMINARY
NOT FOR CONSTRUCTION

CITY OF LINCOLN
NEBRASKA
MAYOR COLEEN J. SENG

carollo engineers

E&A CONSULTING GROUP, INC.
ENGINEERS • PLANNERS • SURVEYORS
12001 O STREET
OMAHA, NE 68137-2542
PHONE: (402) 895-4700
FAX: (402) 895-3599
7130 S 29TH ST. STE D
LINCOLN, NE 68516-5641
PHONE: (402) 420-7217
FAX: (402) 420-7218

CITY OF LINCOLN, NEBRASKA
STEVENS CREEK BASIN TRUNK SEWER
CIVIL
ALTERNATIVE ALIGNMENT ANALYSIS
PHASE IX

VERIFY SCALES
BAR IS ONE INCH ON ORIGINAL DRAWING
0 1"
IF NOT ONE INCH ON THIS SHEET, ADJUST SCALES ACCORDINGLY

JOB NO. 6903A.18 (V-1)
DRAWING NO. C-008
SHEET NO. SHT 8 OF 9

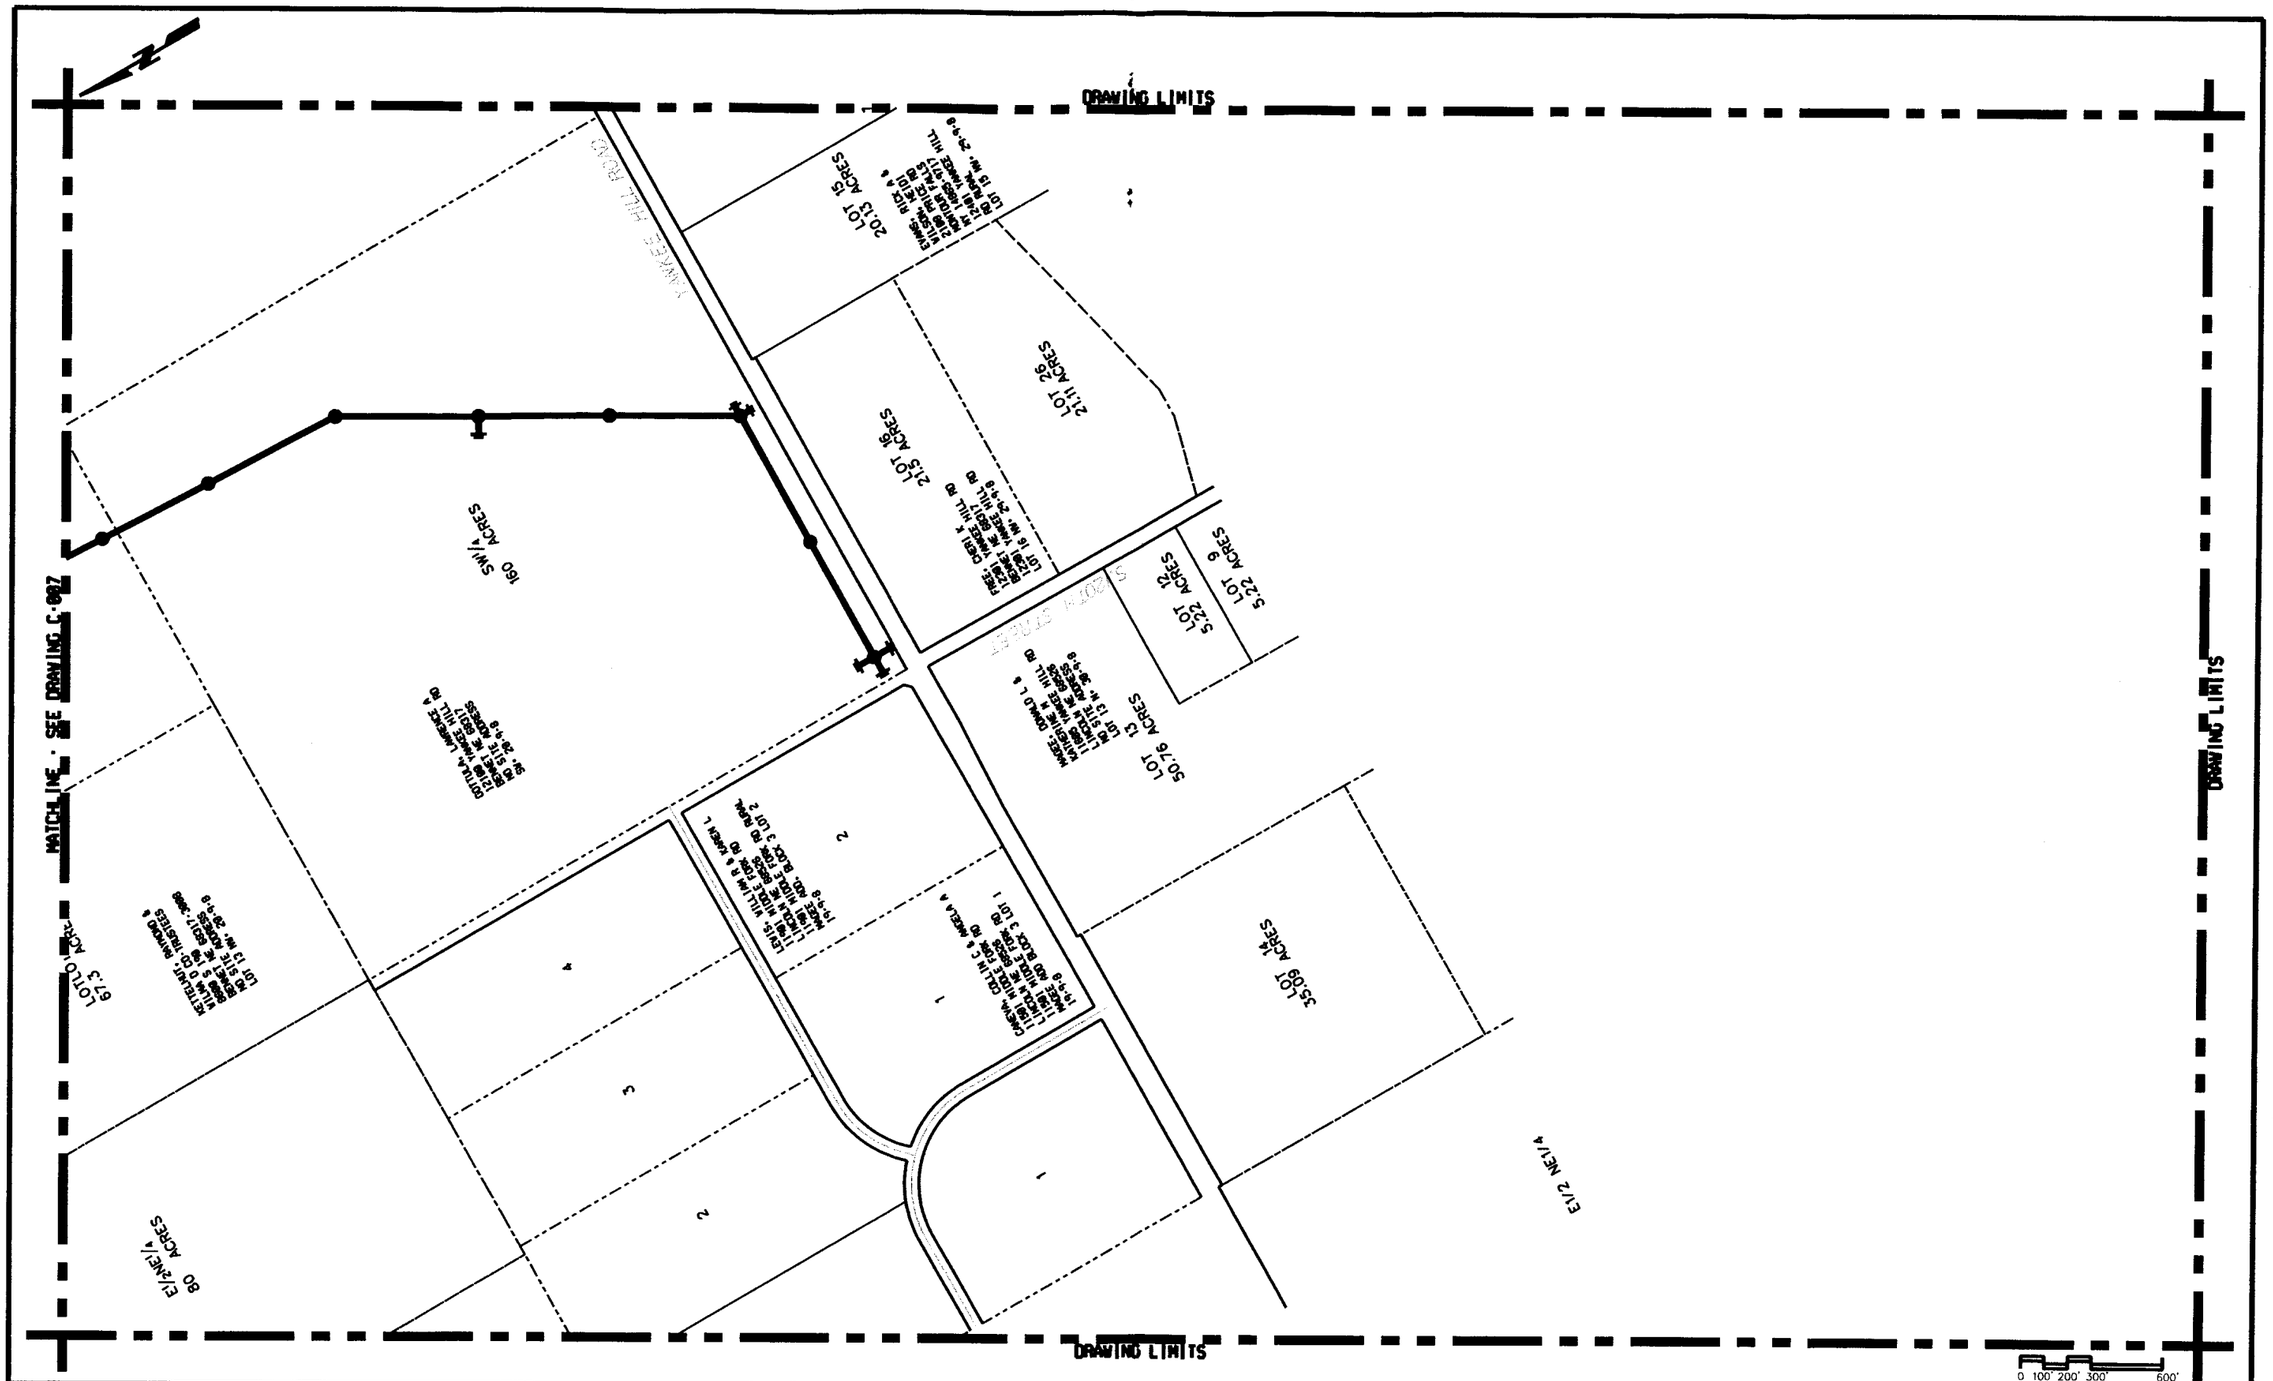

REV	DATE	BY	DESCRIPTION

DESIGNED MJS
DRAWN CWW
CHECKED BDC
DATE 11-11-84

PRELIMINARY
NOT FOR CONSTRUCTION

CITY OF LINCOLN
NEBRASKA
MAYOR COLEEN J. SENG

carollo engineers

E&A CONSULTING GROUP, INC.
ENGINEERS • PLANNERS • SURVEYORS

12801 O STREET
OMAHA, NE 68137-3542
PHONE: (402) 895-4700
FAX: (402) 895-3599

7130 S 29TH ST, STE D
LINCOLN, NE 68516-5841
PHONE: (402) 420-7217
FAX: (402) 420-7218

CITY OF LINCOLN, NEBRASKA
STEVENS CREEK BASIN TRUNK SEWER
CIVIL
ALTERNATIVE ALIGNMENT ANALYSIS
PHASE IX

VERIFY SCALES
BAR IS ONE INCH ON ORIGINAL DRAWING
0 1"
IF NOT ONE INCH ON THIS SHEET, ADJUST SCALES ACCORDINGLY

JOB NO. 6903A.10 (V-1)
DRAWING NO. C-008A
SHEET NO. SHT 8 OF 9

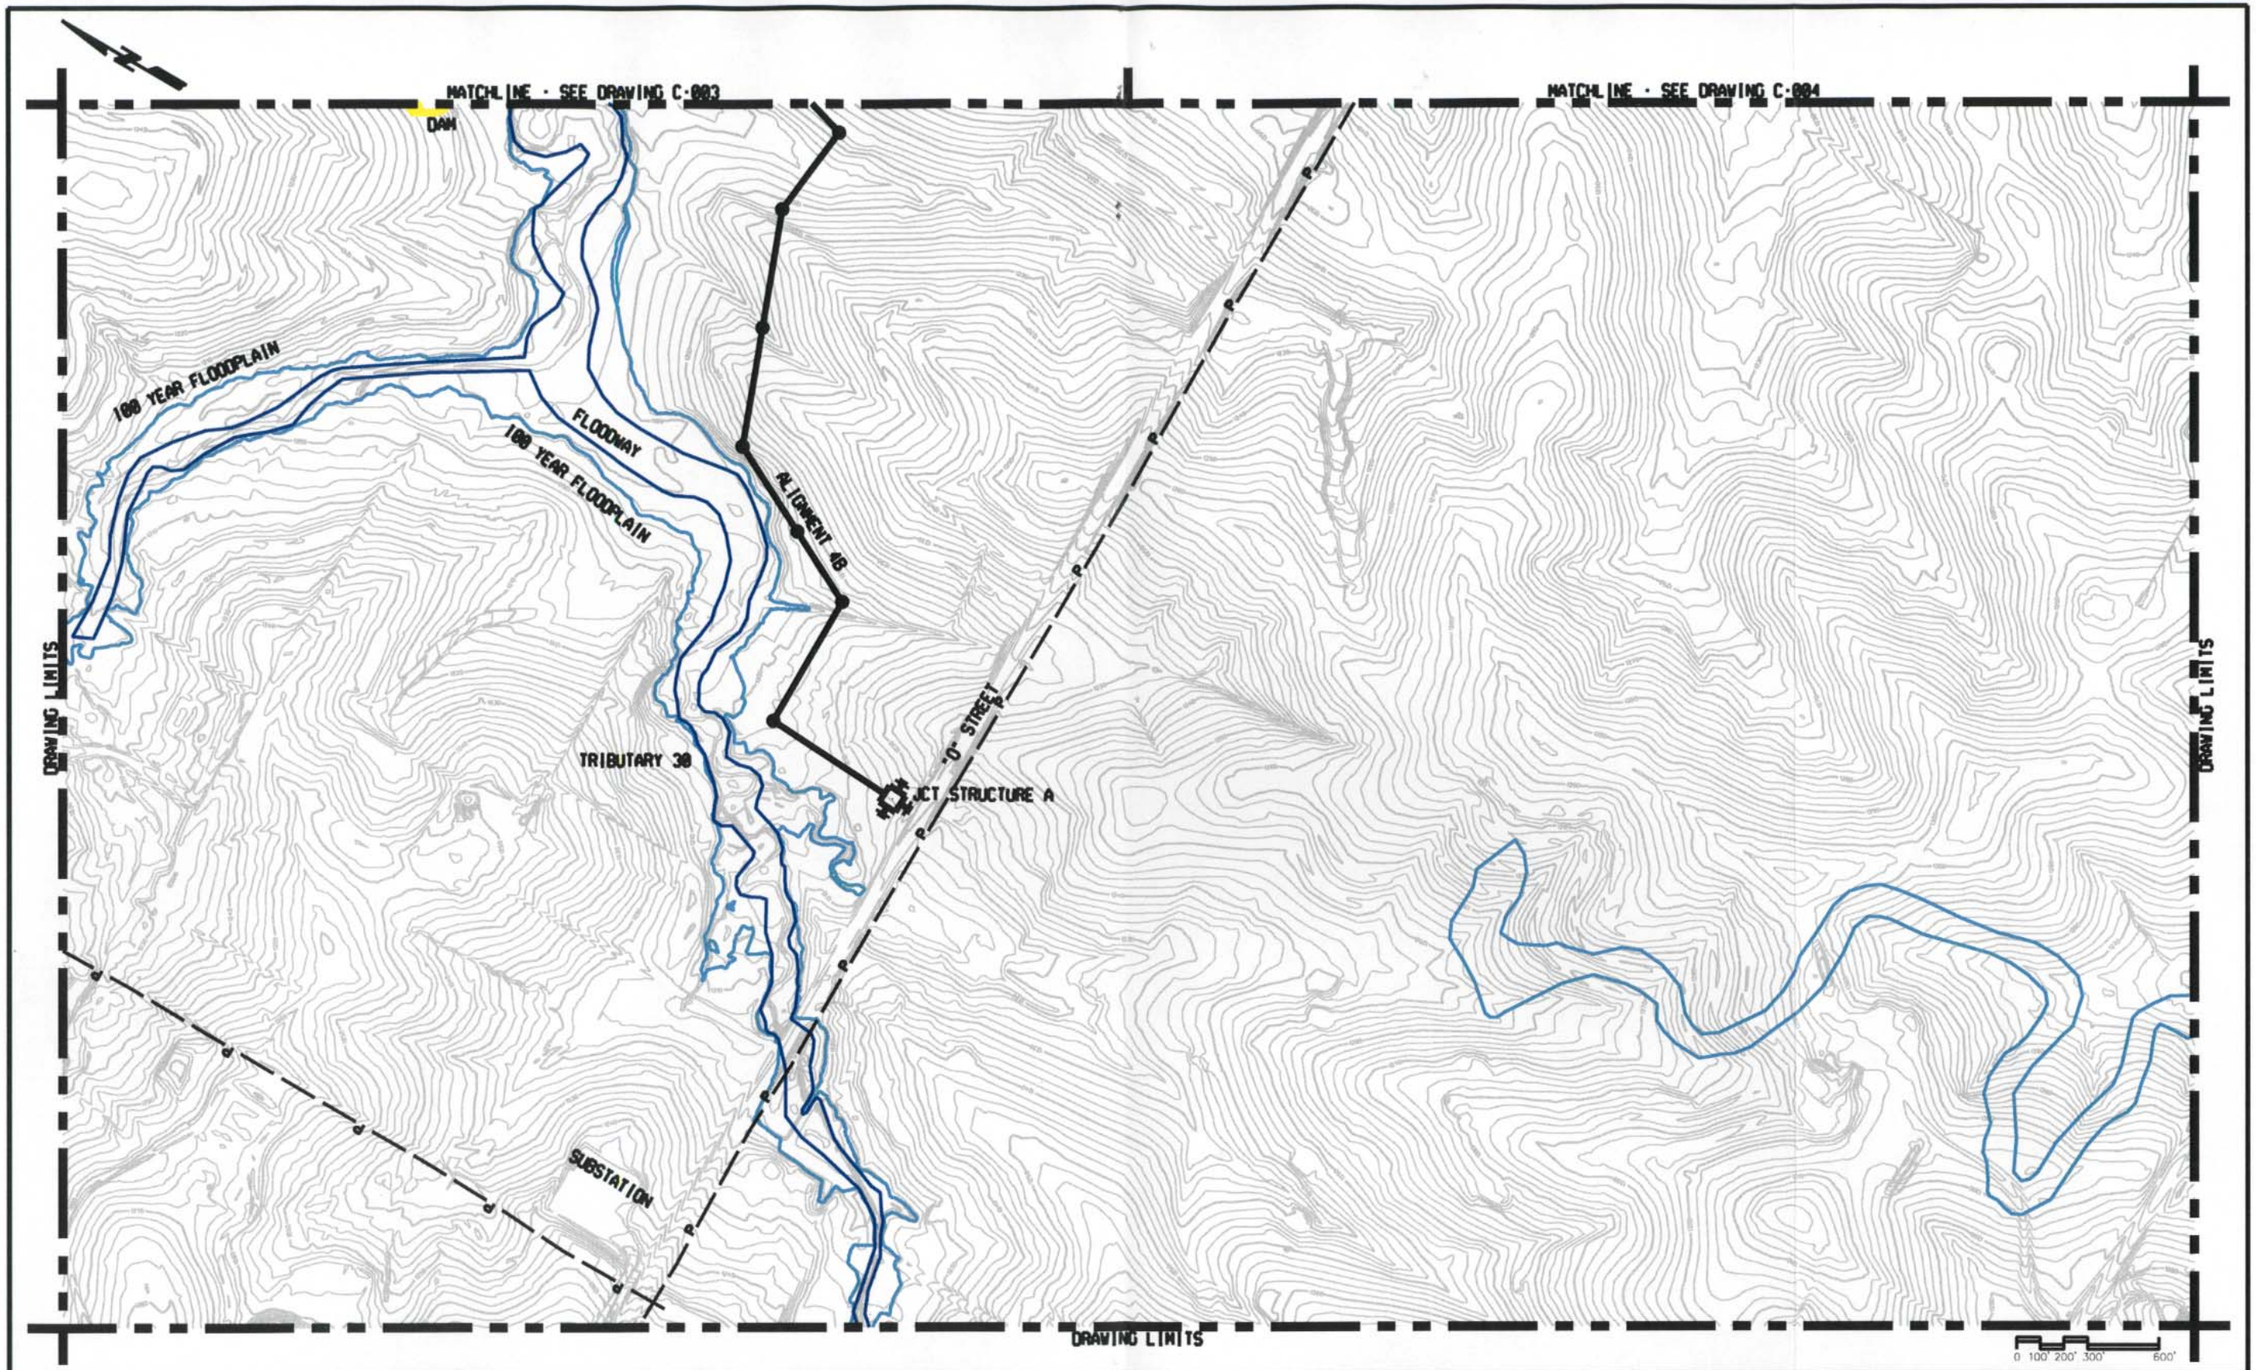

REV	DATE	BY	DESCRIPTION

DESIGNED MJS
DRAWN CWW
CHECKED BDC
DATE 11-11-04

PRELIMINARY
NOT FOR CONSTRUCTION

CITY OF LINCOLN
NEBRASKA
MAYOR COLEEN J. SENG

carollo engineers

E&A CONSULTING GROUP, INC.
ENGINEERS • PLANNERS • SURVEYORS
12001 O STREET
OMAHA, NE 68137-3542
PHONE: (402) 895-4700
FAX: (402) 895-3599
7130 S 29TH ST. STE D
LINCOLN, NE 68516-5841
PHONE: (402) 420-7217
FAX: (402) 420-7218

CITY OF LINCOLN, NEBRASKA
STEVENS CREEK BASIN TRUNK SEWER
CIVIL
ALTERNATIVE ALIGNMENT ANALYSIS
PHASE IV

VERIFY SCALES
BAR IS ONE INCH ON ORIGINAL DRAWING
0 1"
IF NOT ONE INCH ON THIS SHEET, ADJUST SCALES ACCORDINGLY

JOB NO. 6983A.18 (V-1)
DRAWING NO. C-009
SHEET NO. SHT 9 OF 9

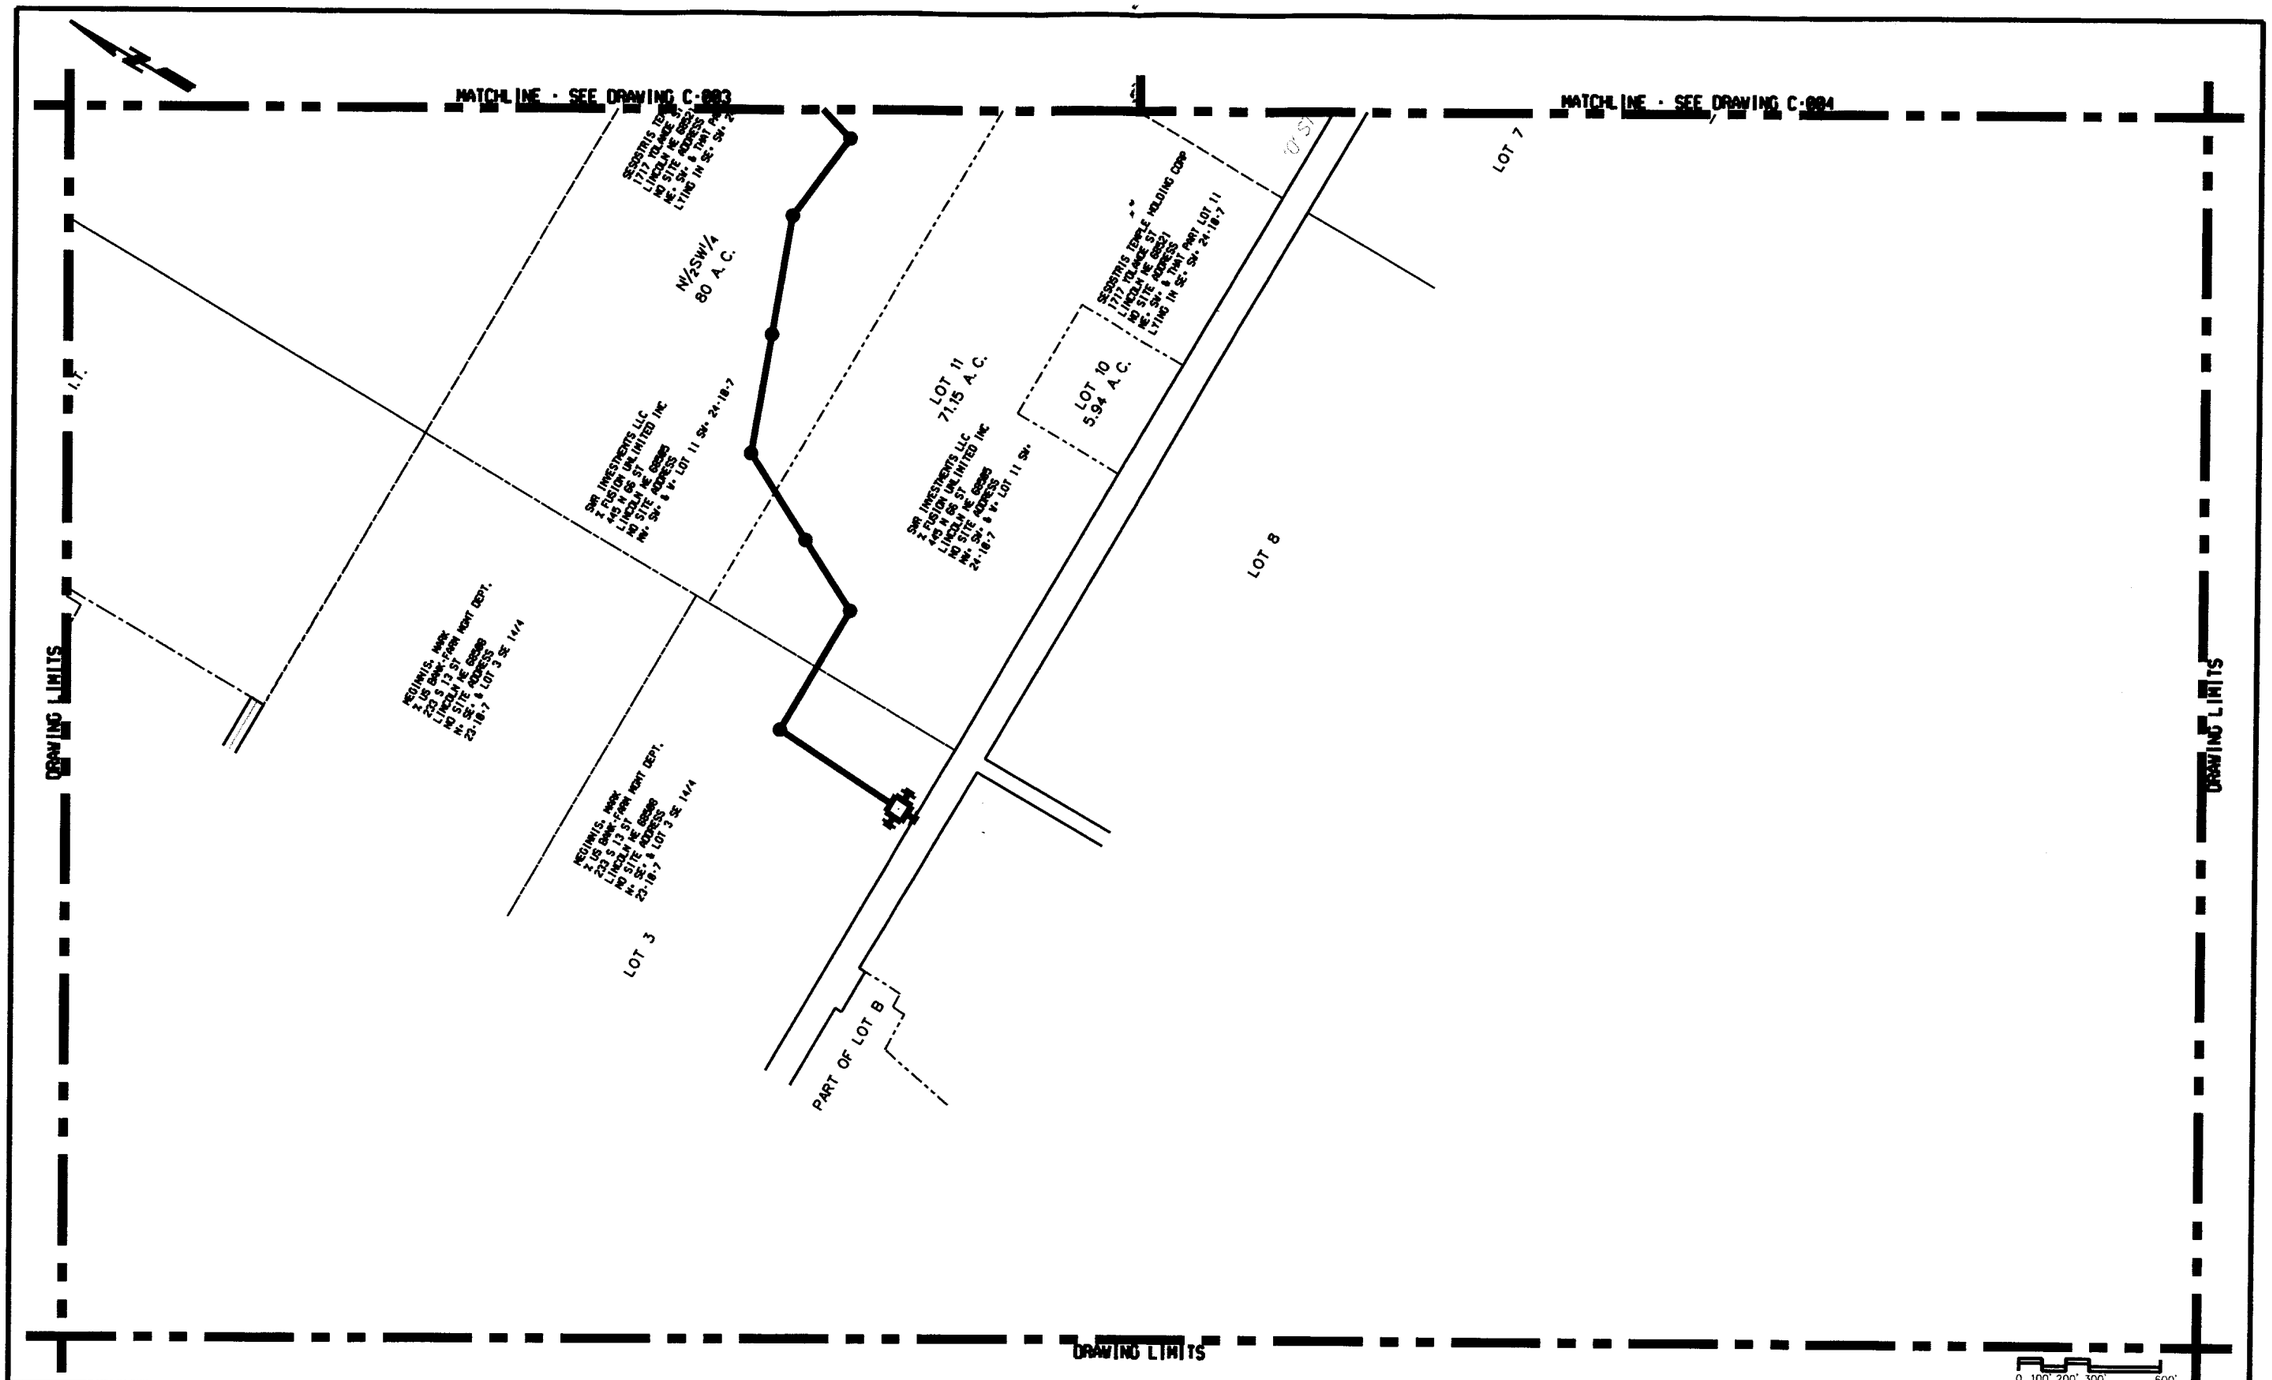

REV	DATE	BY	DESCRIPTION

DESIGNED MJS
DRAWN CWW
CHECKED BDC
DATE 11-11-04

PRELIMINARY
NOT FOR CONSTRUCTION

CITY OF LINCOLN
NEBRASKA
MAYOR COLEEN J. SENG

carollo engineers

E&A CONSULTING GROUP, INC.
ENGINEERS • PLANNERS • SURVEYORS

12001 D STREET
OMAHA, NE 68137-3542
PHONE: (402) 895-4700
FAX: (402) 895-3599

7130 S 29TH ST, STE D
LINCOLN, NE 68516-5841
PHONE: (402) 420-7217
FAX: (402) 420-7218

CITY OF LINCOLN, NEBRASKA
STEVENS CREEK BASIN TRUNK SEWER
CIVIL
ALTERNATIVE ALIGNMENT ANALYSIS
PHASE IV

VERIFY SCALES
BAR IS ONE INCH ON ORIGINAL DRAWING
0 1"
IF NOT ONE INCH ON THIS SHEET, ADJUST SCALES ACCORDINGLY

JOB NO. 6903A.10 (V-1)
DRAWING NO. C-009A
SHEET NO. SHT 9 OF 9