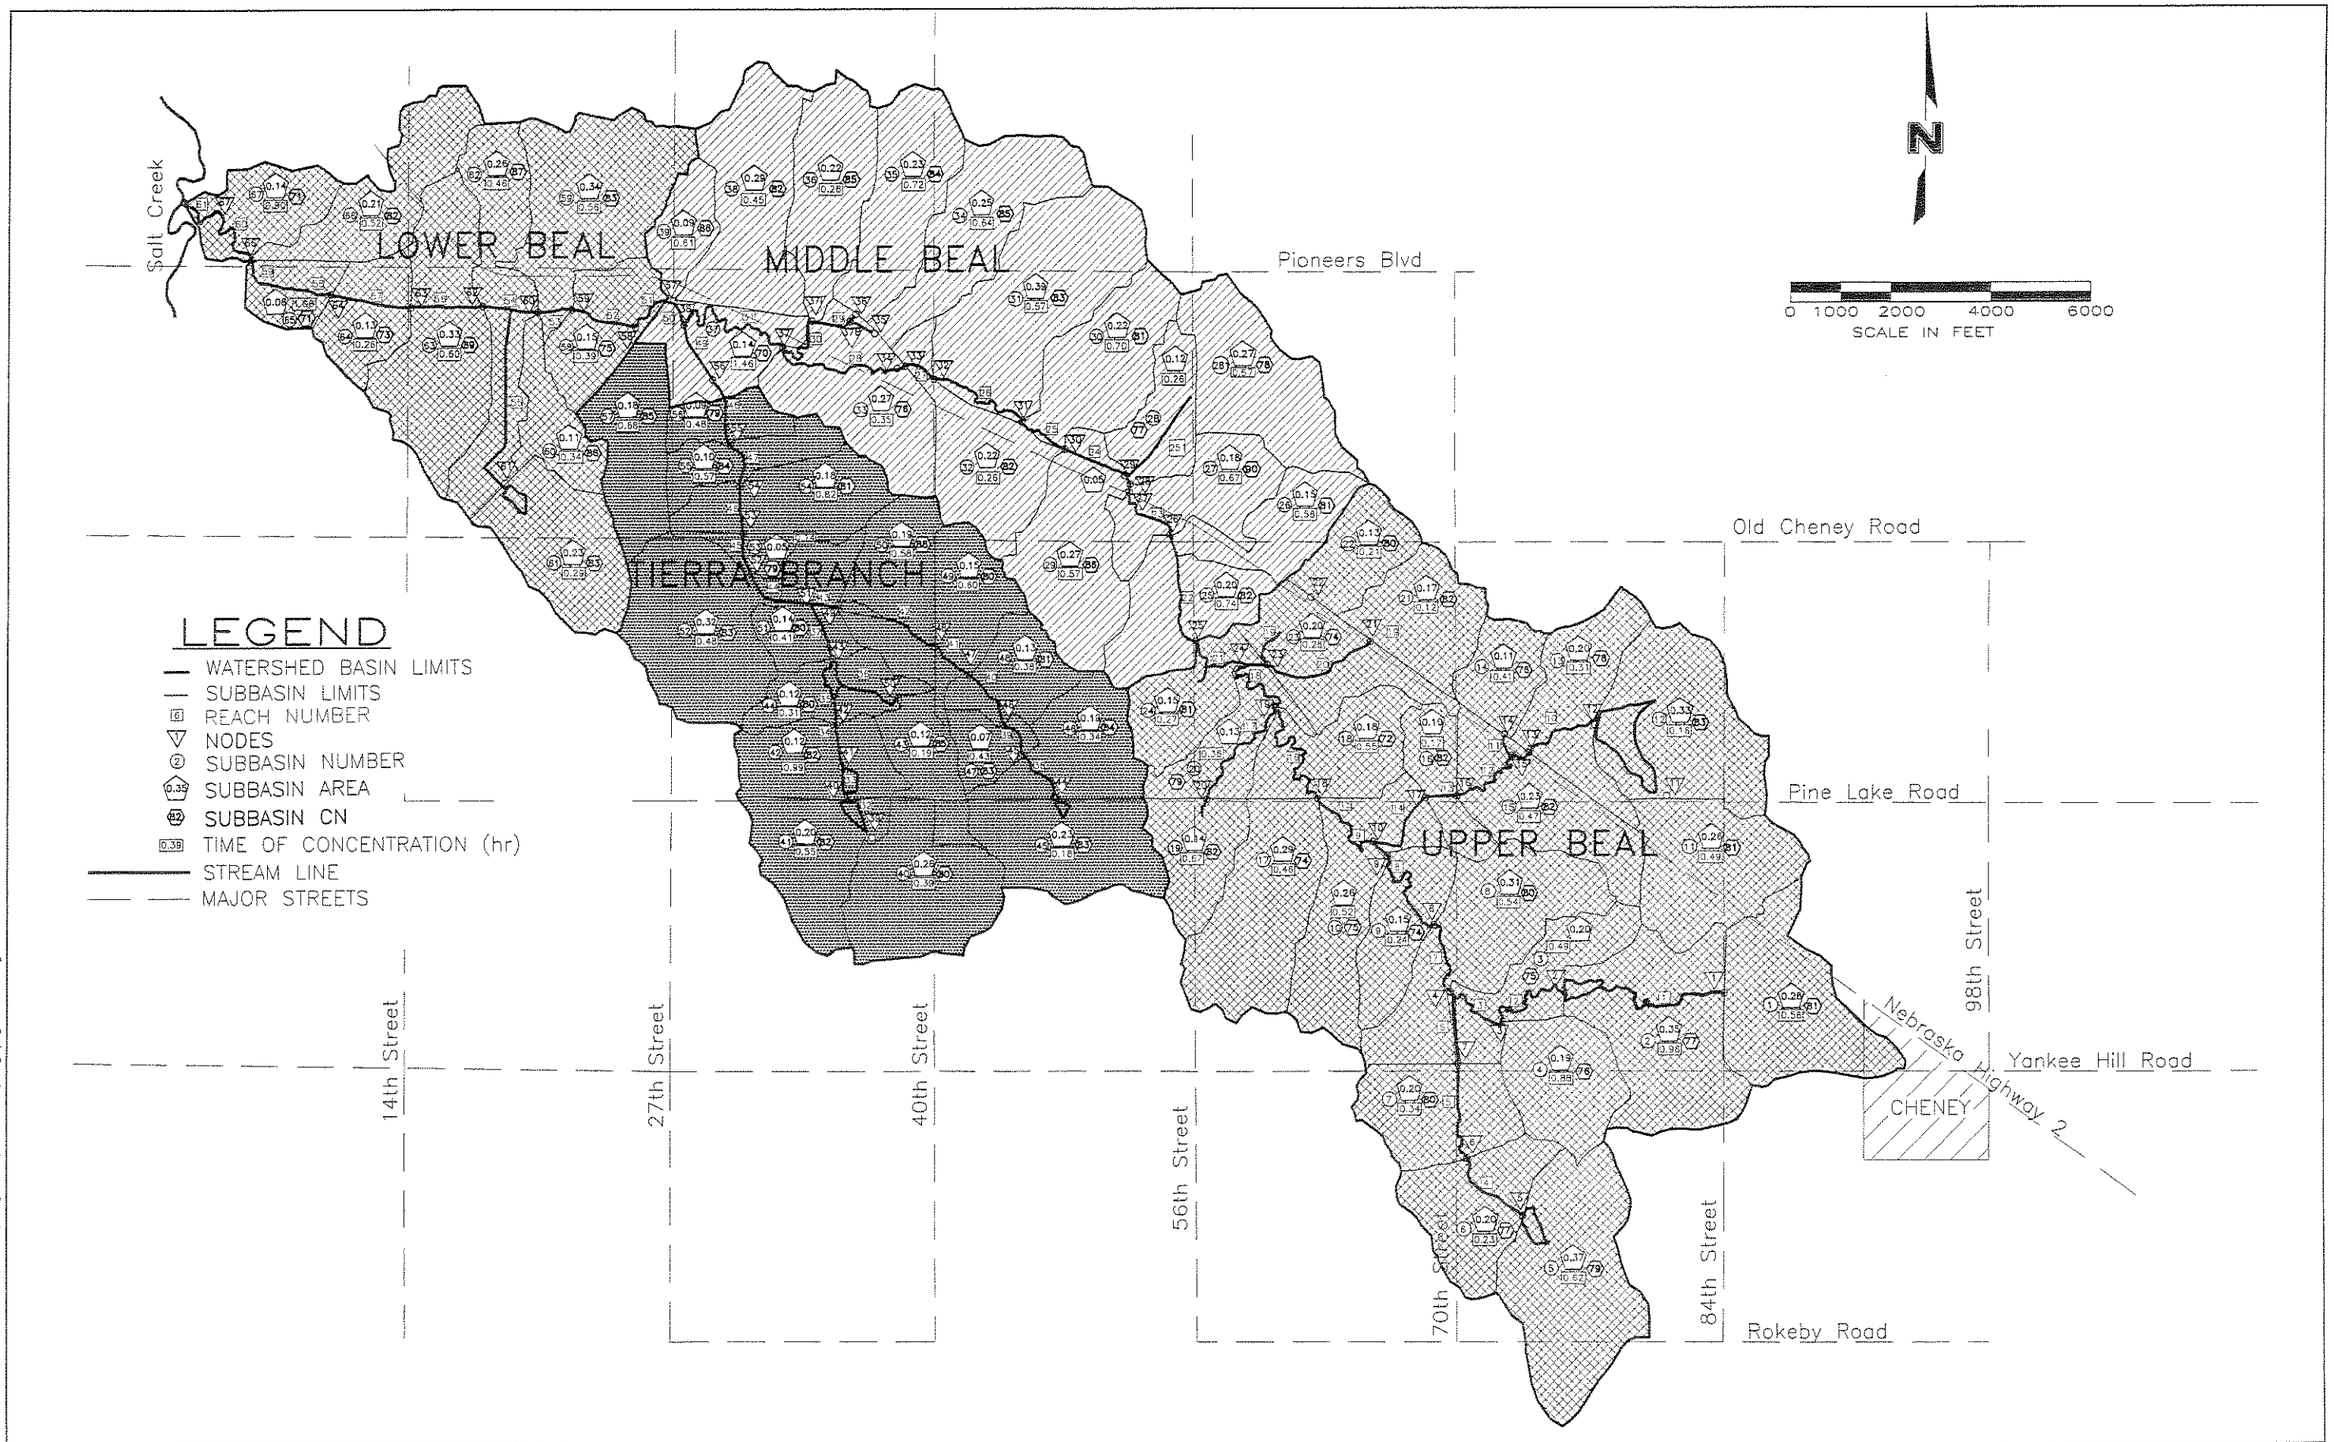

6/30/1999 4:21 P.M. FILE: F:\Projects\960280\dwg\fig-1-7.dwg SCALE: 3000

DRAWN BY: JJM DATE: JUNE 99 REVISIONS:	BEAL SLOUGH MASTER PLAN LINCOLN, NEBRASKA	1997 HYDROLOGIC CONDITIONS	FIGURE 1-8