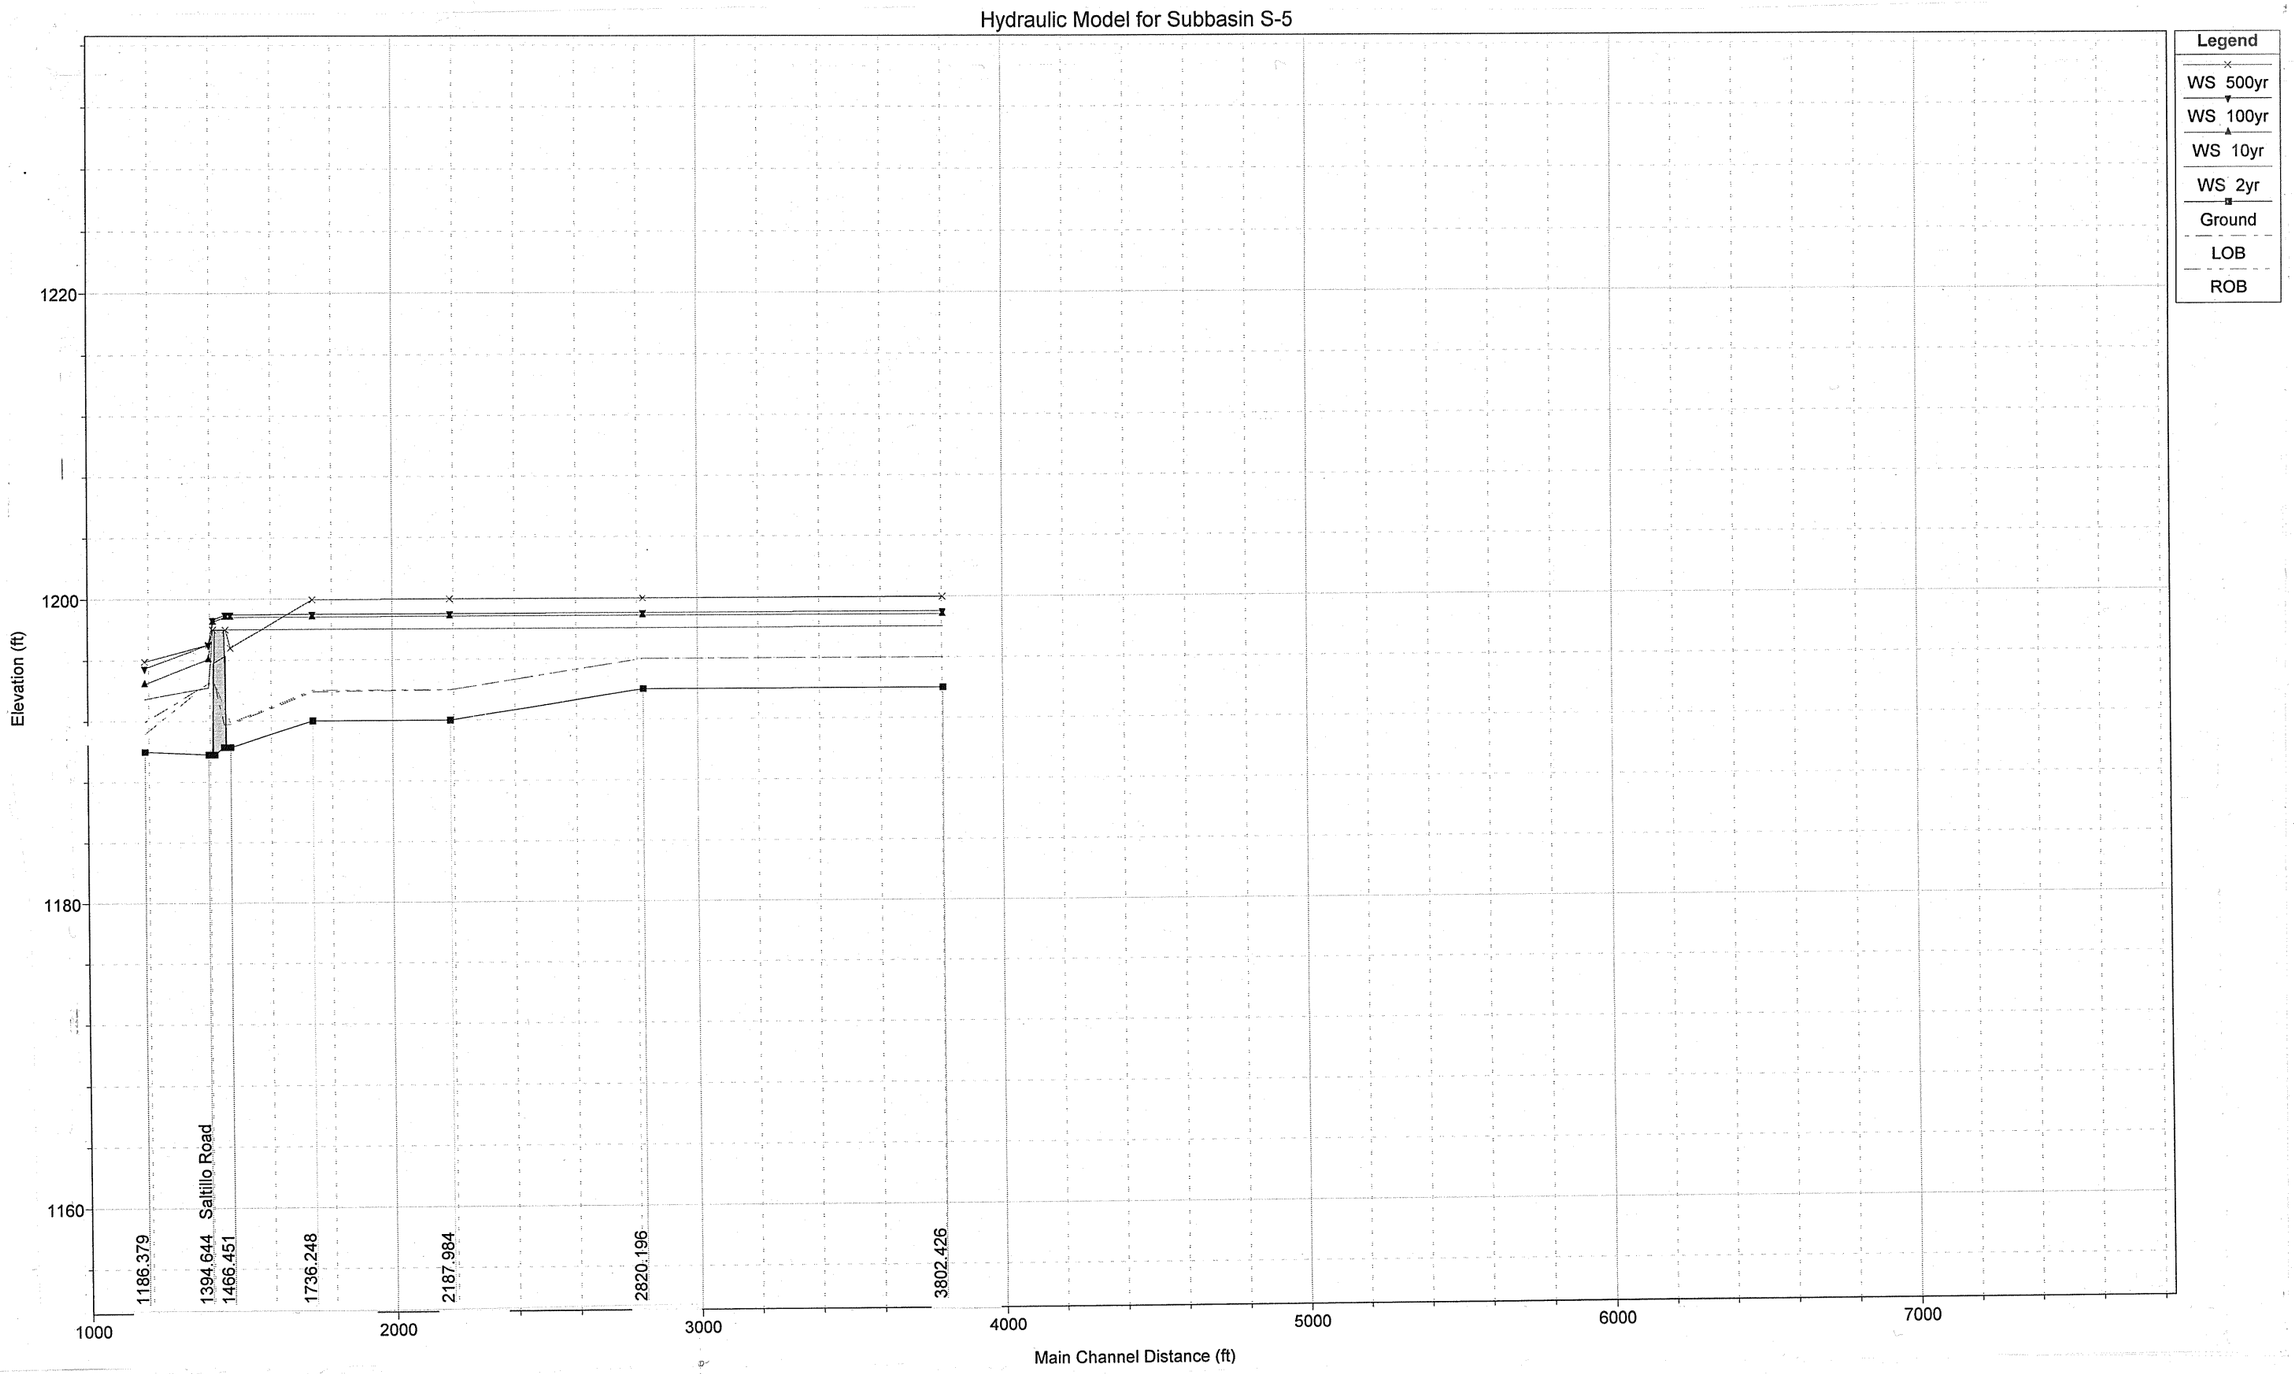

1 in Horiz. = 500 ft 1 in Vert. = 10 ft

OLSSON ASSOCIATES
1111 Lincoln Mall
Lincoln, NE 68508
1-402-474-6311

Lincoln, Nebraska

STREAM SEGMENT 12
Stormwater Master Plan for Southeast Upper Salt Creek Watershed

FIGURE: I-12L

F:\Projects\2000004.37\doc\interim southeast upper salt report\hydraulic model borders.dwg, I-12L, 11/01/02 10:08:56 AM, gpinkerton, 1:1