


TYPICAL BRIDGE CROSSING
N.T.S.

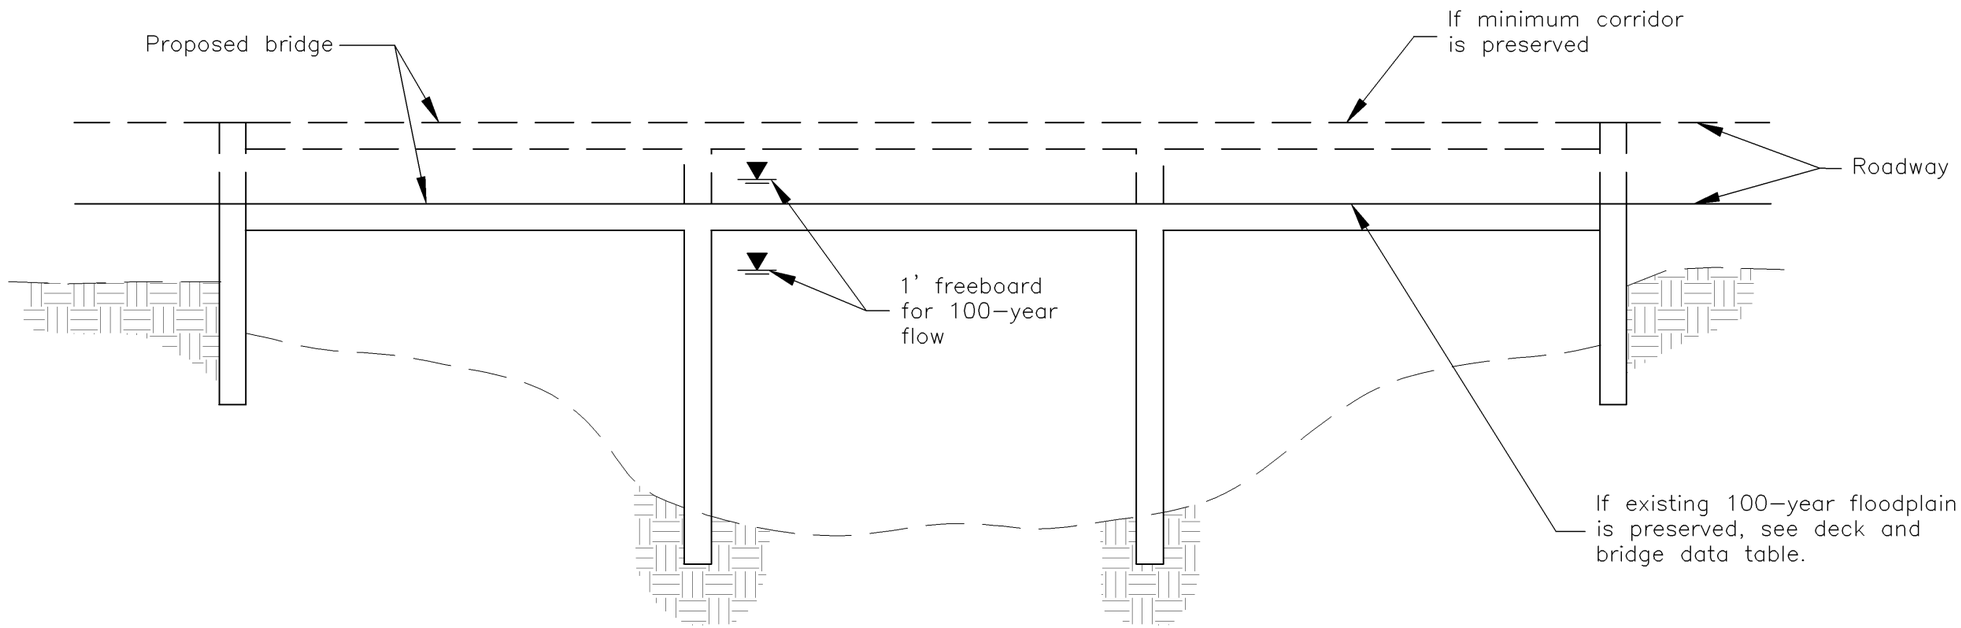


TYPICAL CULVERT CROSSING
N.T.S.

OLSSON ASSOCIATES
1111 Lincoln Mall
Lincoln, NE 68508
1-402-474-6311

Lincoln, Nebraska

Typical Structure Cross-Sections
Stormwater Master Plan for Southeast Upper Salt Creek Watershed

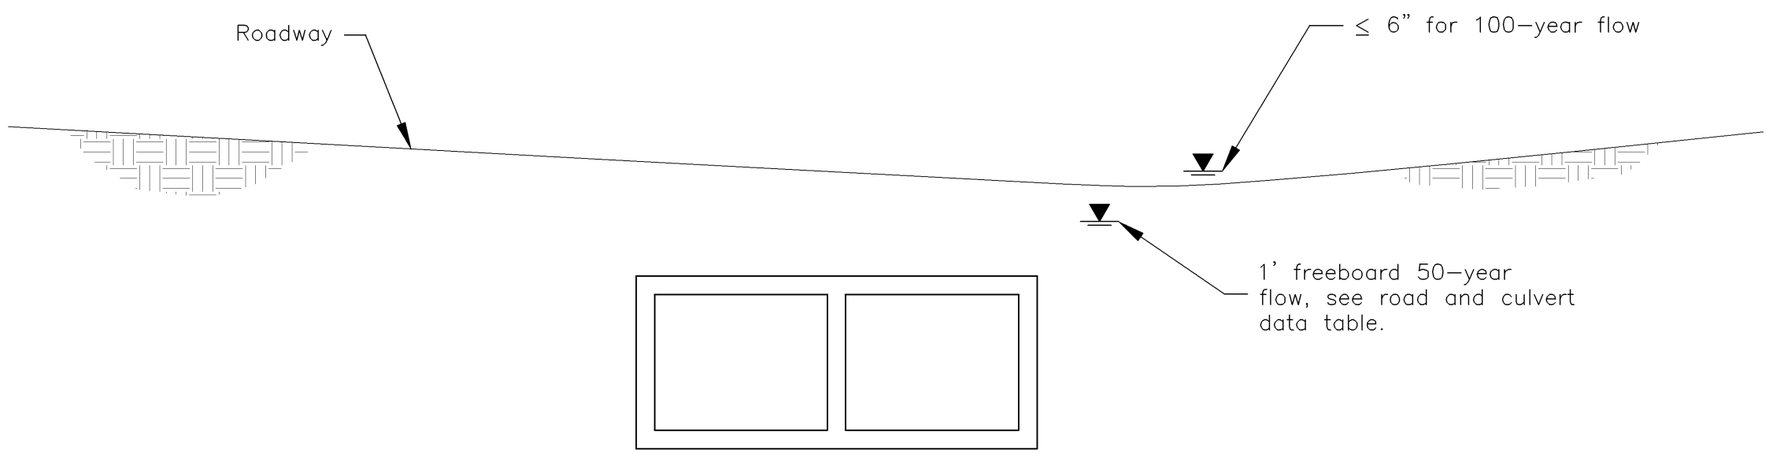FIGURE: MP-13