Site B

Structure Data Table

Permanent Pool
Elev.= 1220 FT
Area= None
Volume= None

Flood Pool 500-YEAR
Elev.= 1241.5 FT
Area= 70 AC
Volume= 470 AC-FT

Emergency Spillway
Crest Elev.= 1241.5 FT
Bottom Width= 400 FT

Top of Dam
Elev.= 1246 FT
Twin 10x8 R.C. Box Spillway

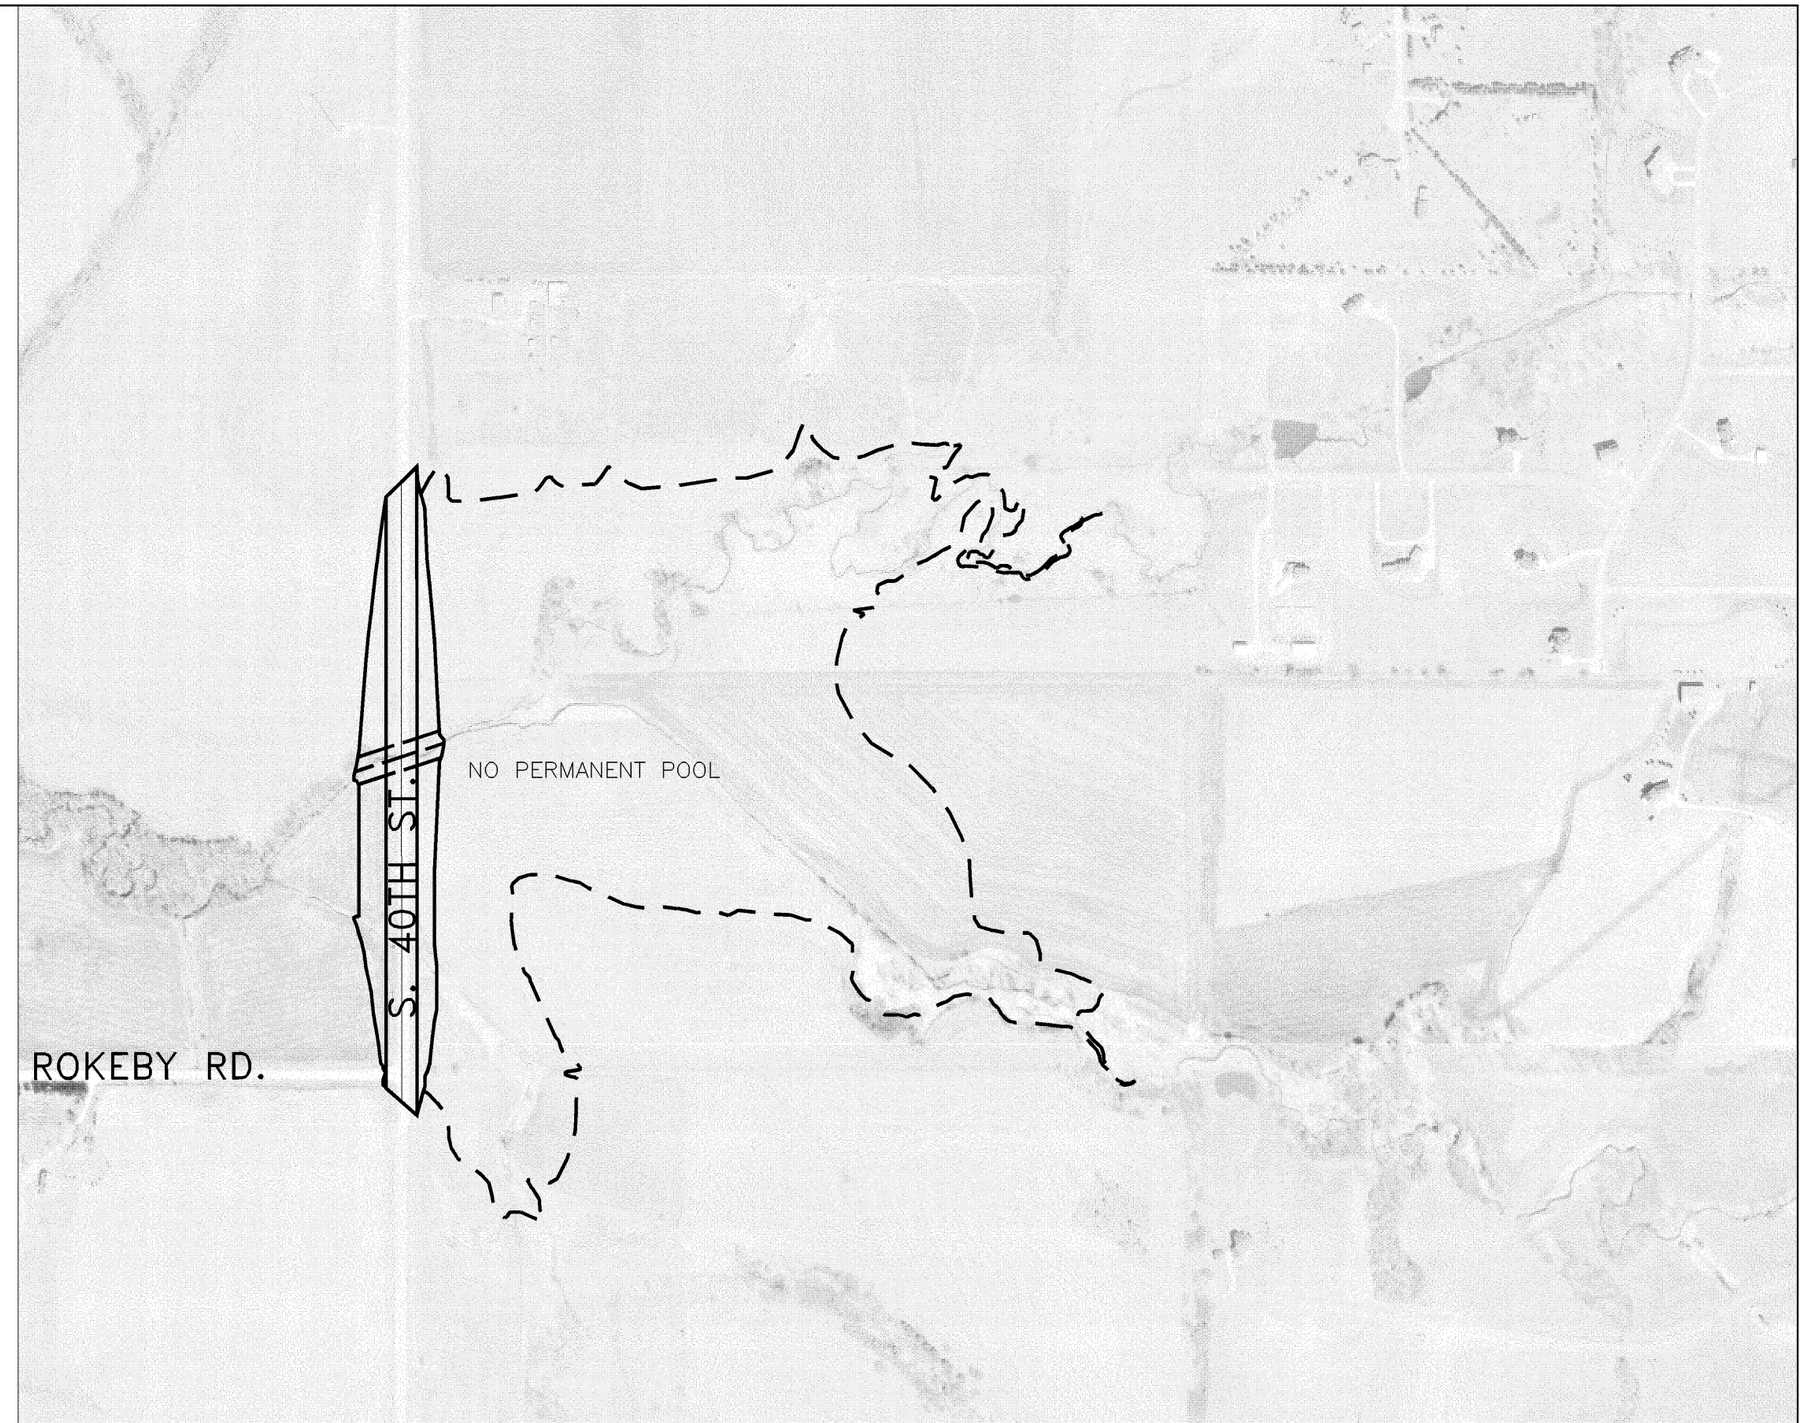

N

0 250 500 1000

SCALE IN FEET

Legend

500-year flood pool

OLSSON ASSOCIATES
1111 Lincoln Mall
Lincoln, NE 68508
1-402-474-6311

Lincoln, Nebraska

Potential Site 'B' Regional Detention Plan View
Stormwater Master Plan for Southeast Upper Salt Creek Watershed

FIGURE: MP-16

F:\Projects\20000437\doc\inter'm southeast upper sat report\DAMS.dwg, MP-16, 04/03/03 02:52:29 PM, gainerton, 1:1