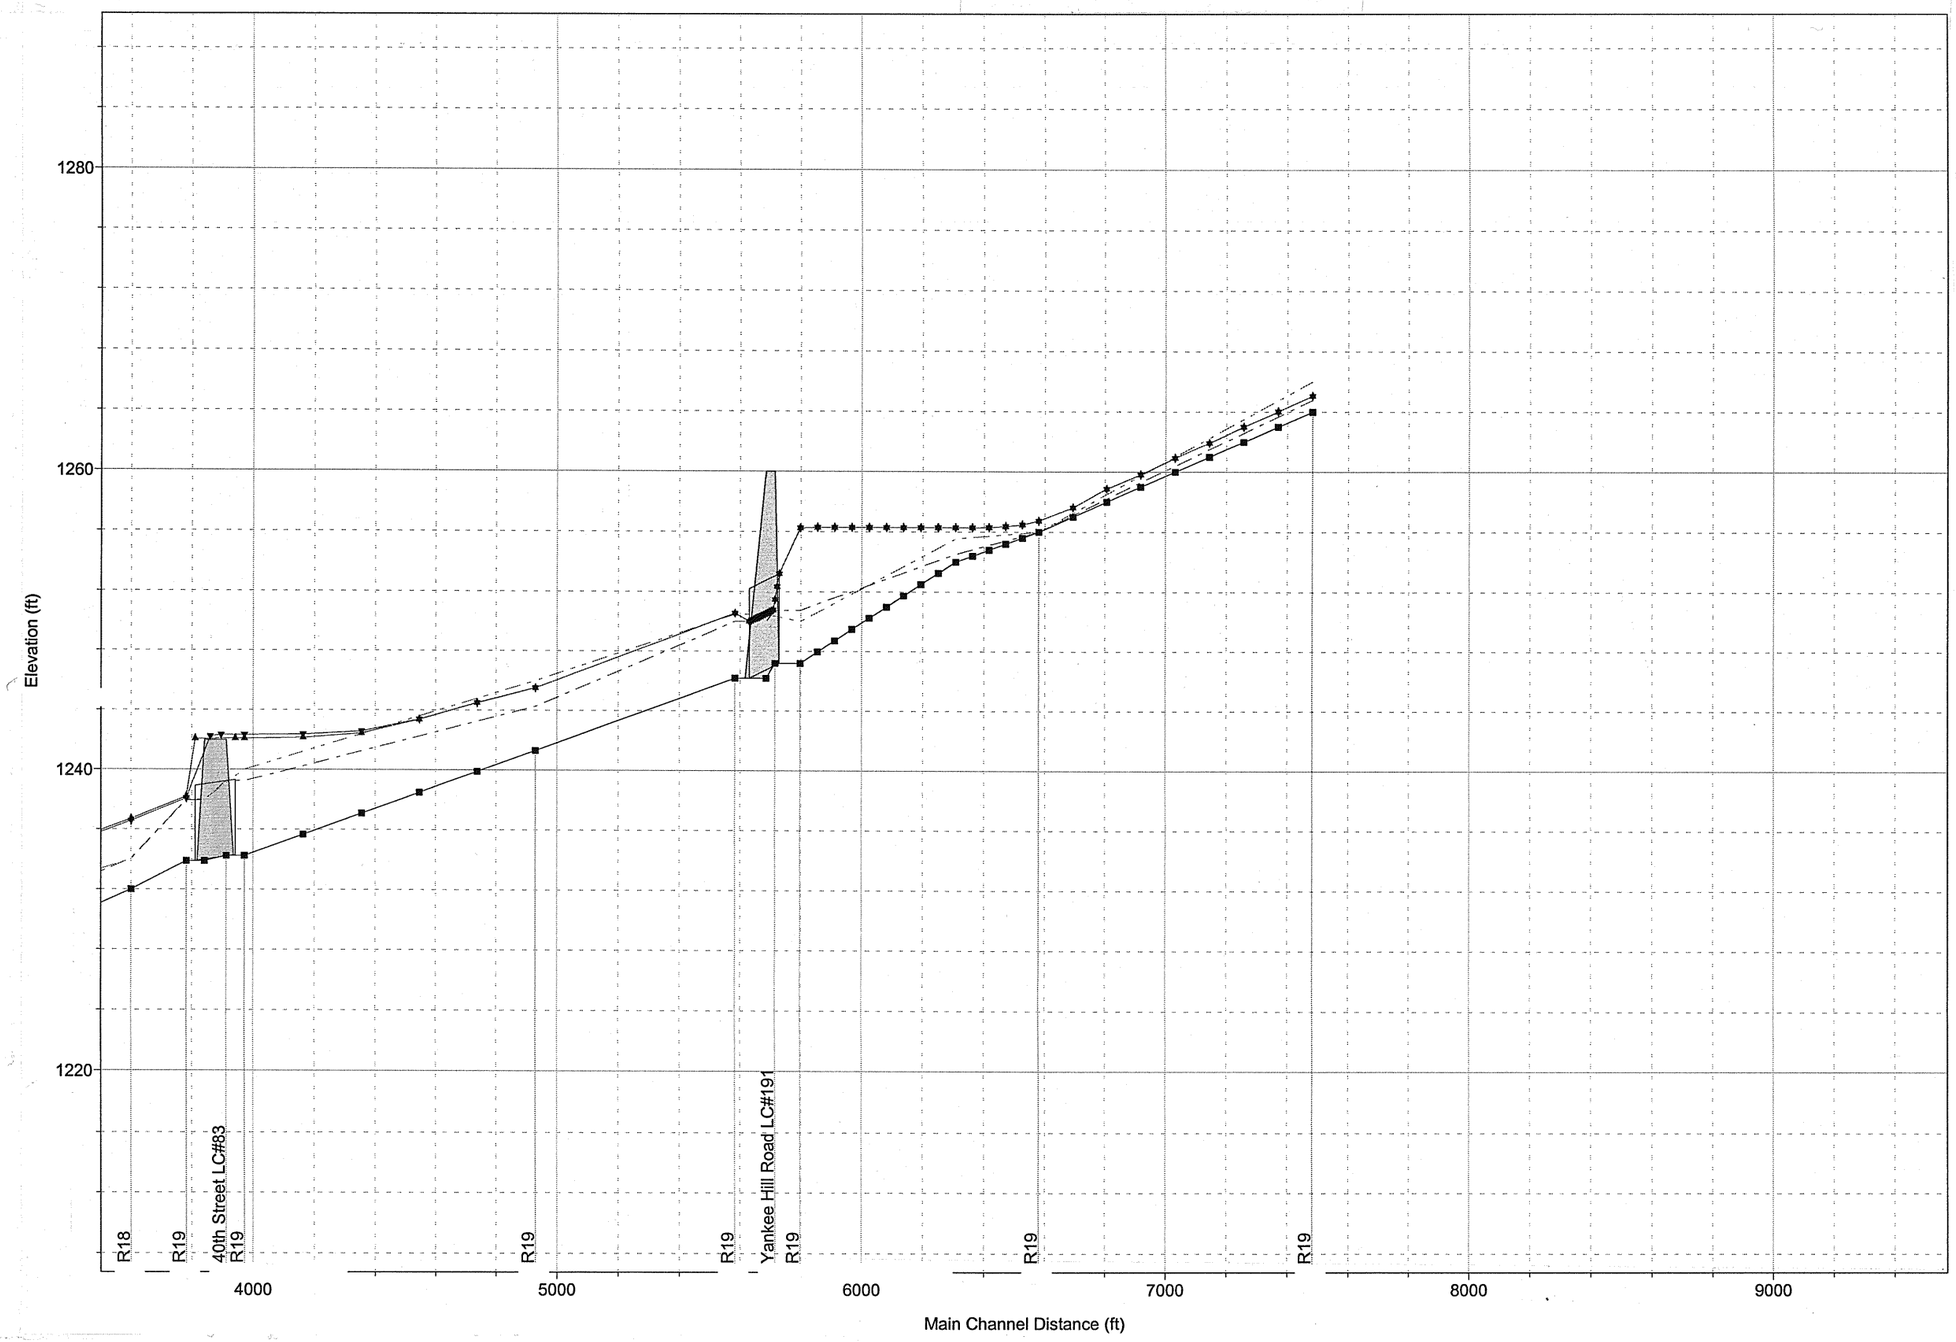


1 in Horiz. = 500 ft  1 in Vert. = 10 ft

OLSSON ASSOCIATES
1111 Lincoln Mall
Lincoln, NE 68508
1-402-474-6311

Lincoln, Nebraska

PROPOSED 100-YEAR WATER SURFACE PROFILES – STREAM SEGMENT 9
Stormwater Master Plan for Southeast Upper Salt Creek Watershed

FIGURE: MP-23i

F:\Projects\2000437\doc\interim southeast upper salt report\hydraulic model boarders.dwg, MP-23i, 11/01/02 10:03:02 AM, gpinkerton, 1:1