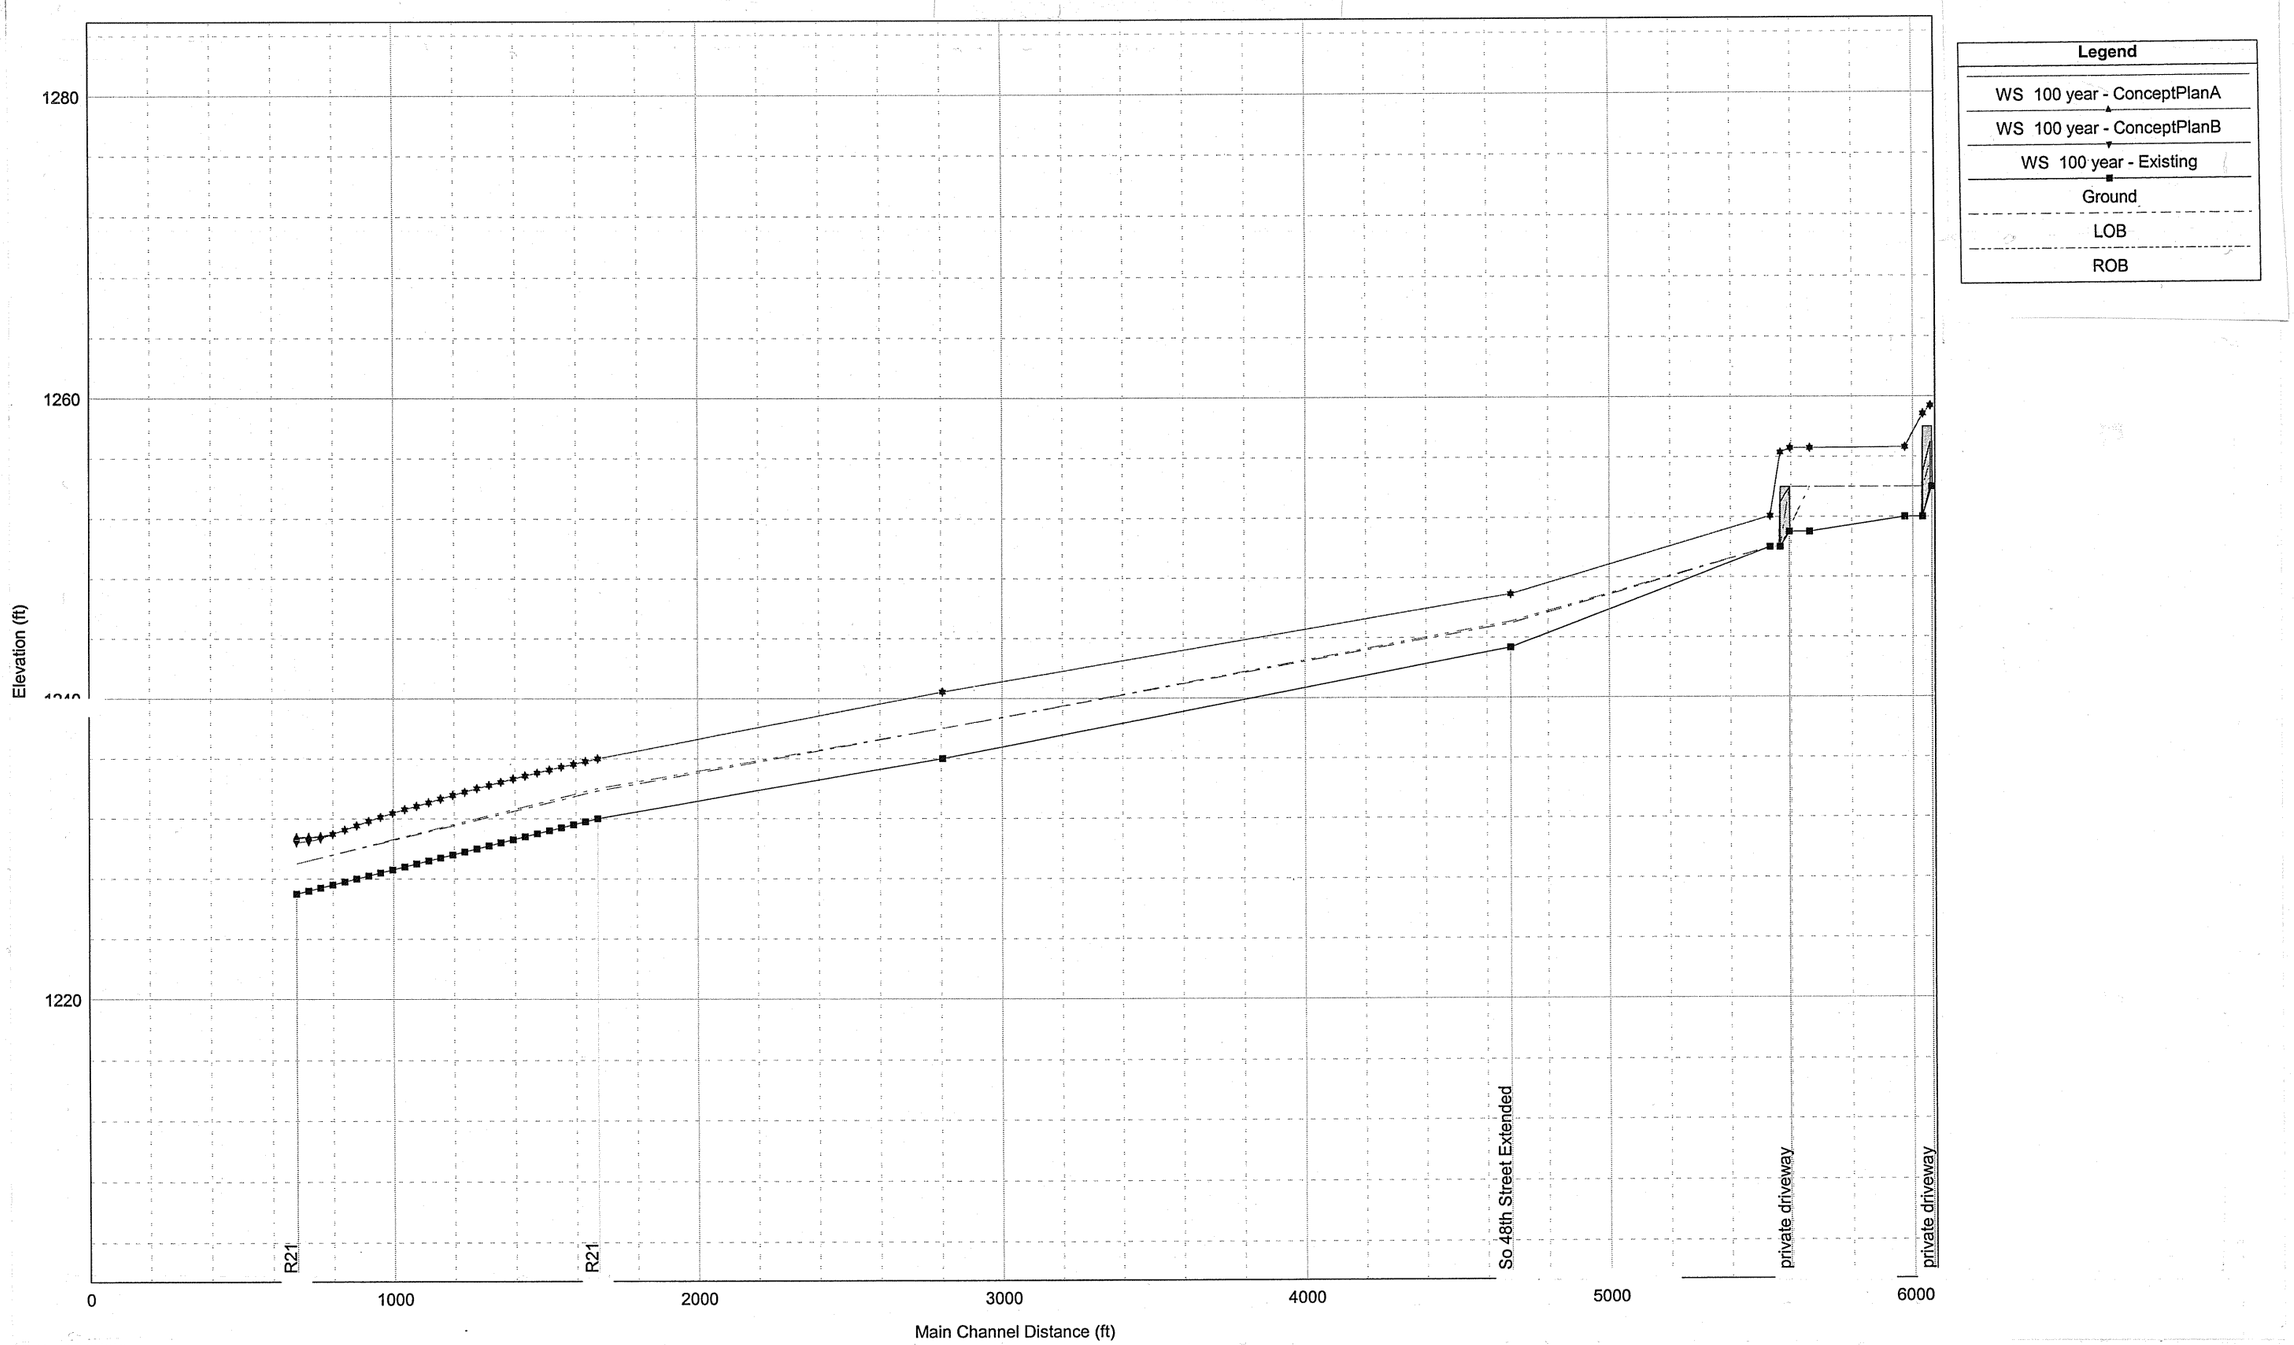

1 in Horiz. = 500 ft 1 in Vert. = 10 ft

OLSSON ASSOCIATES
1111 Lincoln Mall
Lincoln, NE 68508
1-402-474-6311

Lincoln, Nebraska

PROPOSED 100-YEAR WATER SURFACE PROFILES – STREAM SEGMENT 10

Stormwater Master Plan for Southeast Upper Salt Creek Watershed

FIGURE: MP-23J

F:\Projects\2000\0437\doc\interim southeast upper salt report\hydraulic model boarders.dwg, MP-23J, 11/01/02 10:03:19 AM, gpinkerton, 1:1