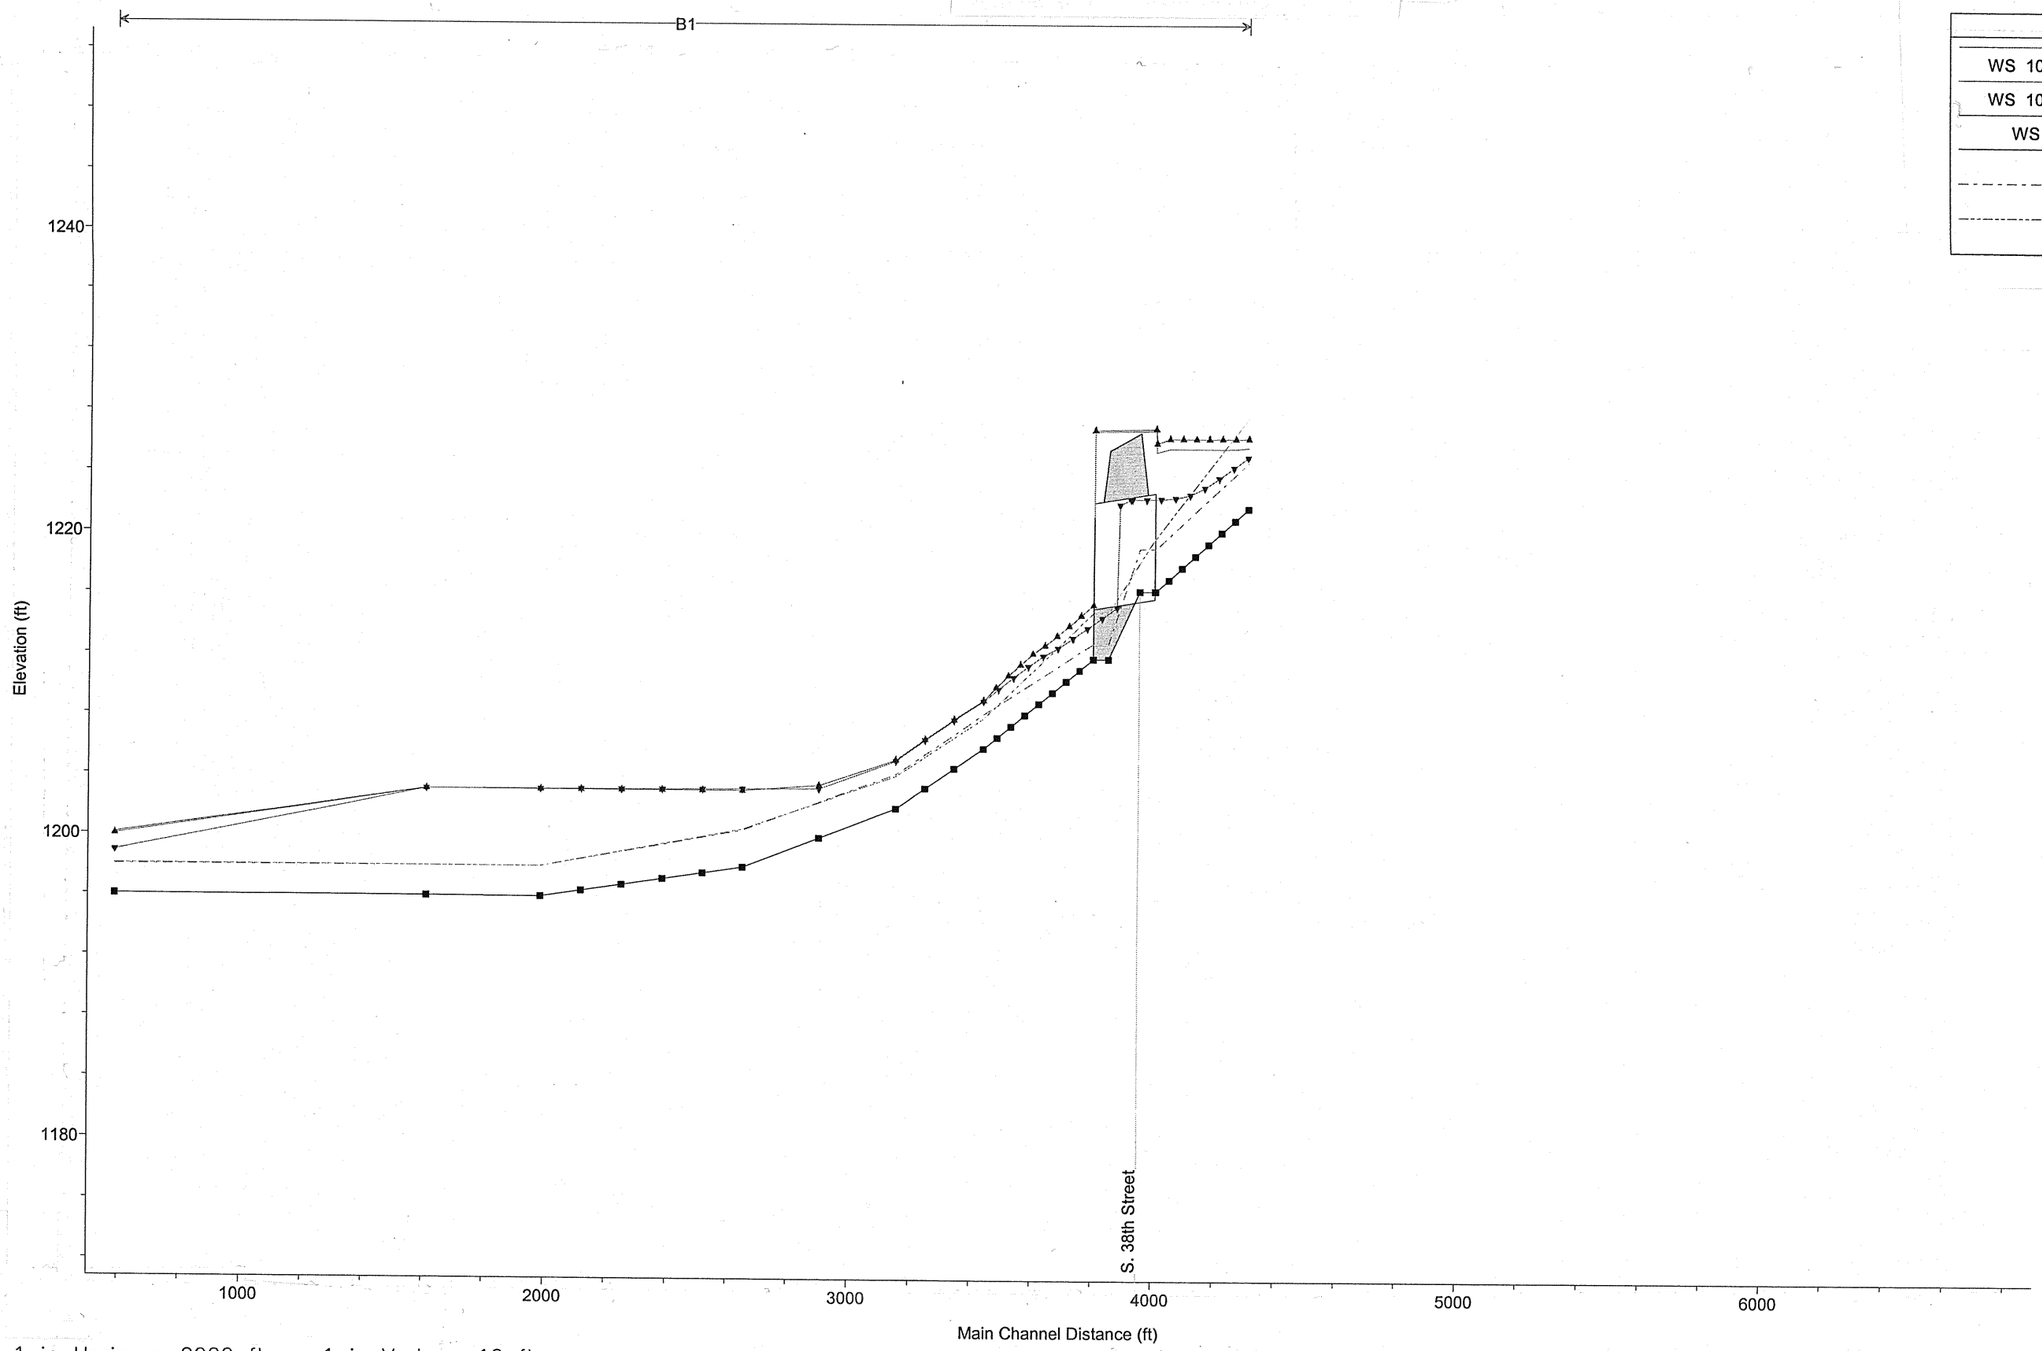

1 in Horiz. = 2000 ft 1 in Vert. = 10 ft

OLSSON ASSOCIATES
1111 Lincoln Mall
Lincoln, NE 68508
1-402-474-6311

Lincoln, Nebraska

PROPOSED 100-YEAR WATER SURFACE PROFILES – STREAM SEGMENT 15

Stormwater Master Plan for Southeast Upper Salt Creek Watershed

FIGURE: MP-23o

F:\Projects\2000004.37\doc\interim southeast upper salt report\hydraulic model boarders.dwg, MP-23O, 11/20/02 01:03:12 PM, gpinkerton, 1:1