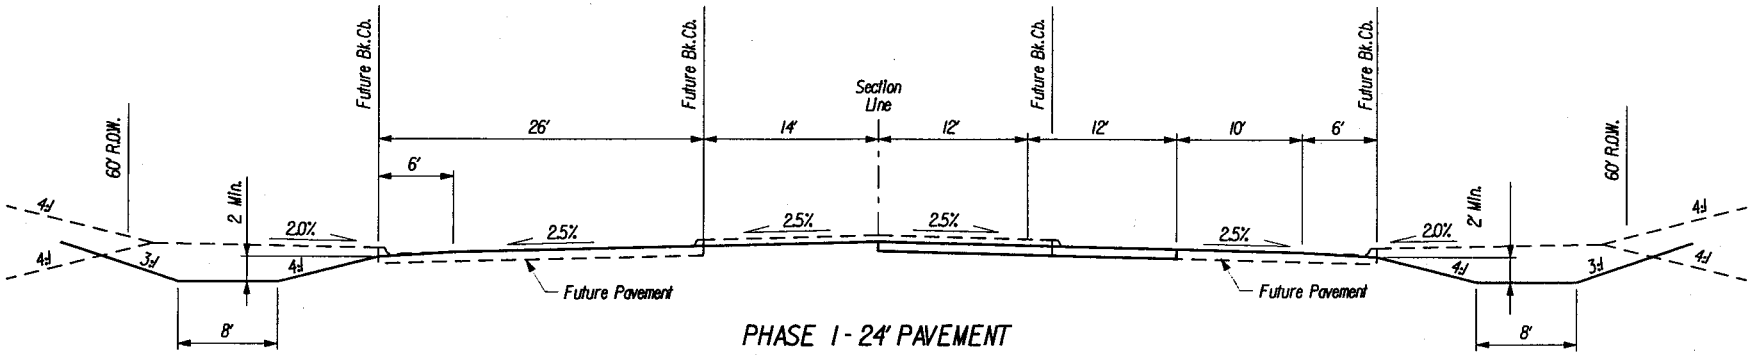

PHASE I - 24' PAVEMENT

SCALE: 1" = 10'

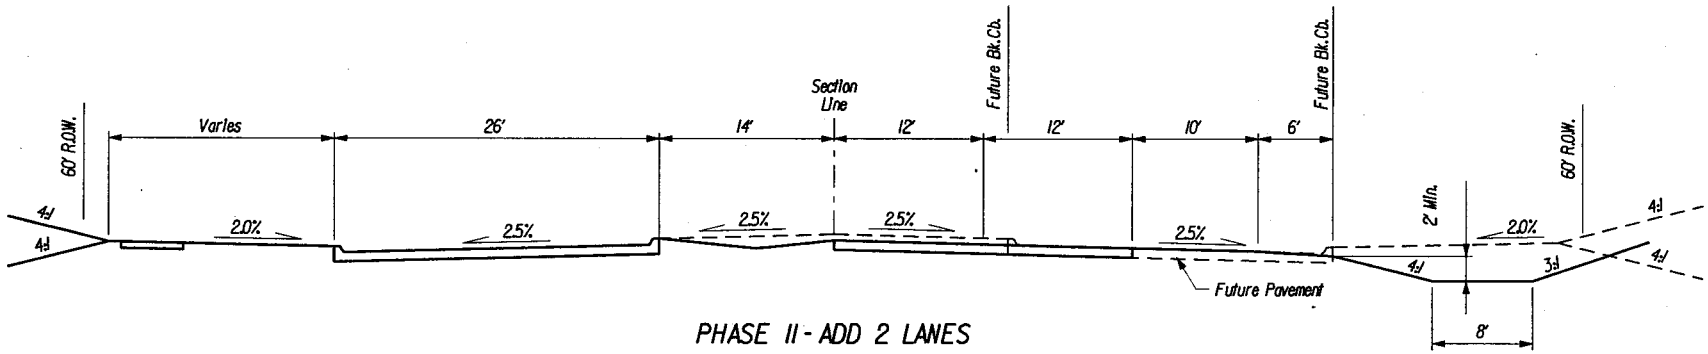

PHASE II - ADD 2 LANES

SCALE: 1" = 10'

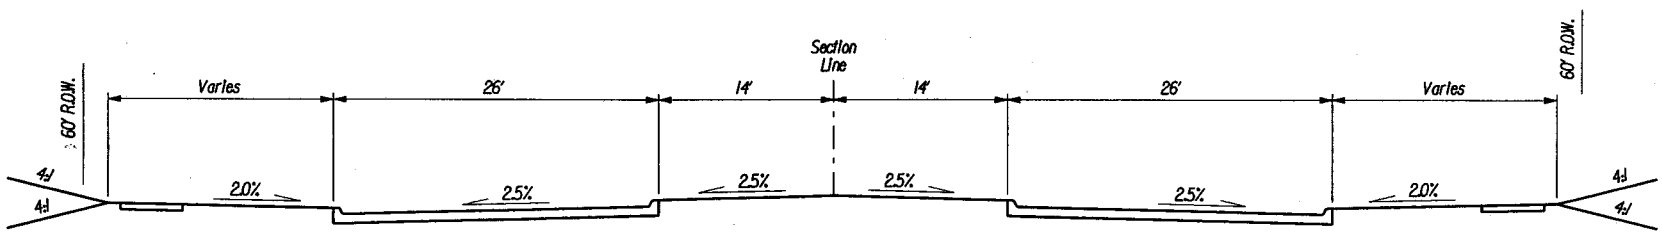

PHASE III - 4 LANE SECTION WITH 28' MEDIAN

SCALE: 1" = 10'