USER: siemso
DATE: Wednesday, March 17, 2004
DGN: ...\DESIGN\SHEETS\123456SJ01.dgn

APPROVED LOCATION FOR CONSULTANT LOGO AND PROJ. NO.

CITY OF LINCOLN NEBRASKA	CITY PROJECT NO.	SHEET NO.
	700000	85
	Date: 03-19-04	Drawn: ABC
	Horz. Scale 1 : 40	Checked: DEF
		Approved: GHI

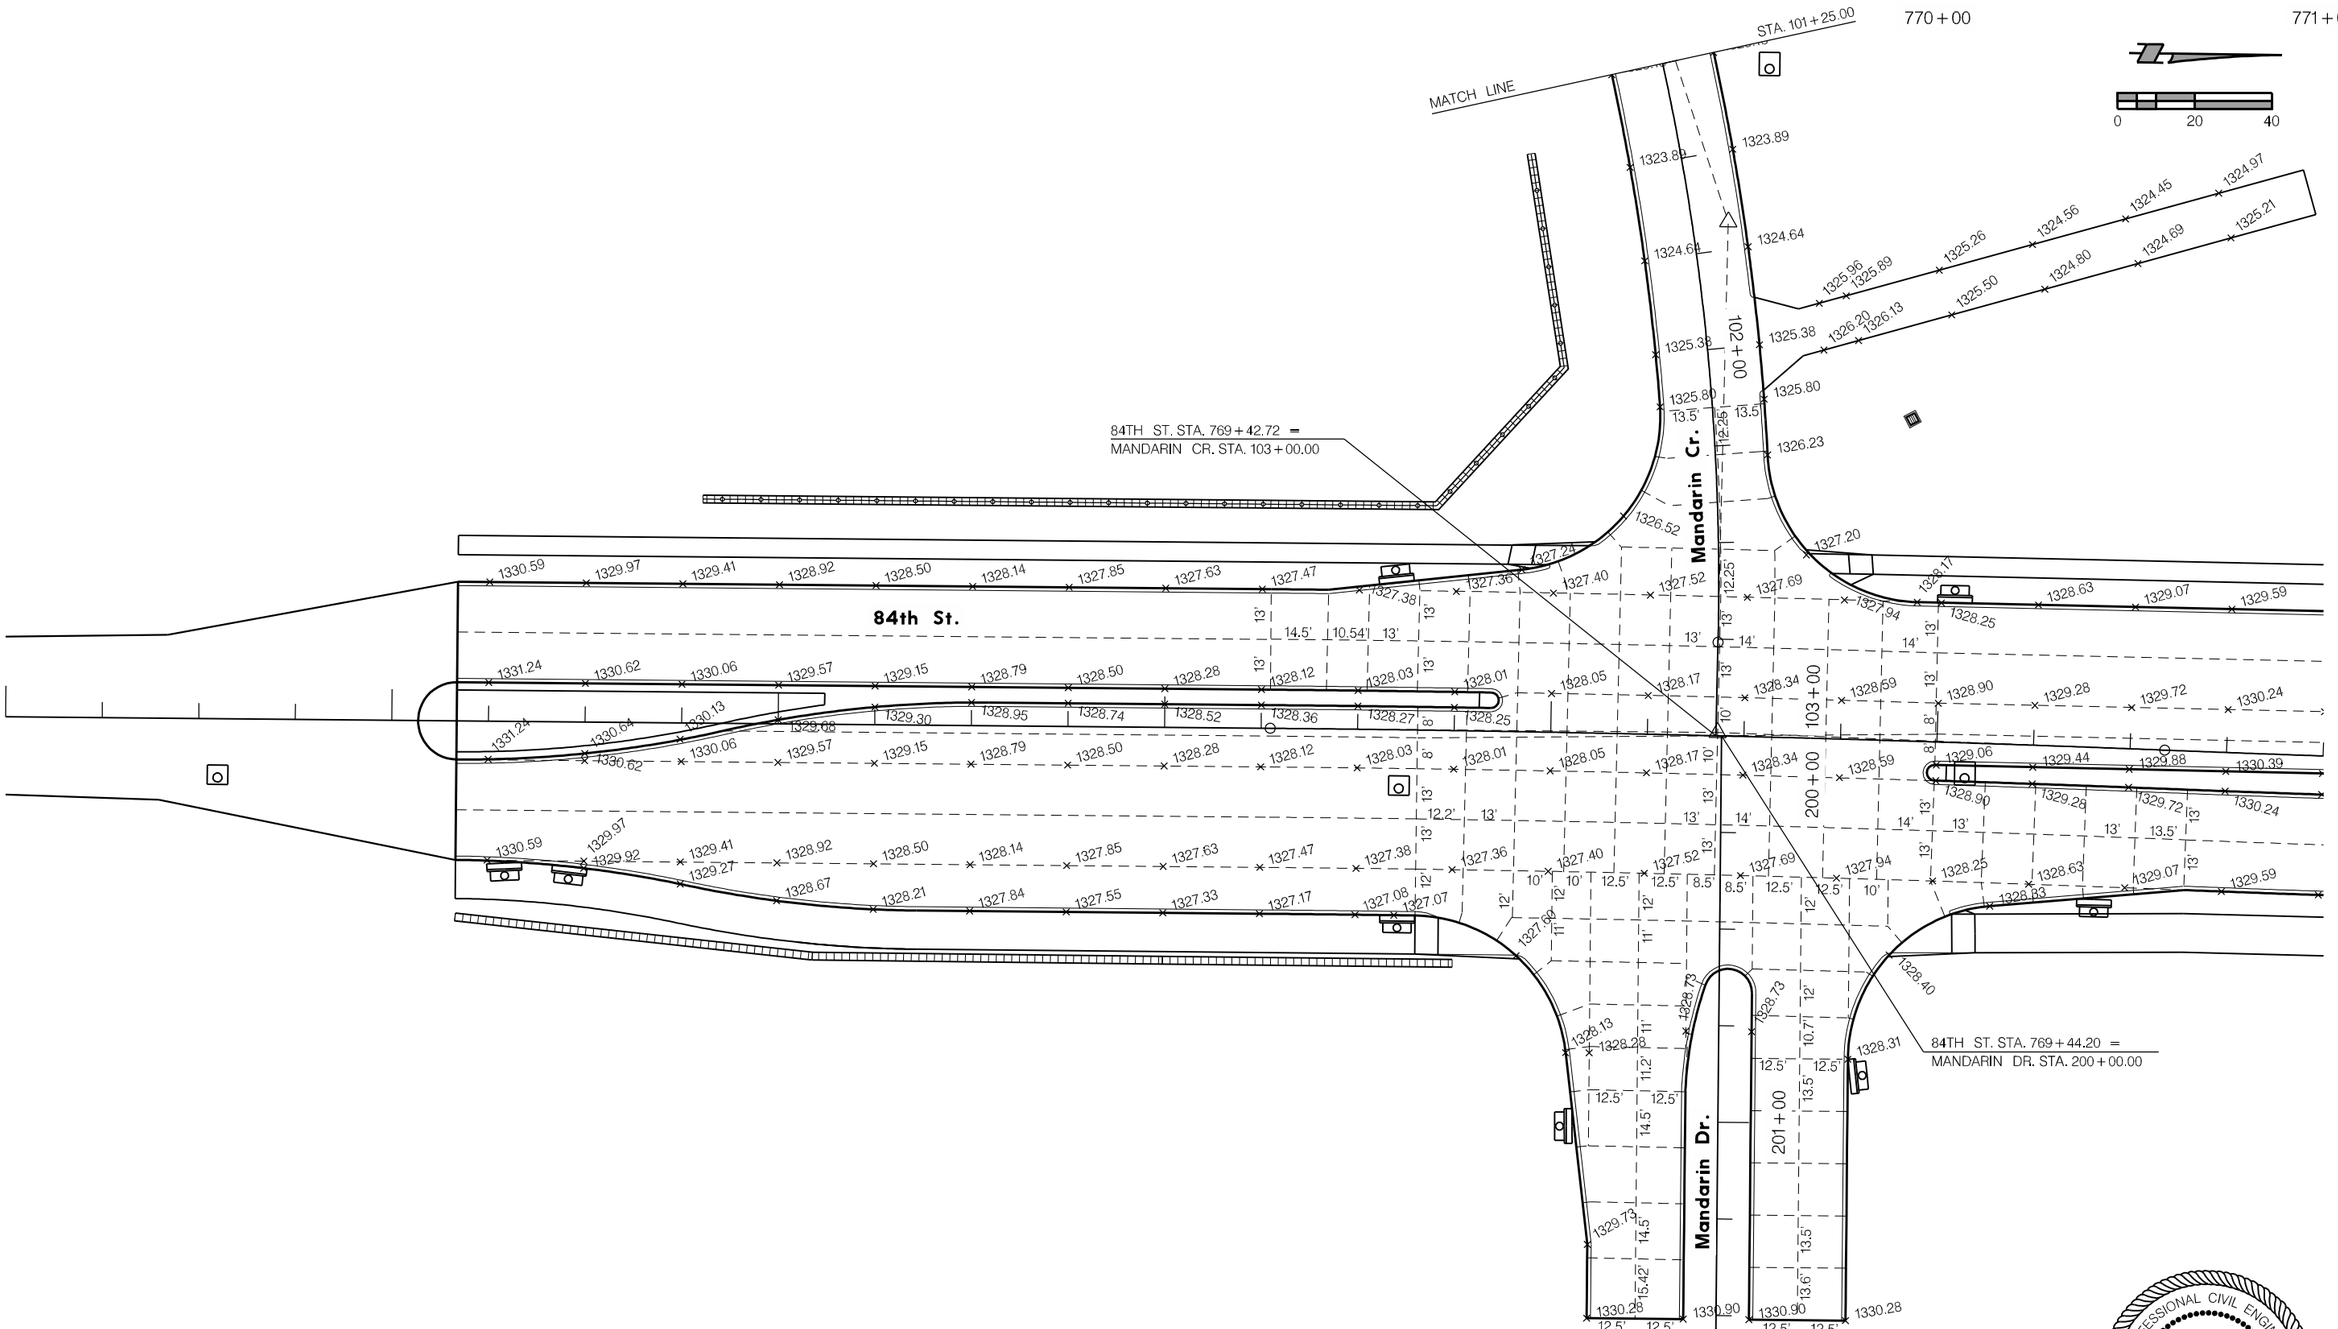

PROFESSIONAL CIVIL ENGINEER
Sample
STATE OF NEBRASKA

JOINTS AND GRADES

123-4-56

123-4-56