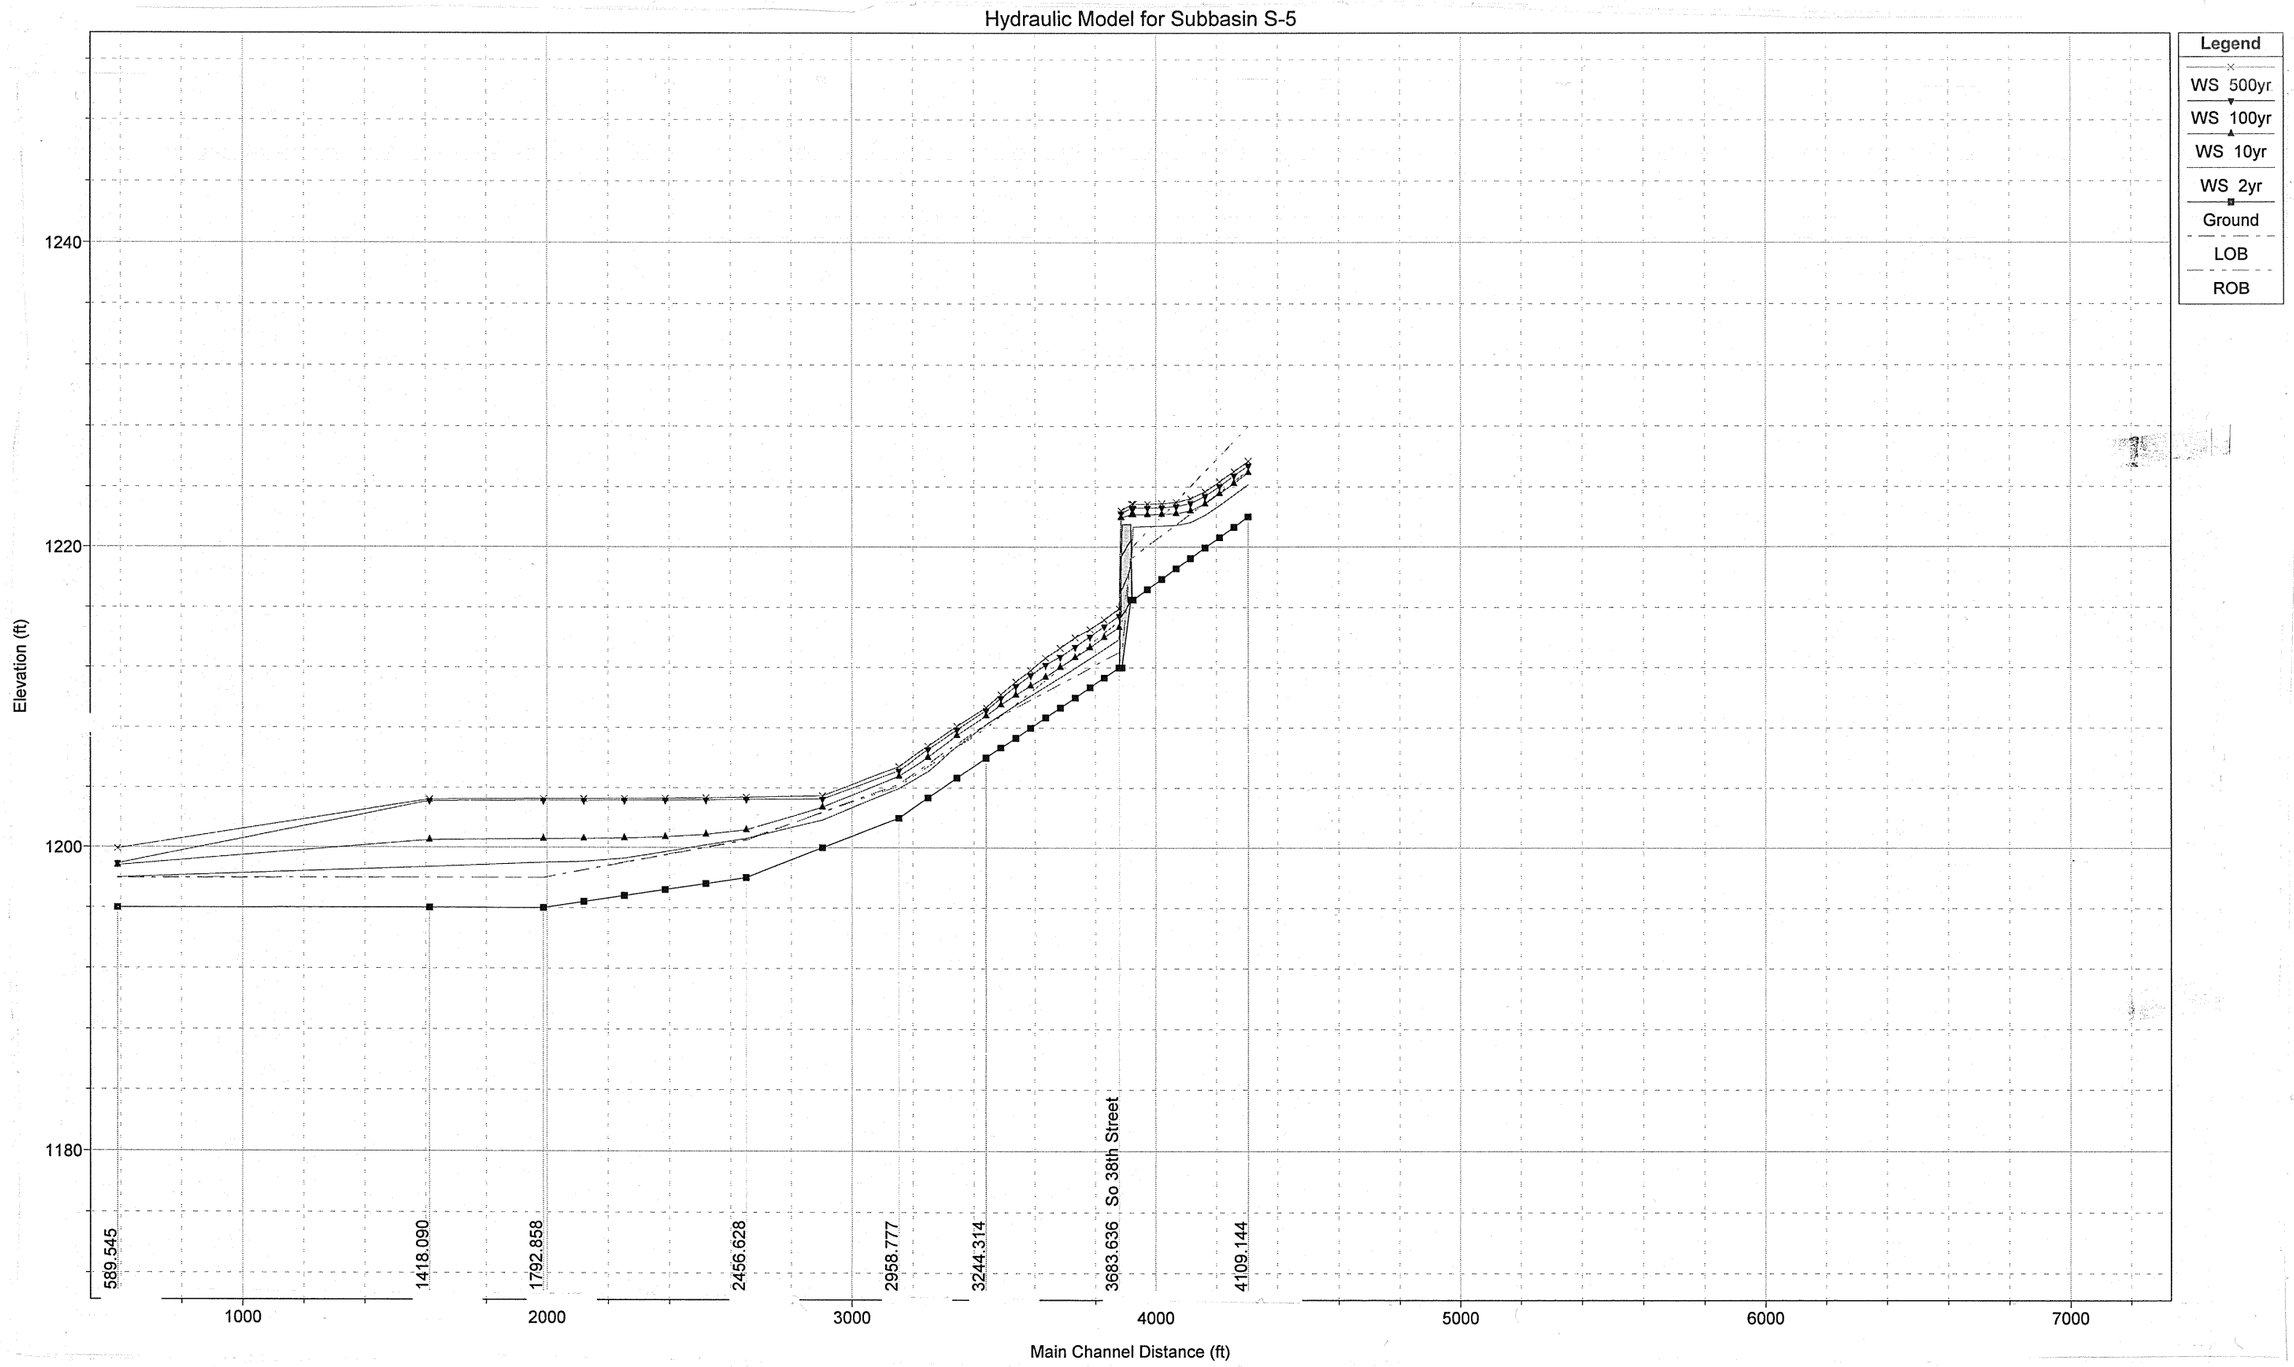

1 in Horiz. = 500 ft 1 in Vert. = 10 ft

OLSSON ASSOCIATES
1111 Lincoln Mall
Lincoln, NE 68508
1-402-474-6311

Lincoln, Nebraska

STREAM SEGMENT 15
Stormwater Master Plan for Southeast Upper Salt Creek Watershed

FIGURE: I-12o

F:\Projects\70000437\doc\interim southeast upper salt report\hydraulic model boarders.dwg, I-120, 11/20/02 01:03:30 PM, gpinkerton, 1:1