As approved

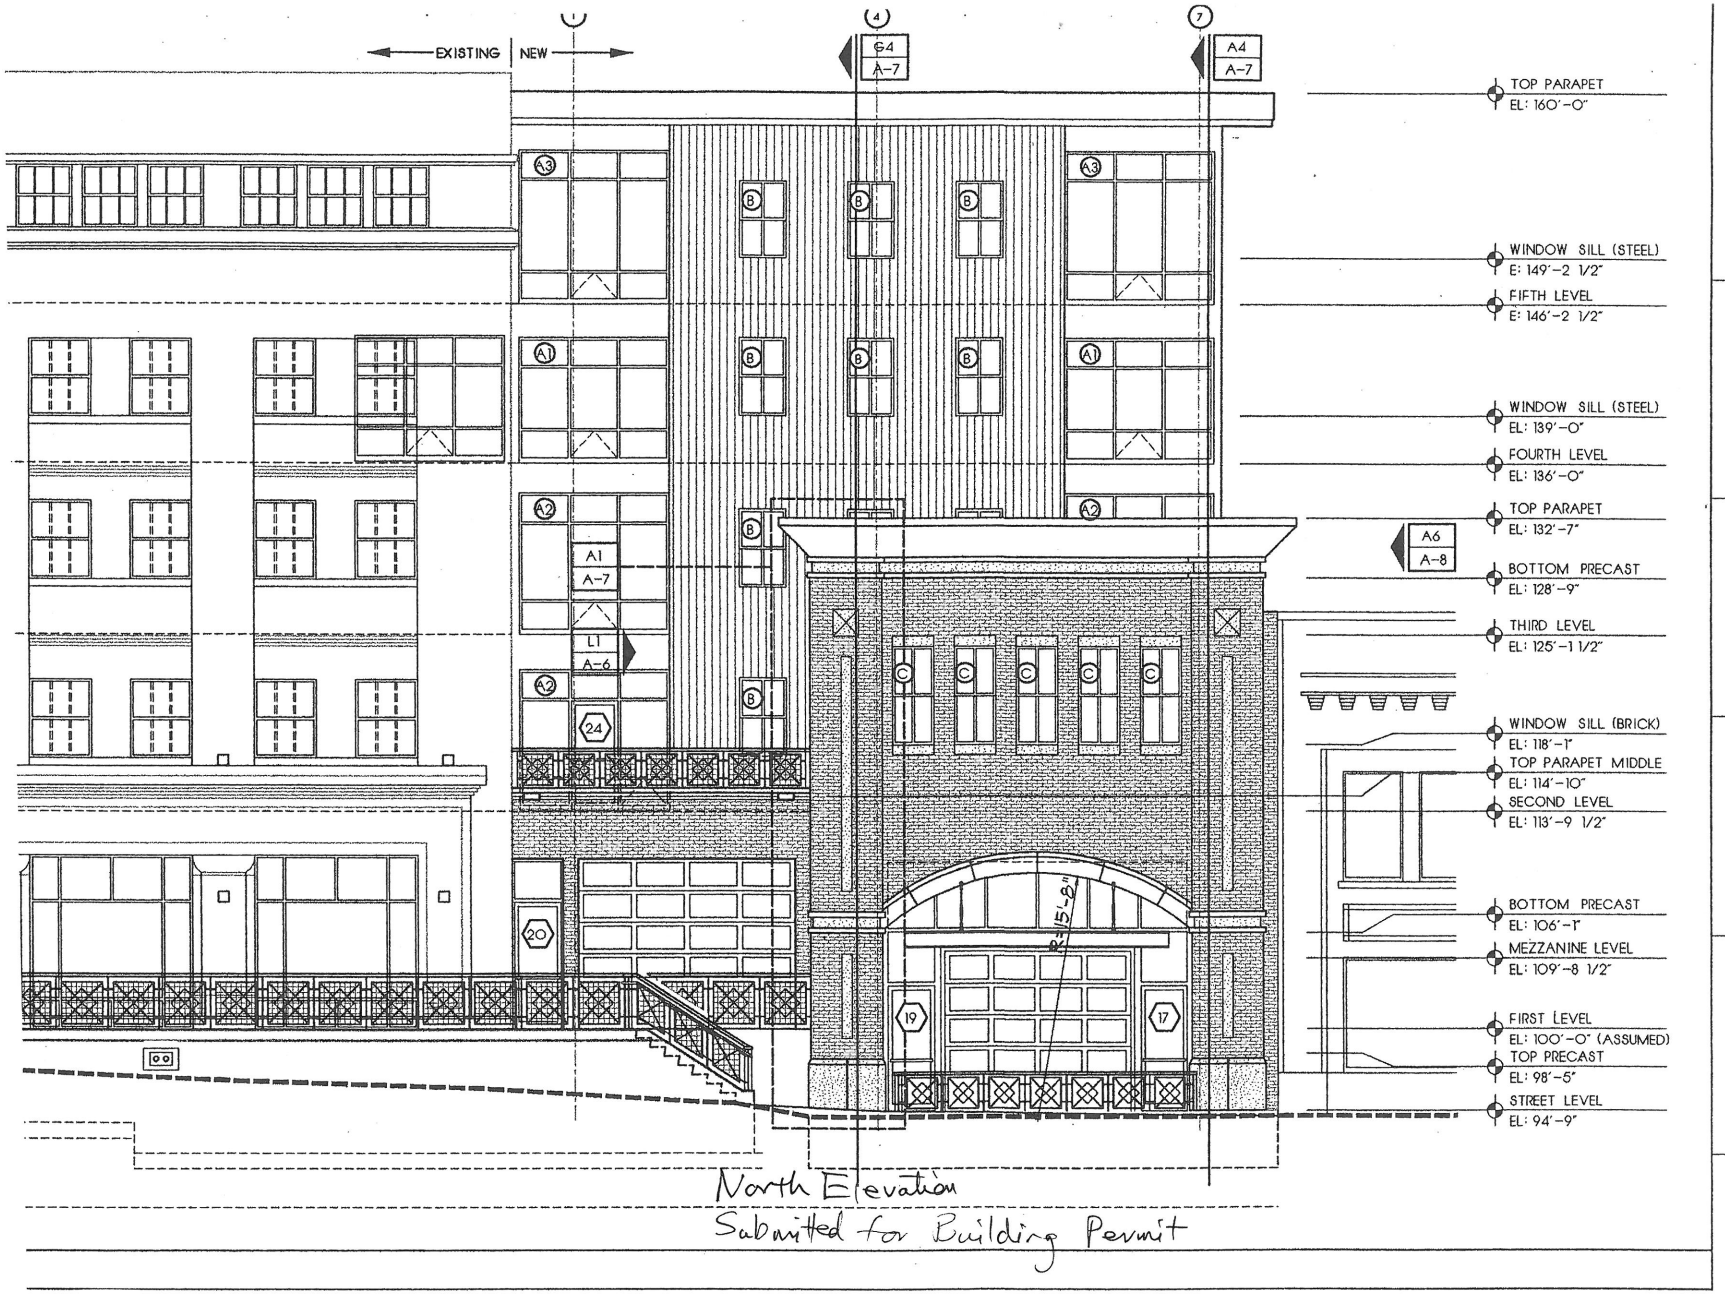

North Elevation
Submitted for Building Permit

As approved

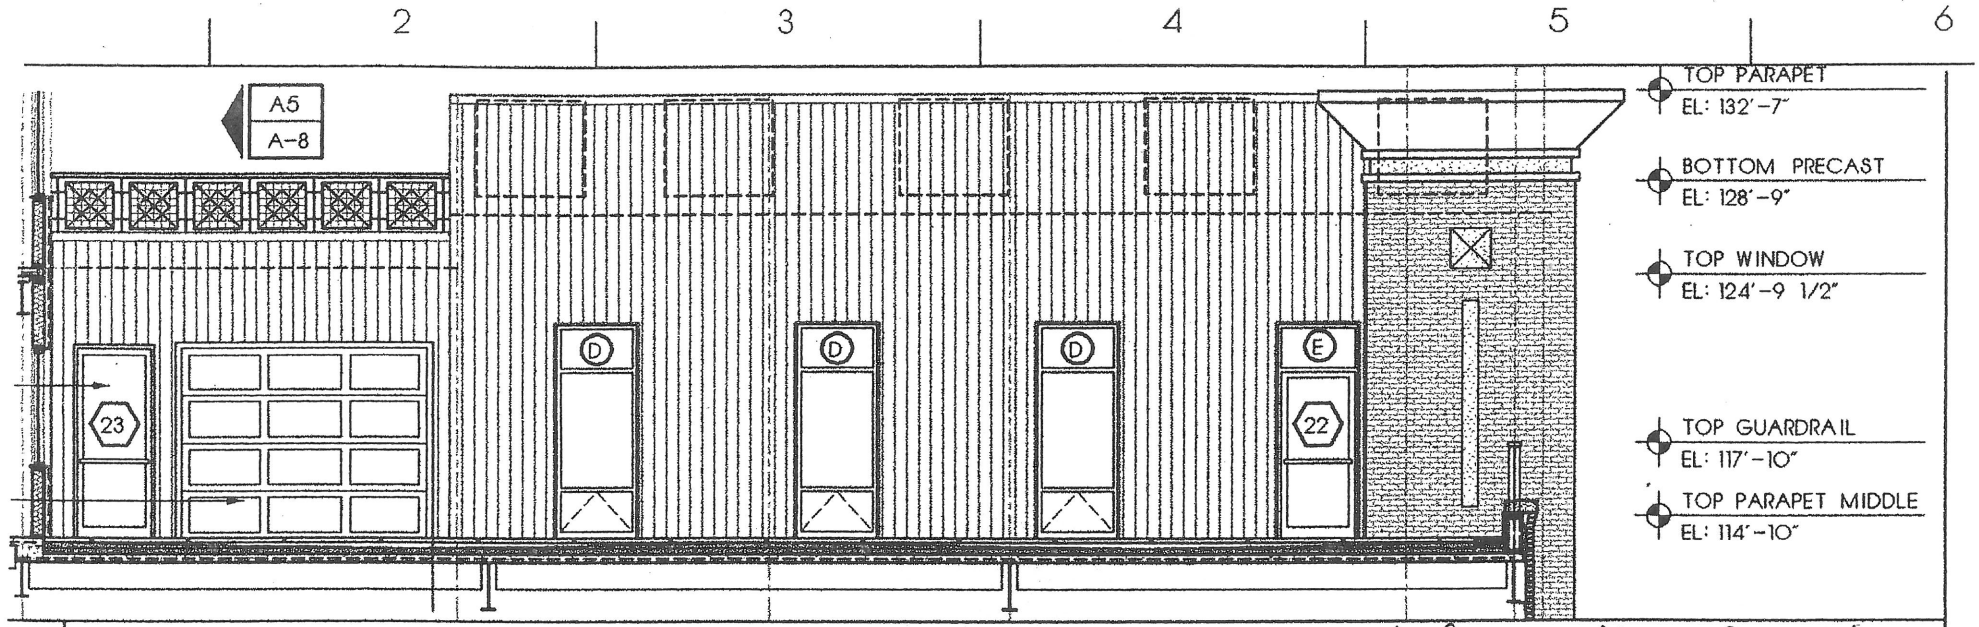

EAST ELEVATION - ROOF DECK

Submitted for Building Permit

-0" ELEVATION OF EAST WALL FROM SECOND FLOOR ROOF DECK