PROPOSED SIGNAGE FOR BLOCK 38 BUILDING
NORTH ELEVATION

PUBLIC SIGNAGE

PRIVATE SIGNAGE

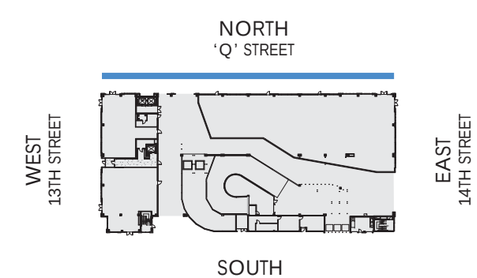

06-23-2011

*LABELS DESIGNATE APPROXIMATE AREAS

PROPOSED SIGNAGE FOR BLOCK 38 BUILDING
SOUTH ELEVATION

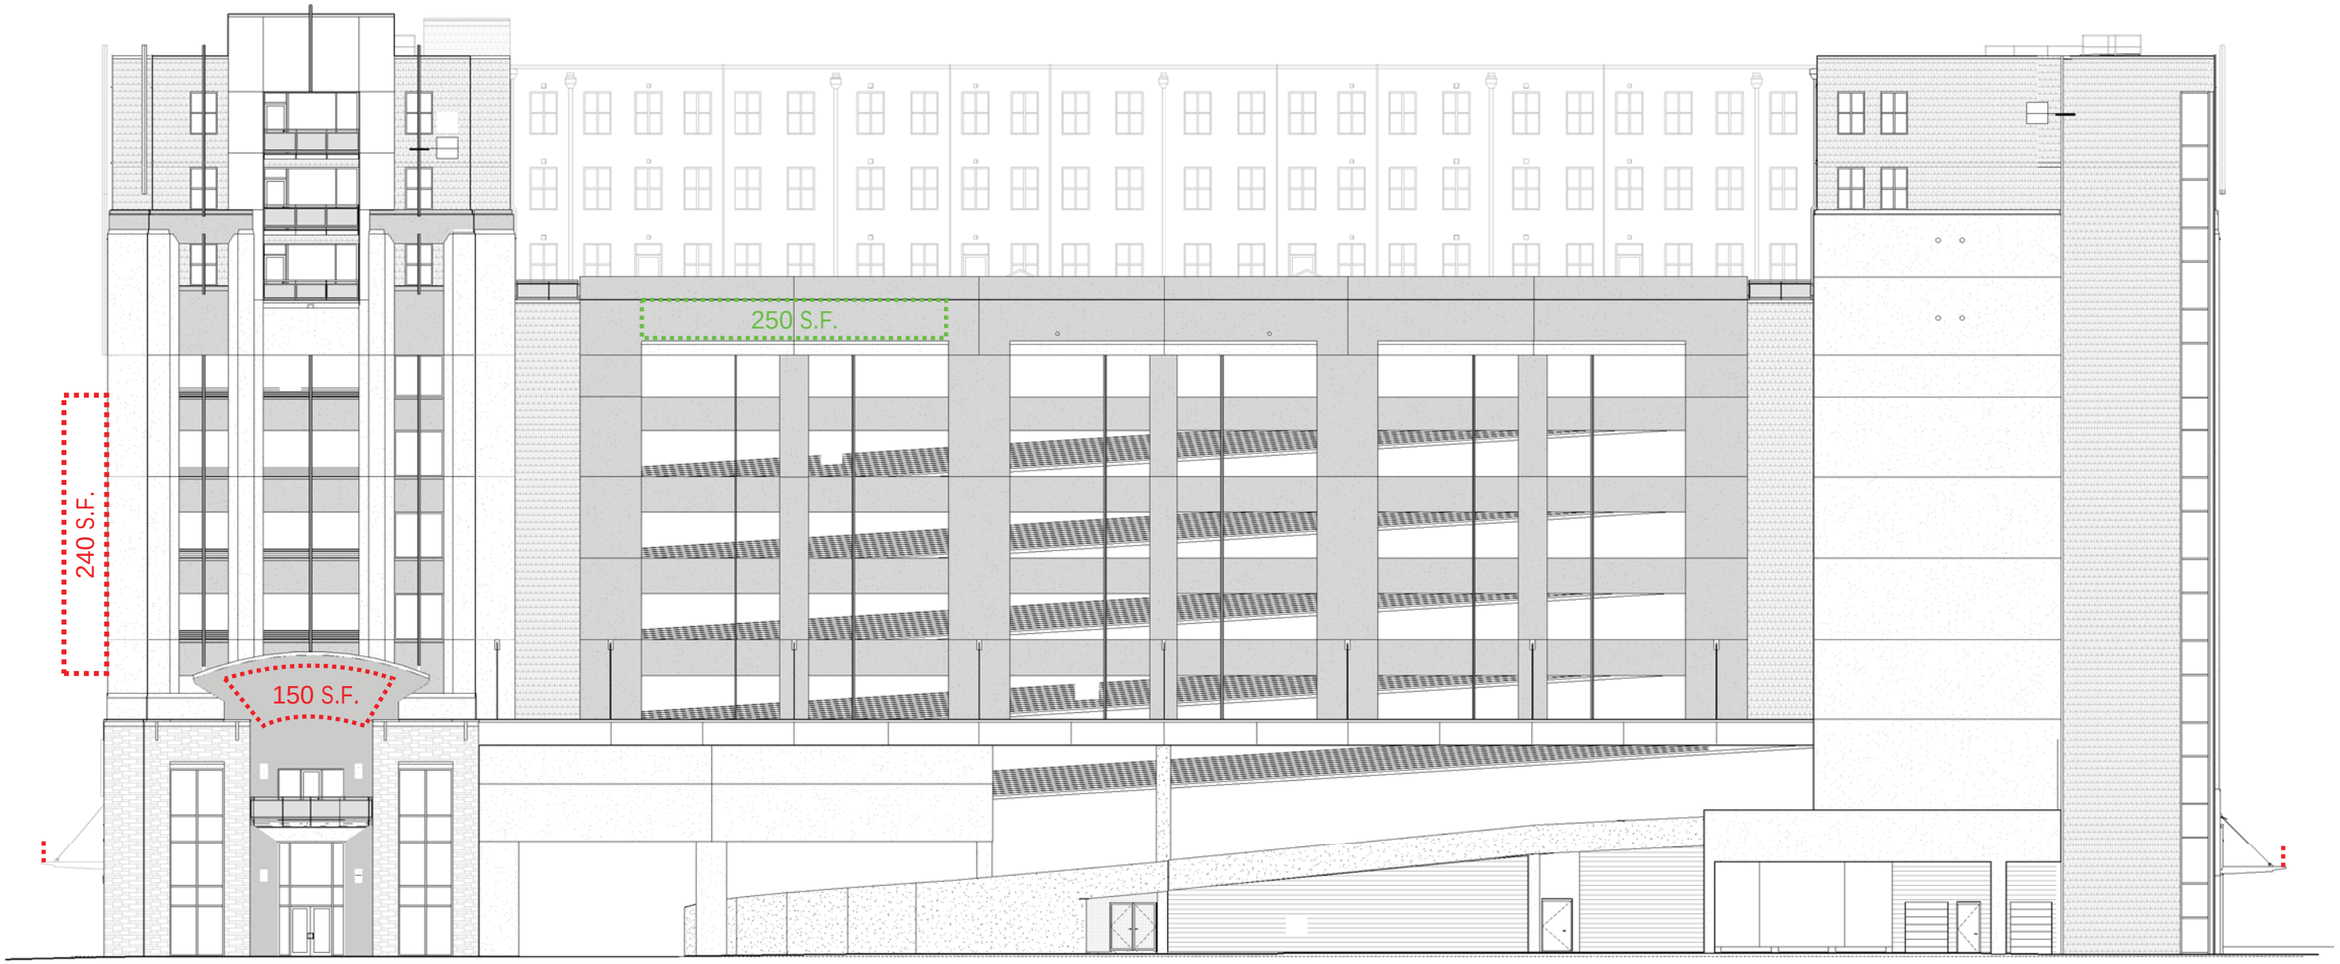

PUBLIC SIGNAGE

PRIVATE SIGNAGE

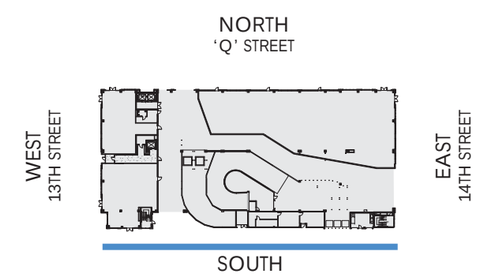

06-23-2011

*LABELS DESIGNATE APPROXIMATE AREAS

PROPOSED SIGNAGE FOR BLOCK 38 BUILDING

EAST ELEVATION

WEST ELEVATION

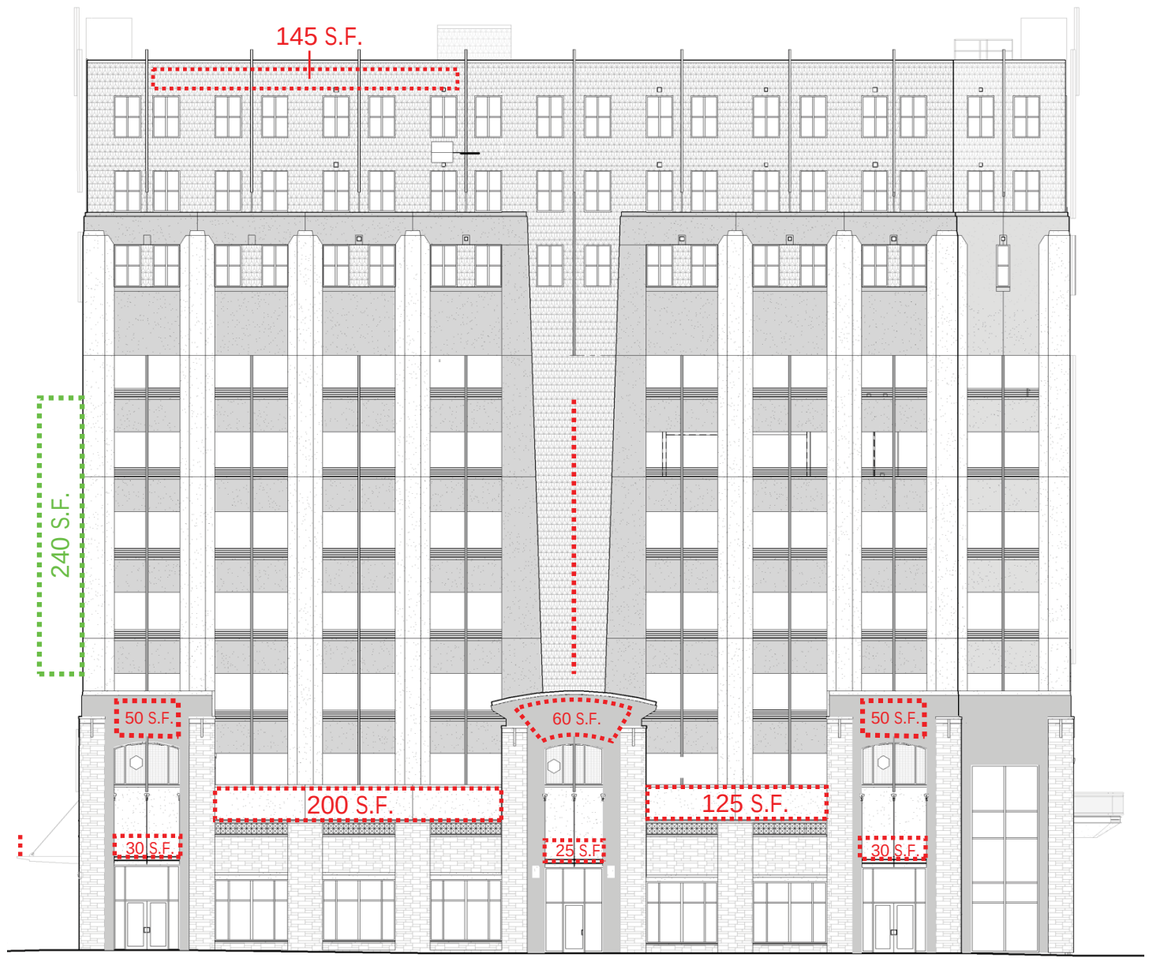

PUBLIC SIGNAGE

PRIVATE SIGNAGE

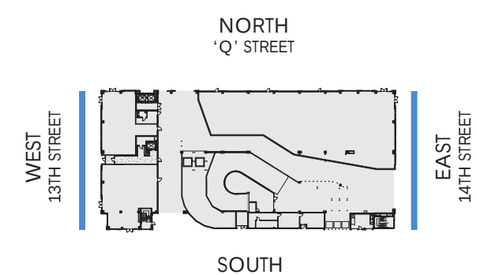

06-23-2011

*LABELS DESIGNATE APPROXIMATE AREAS

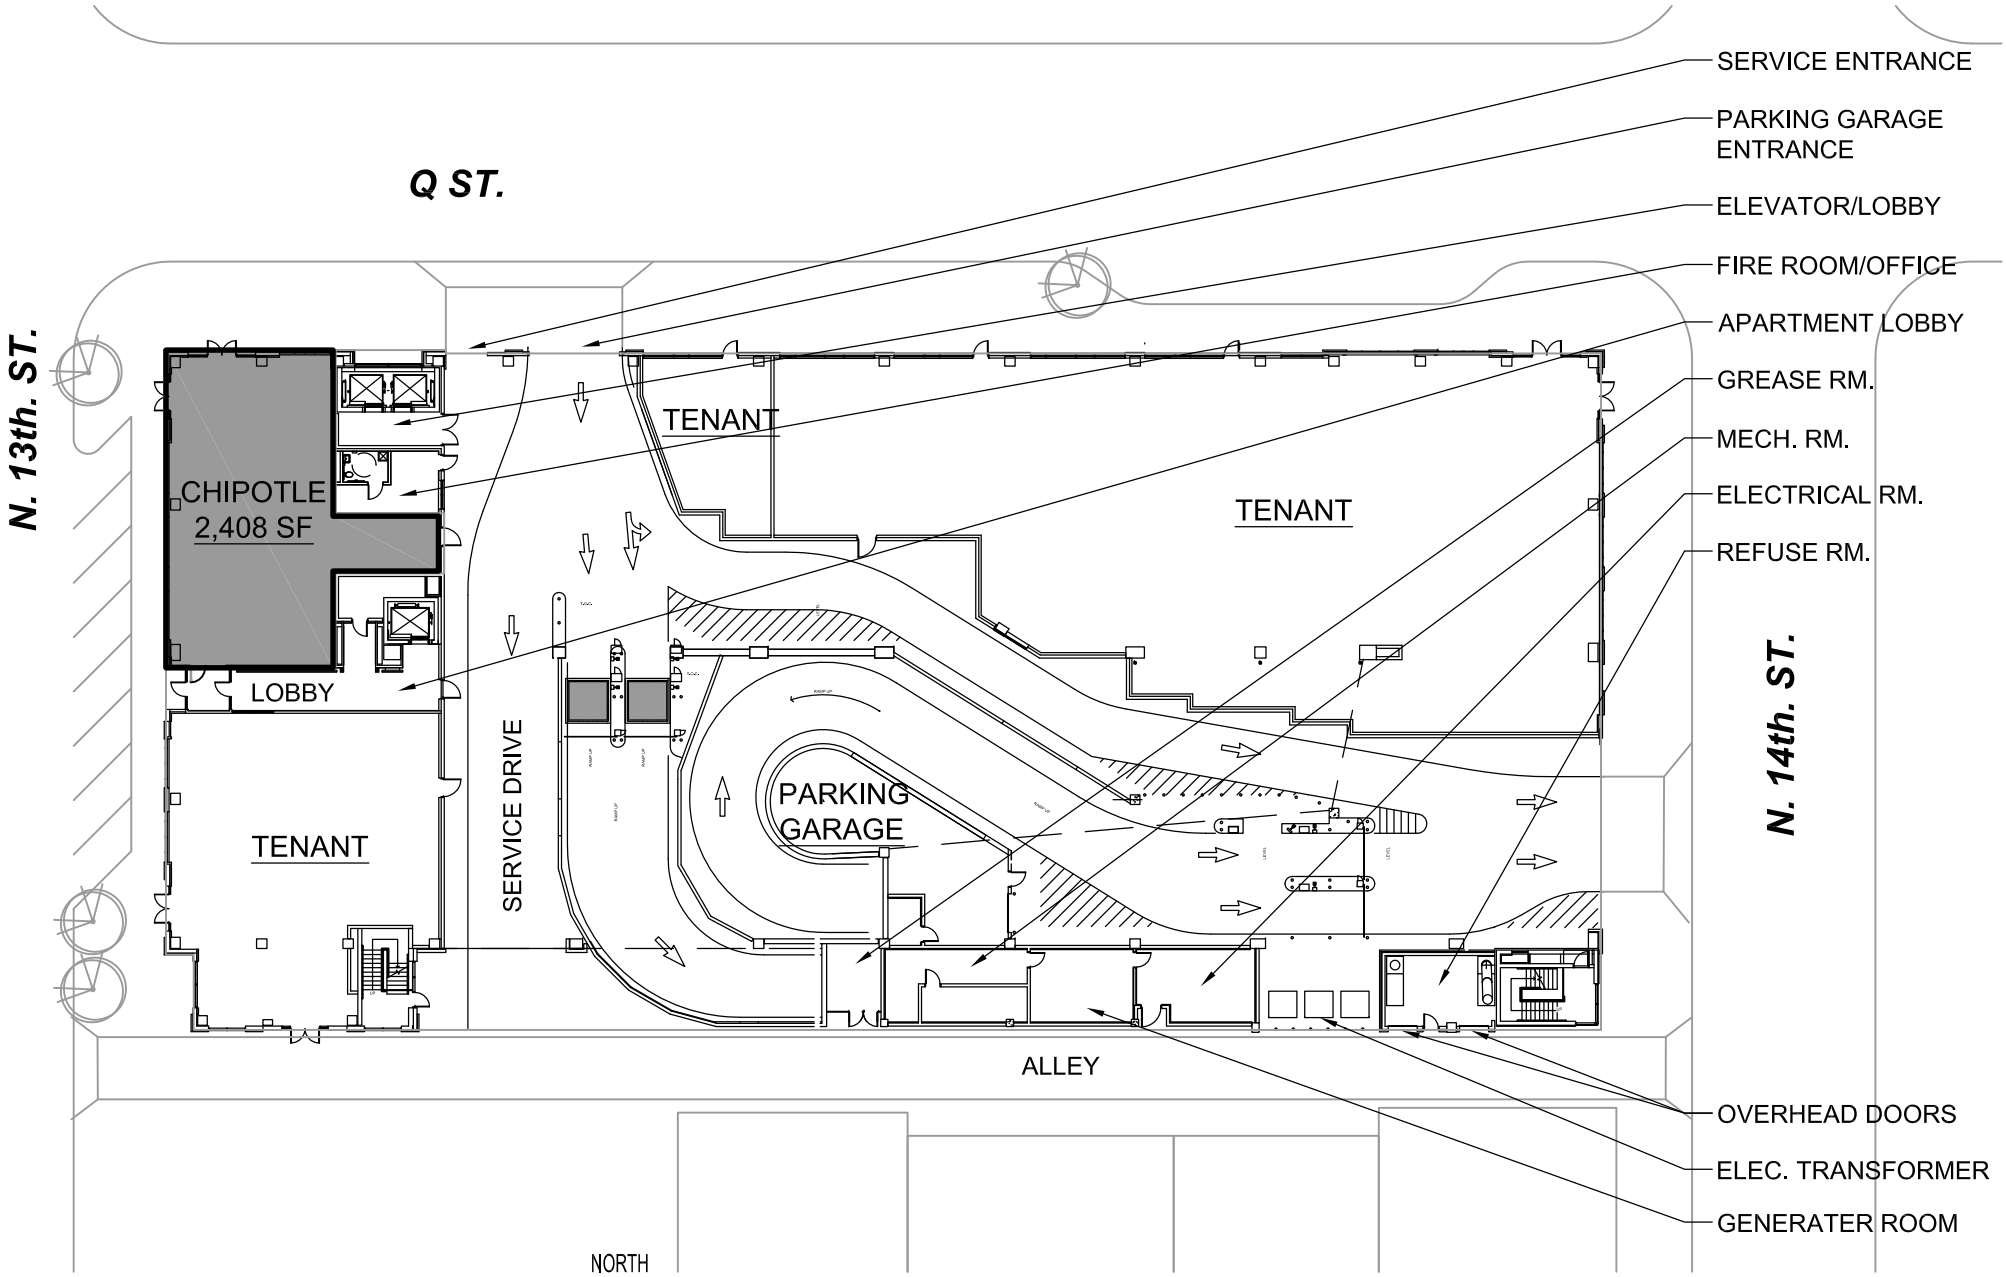

NORTH

1

SITE PLAN

0 10' 20' 30' 40'

FHA ARCHITECTS

CHIPOTLE MEXICAN GRILL

SAR

APRIL 19, 2011

UNL LINCOLN - BLOCK 38

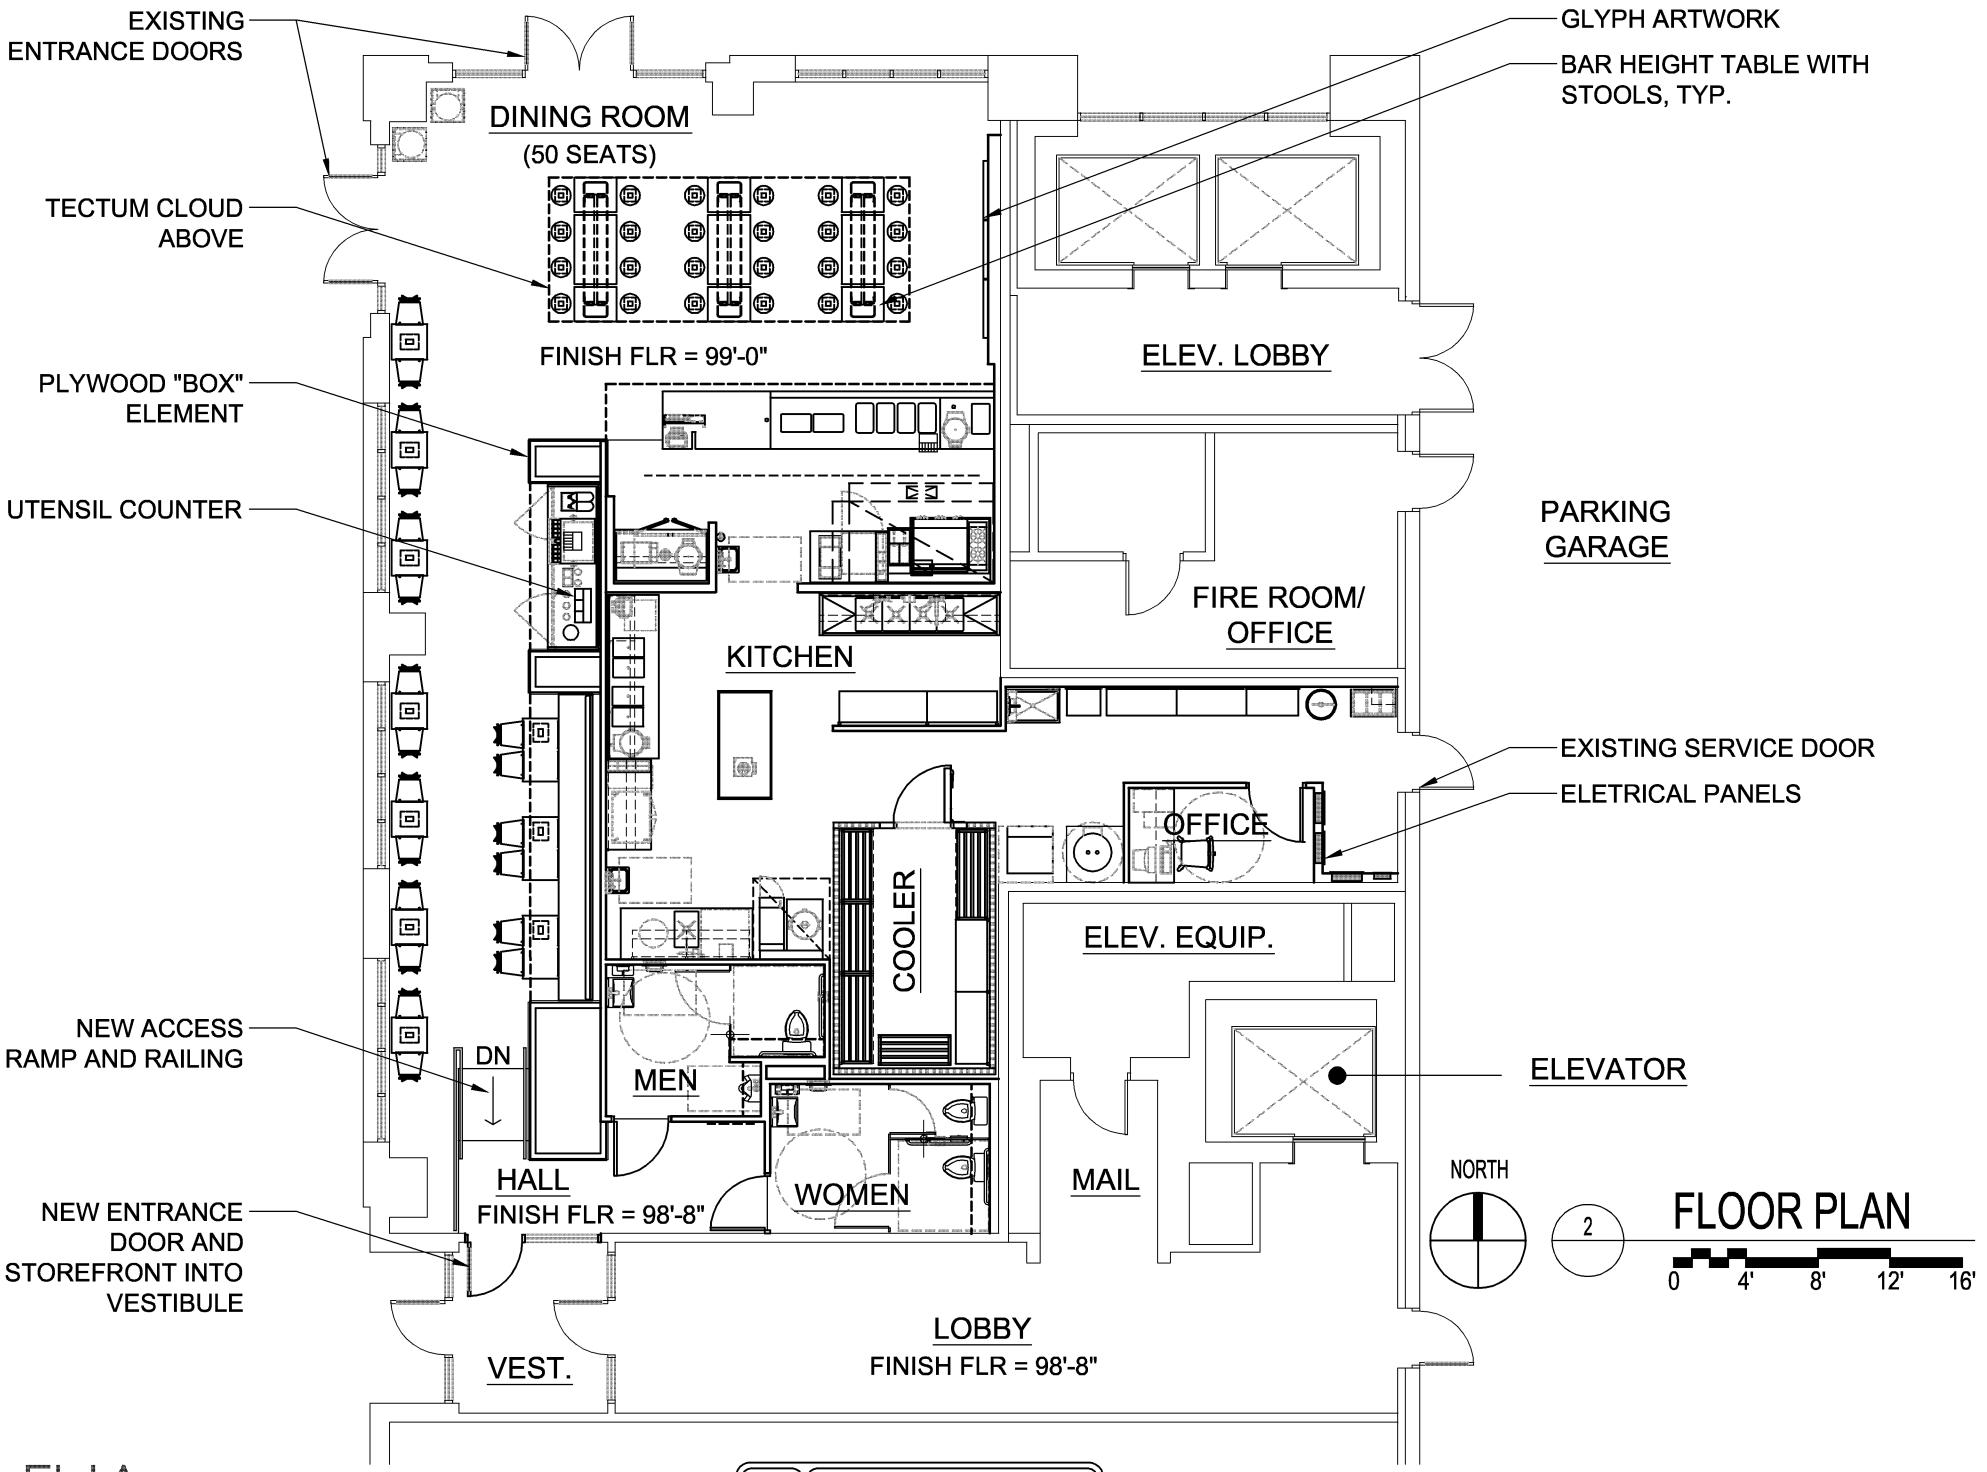

FHA ARCHITECTS

CHIPOTLE MEXICAN GRILL

SAR

APRIL 19, 2011

UNL LINCOLN - BLOCK 38

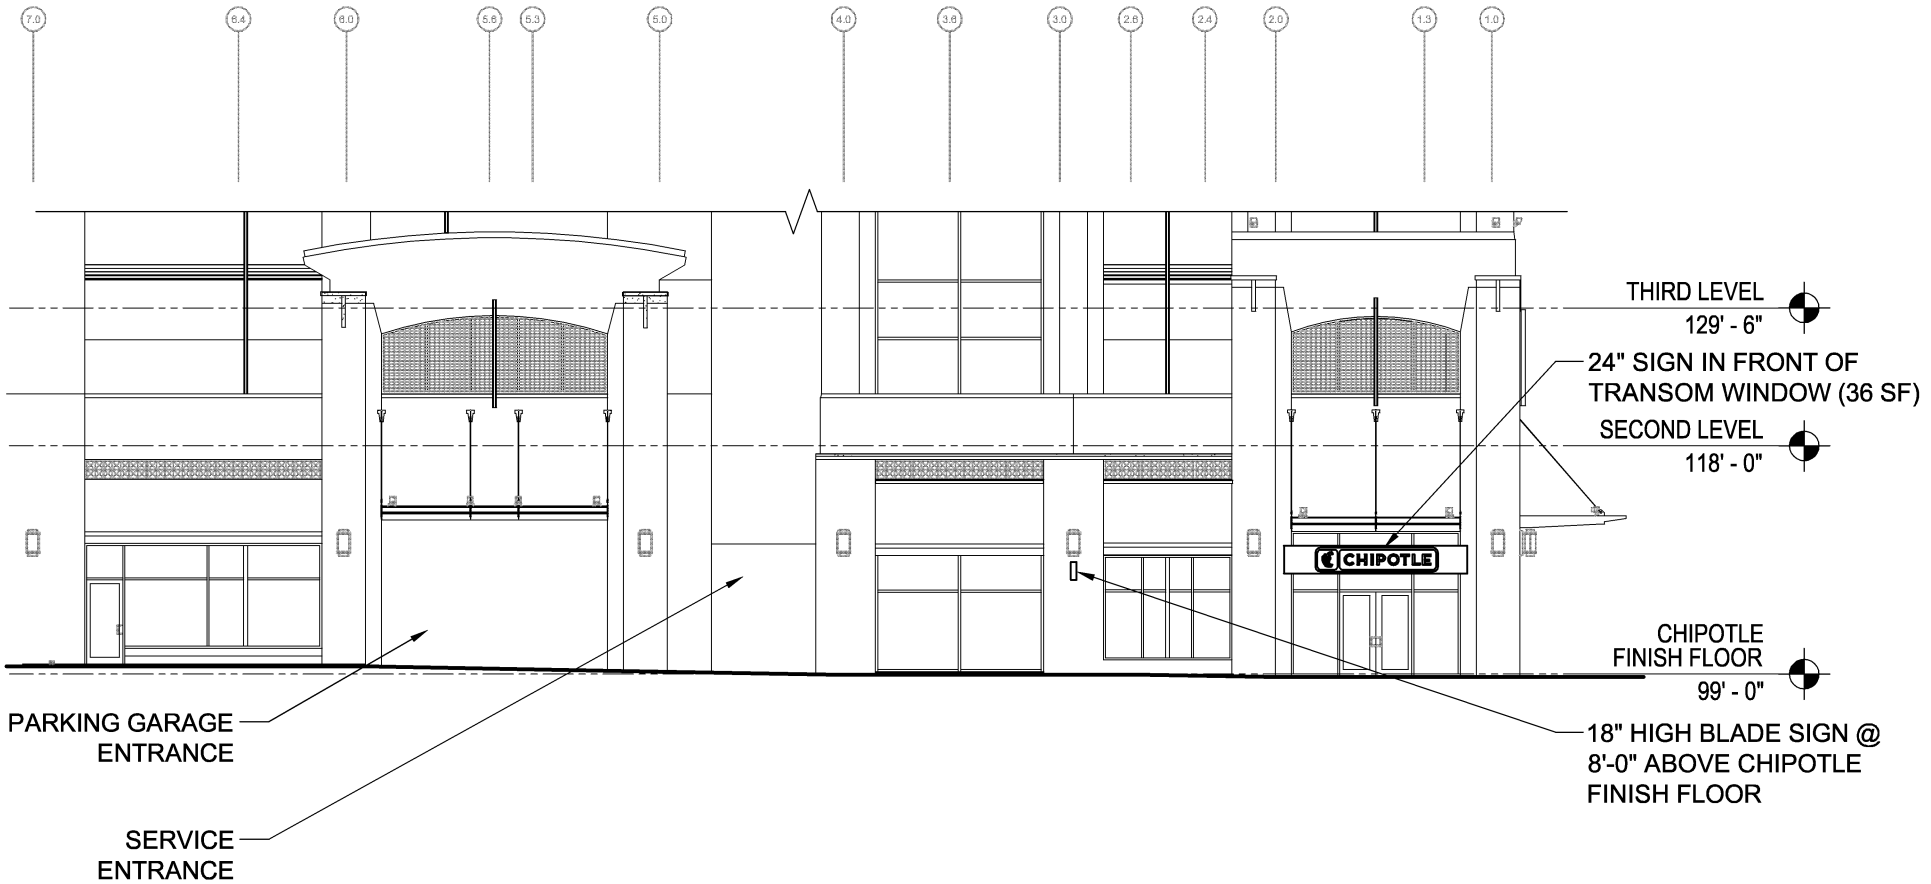

3 NORTH ELEVATION

0 4' 8' 12' 16'

FHA ARCHITECTS

CHIPOTLE MEXICAN GRILL

SAR

APRIL 19, 2011

UNL LINCOLN - BLOCK 38

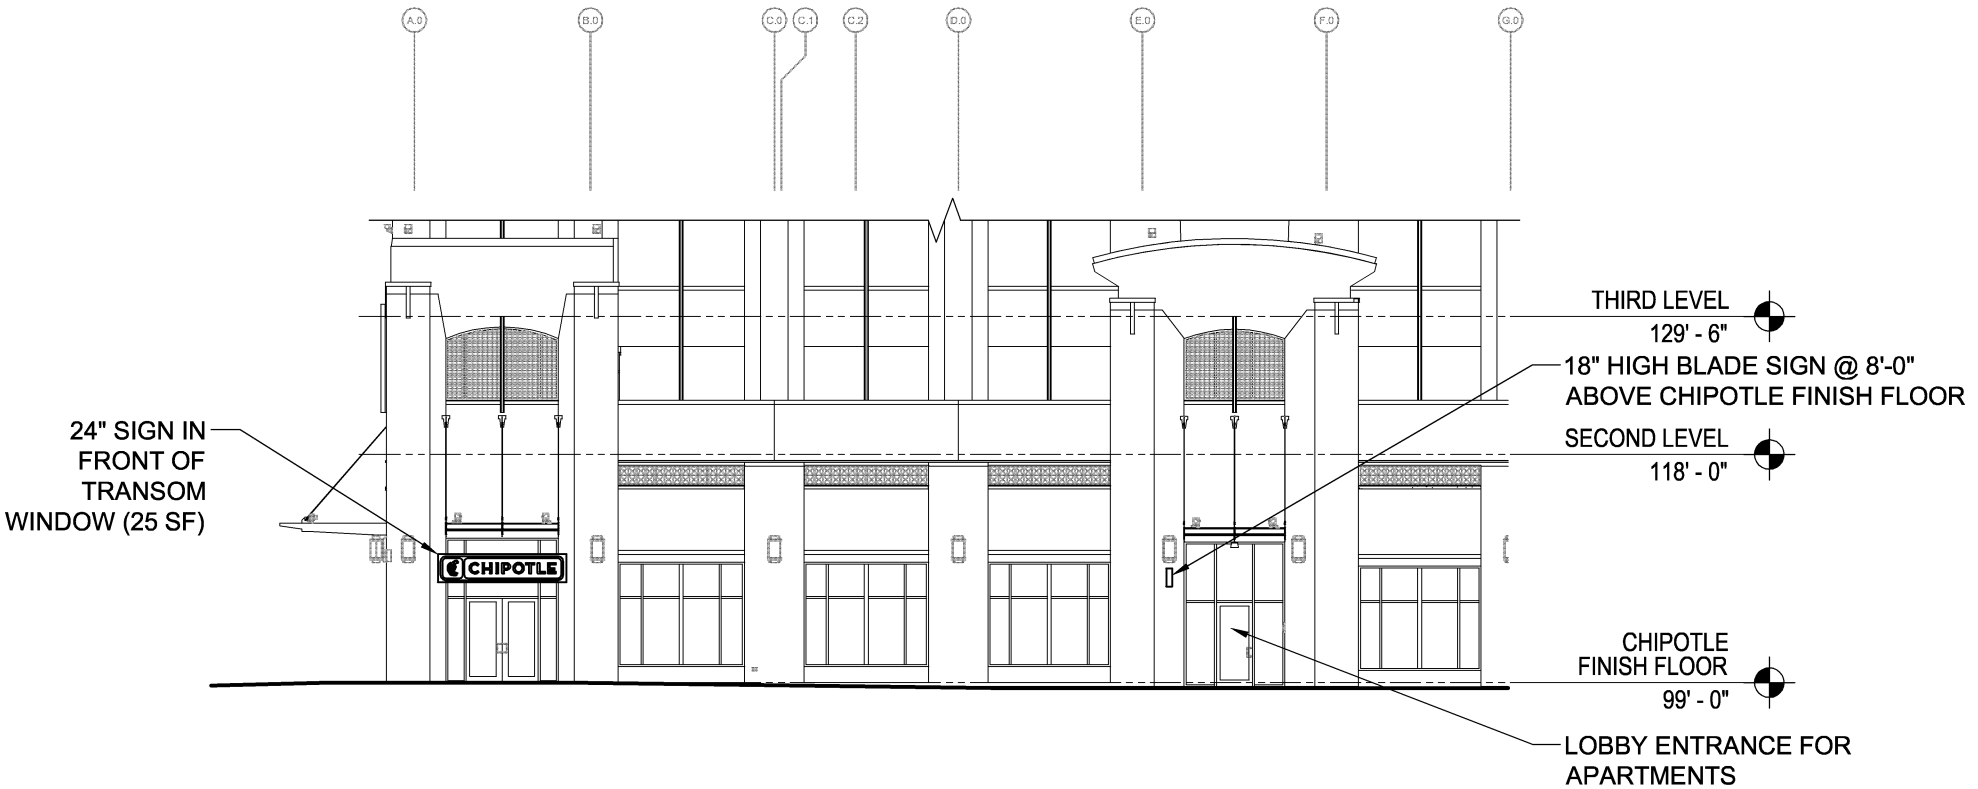

4 WEST ELEVATION

0 4' 8' 12' 16'

FHA ARCHITECTS

CHIPOTLE MEXICAN GRILL

SAR

APRIL 19, 2011

UNL LINCOLN - BLOCK 38