The Clark Enersen Partners

Preliminary Site Plan

2301 “O” Street Redevelopment

The Clark Enersen Partners

Preliminary View of North Facade

2301 “O” Street Redevelopment

2014-10-02

Existing Building-2301 O St

The Clark Enersen Partners

2014-10-02

Existing-Northwest Corner

The Clark Enersen Partners

2014-7-09 - does not show addition

Northeast Entry

The Clark Enersen Partners

2014-10-02

Northwest Day

The Clark Enersen Partners

2014-10-02

Northwest Night

The Clark Enersen Partners

2014-10-02

Aerial

The Clark Enersen Partners

2014-7-09 - does not show addition

Aerial

The Clark Enersen Partners

2014-10-02

Aerial

The Clark Enersen Partners

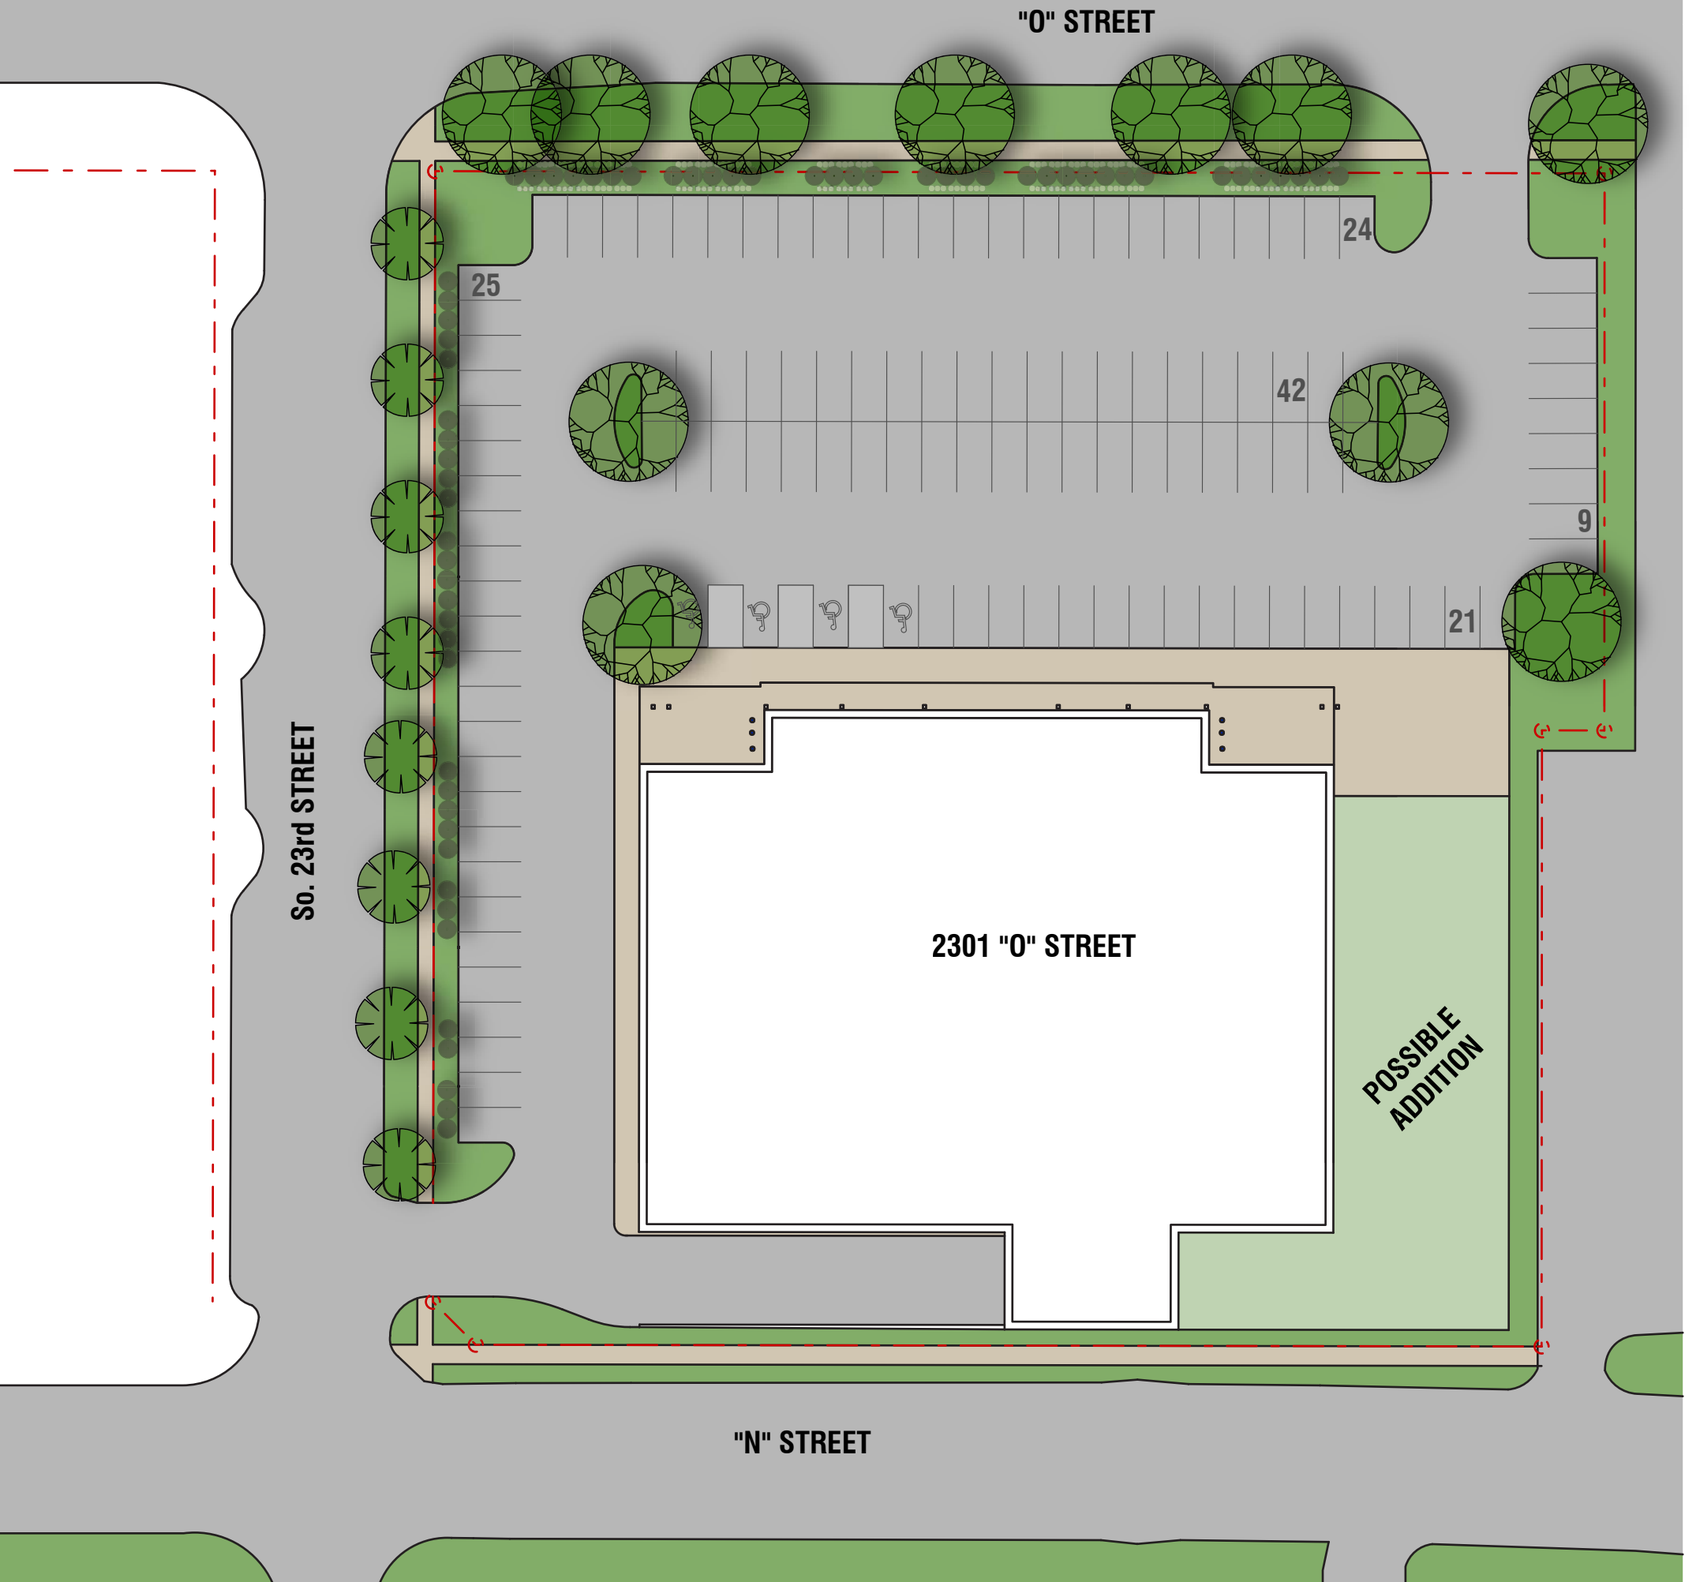

PROPOSED SITE PLAN

SCALE: NTS

The Clark Enersen Partners