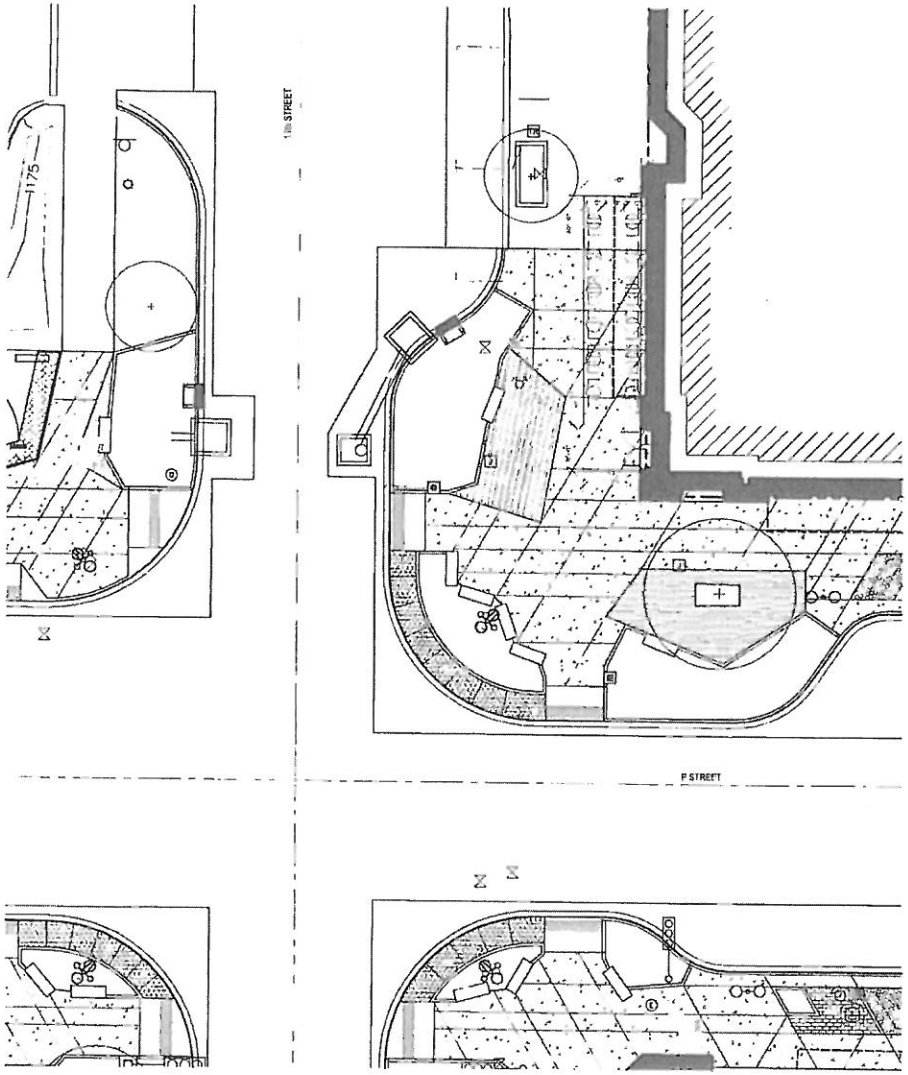

MISTY'S OUTDOOR CAFE LOCATION PLAN

SCALE: 1"=20'-0"

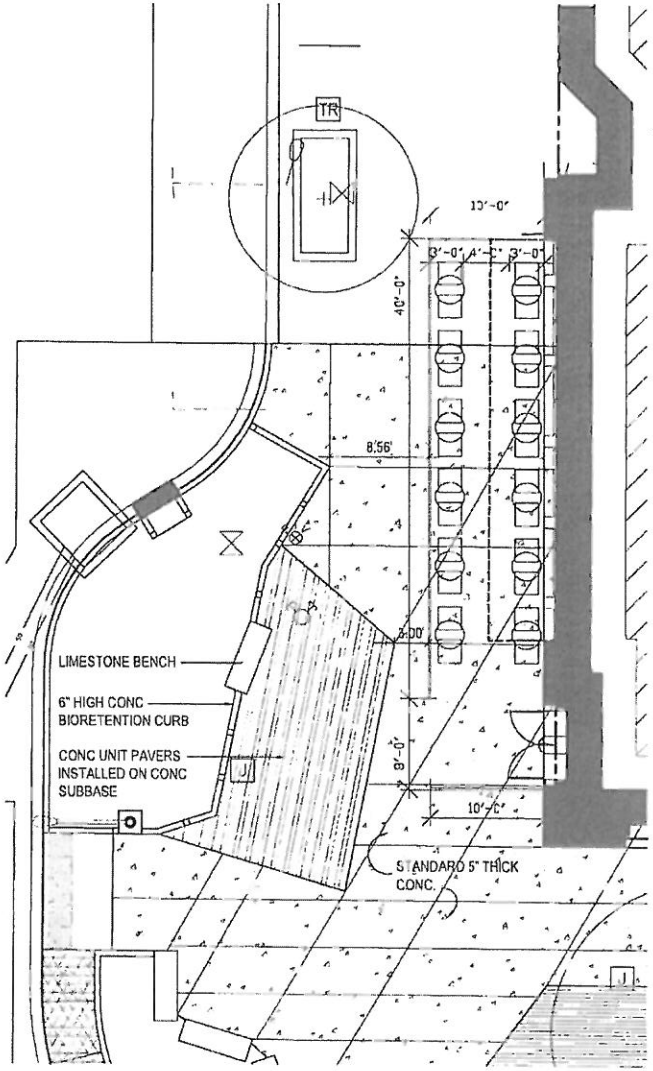

OUTDOOR CAFE LAYOUT PLAN

SCALE: 1"=10'-0"

The Clark Enersen Partners
Architecture
Landscape Architecture
Engineering
Interiors
www.clarkenersen.com
Lincoln, Nebraska
1010 Lincoln Mall, Suite 200
Lincoln, NE 68508
402.477.7291 Fax 402.477.7542
Kansas City, Missouri
Fairway, Kansas

Misty's Sidewalk Cafe
Lincoln, Nebraska
TCEP No.: 227-149-12

Supplemental Drawing: SDL-035
Revision of Sheet: L2.01A
Date: Sept. 22, 2014

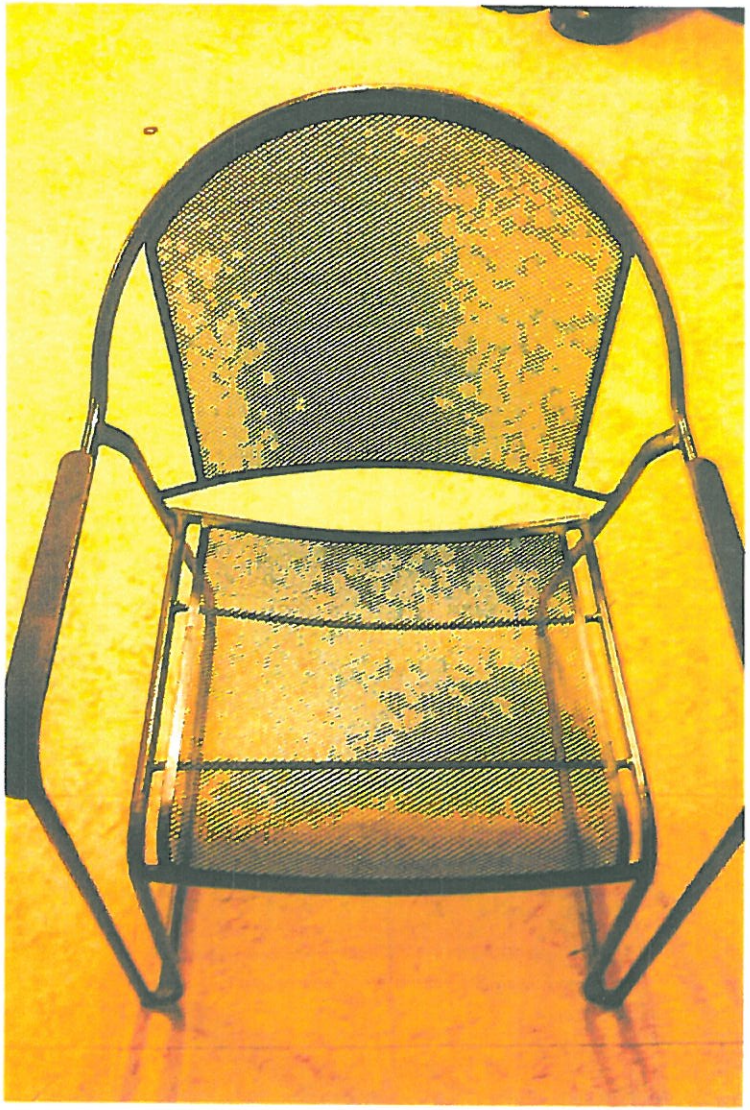

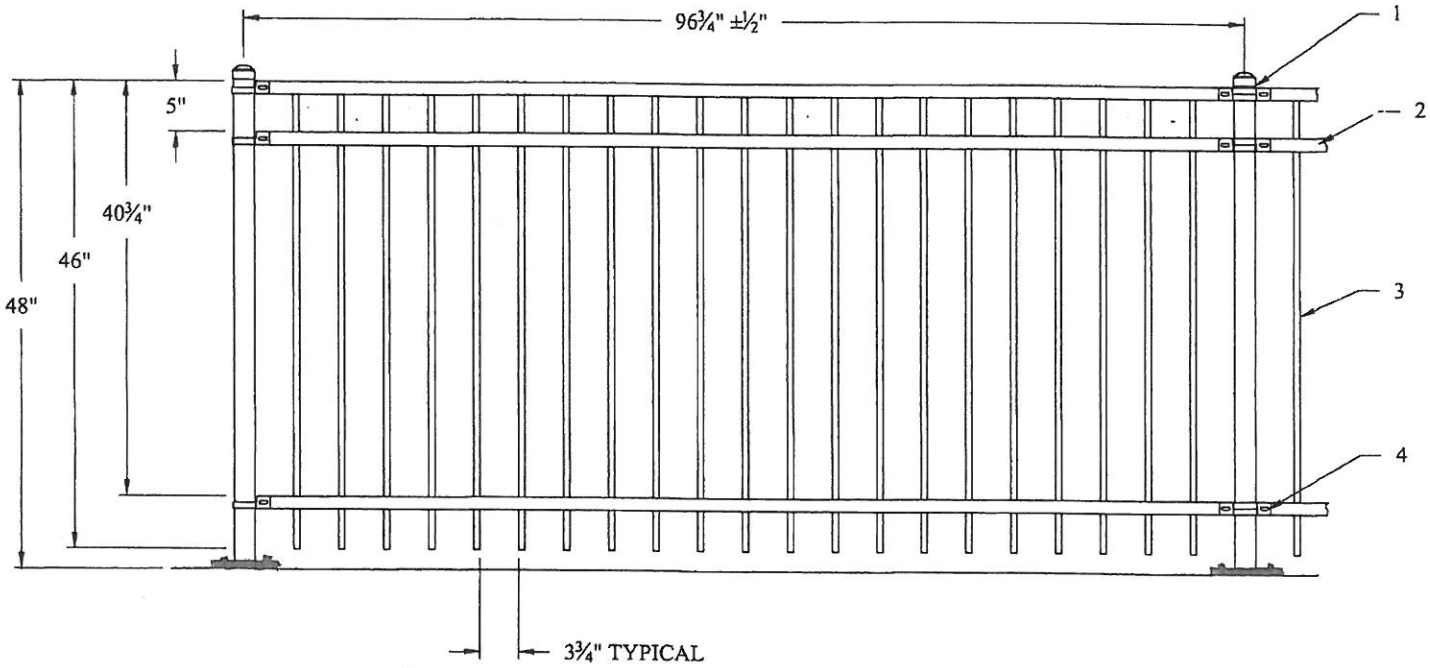

#	QTY.	DESCRIPTION
1	2	2" SQ POST
2	3	15/16" x 1¼" x 14 ga. RIBBED CHANNEL RAIL
3	21	⅜" SQ x 18 ga. PICKET
4	6	BRACKETS

PROPRIETARY INFORMATION

This drawing is the proprietary property of AMERISTAR, Tulsa, OK and must not be duplicated or used in whole or in part for the making of drawings, prints or parts to the detriment of, or benefit, the owner.
In accepting this drawing, the recipient agrees to keep the information in consistent confidential

AMERISTAR®
1555 N. Mingo
Tulsa, OK 74116
1-888-333-3422
www.ameristarfence.com

TITLE: MONTAGE PANEL MAJESTIC 3R EXT 4'T 8'W

DATE: 02/10/09	SCALE: Do Not Scale	SHEET: 1/3
DRN BY: NJB	CHK BY: CI	REV: b
DRAWING NO: RMX346		