9 Char Grill

Neighborhood Design Standards appeal, 2028 S. 8th St.

North

Vacant, Subject Property

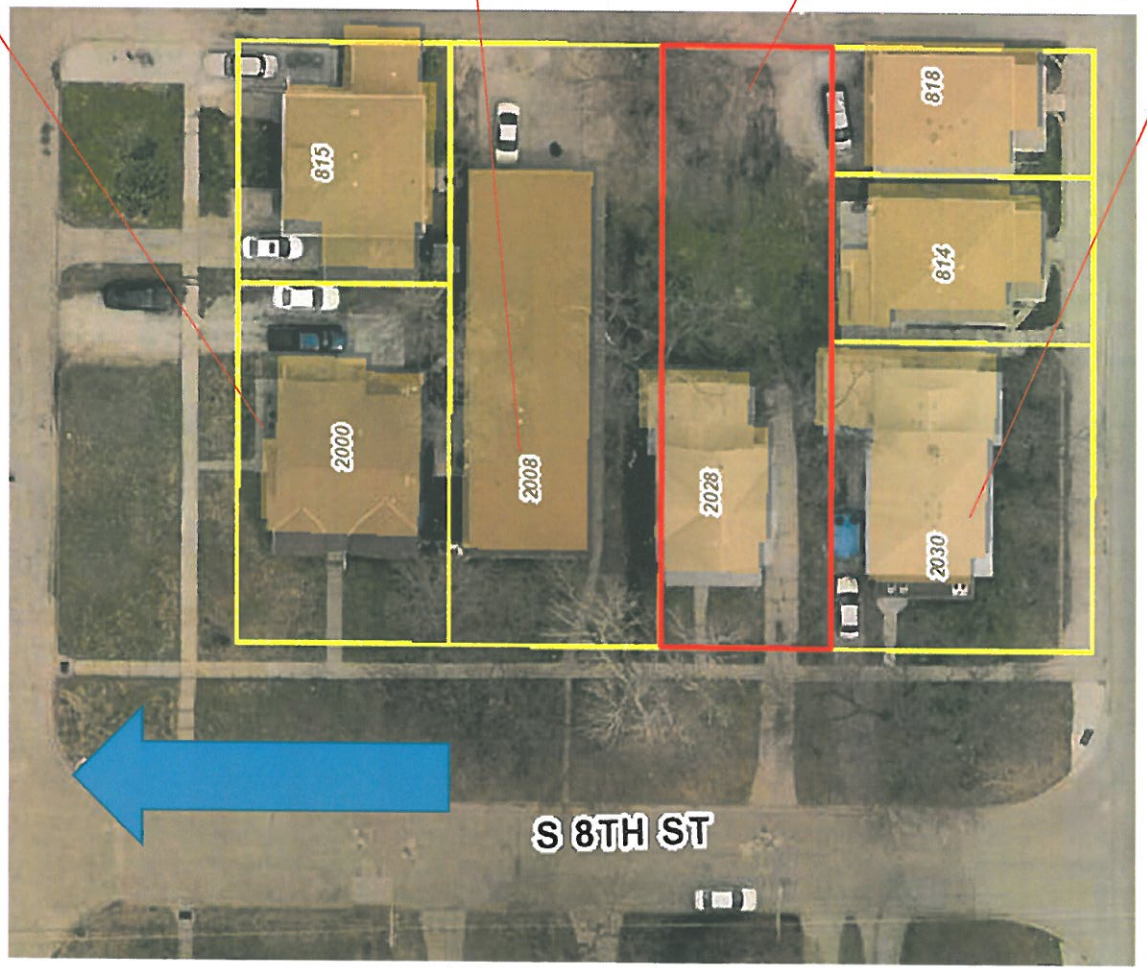

North

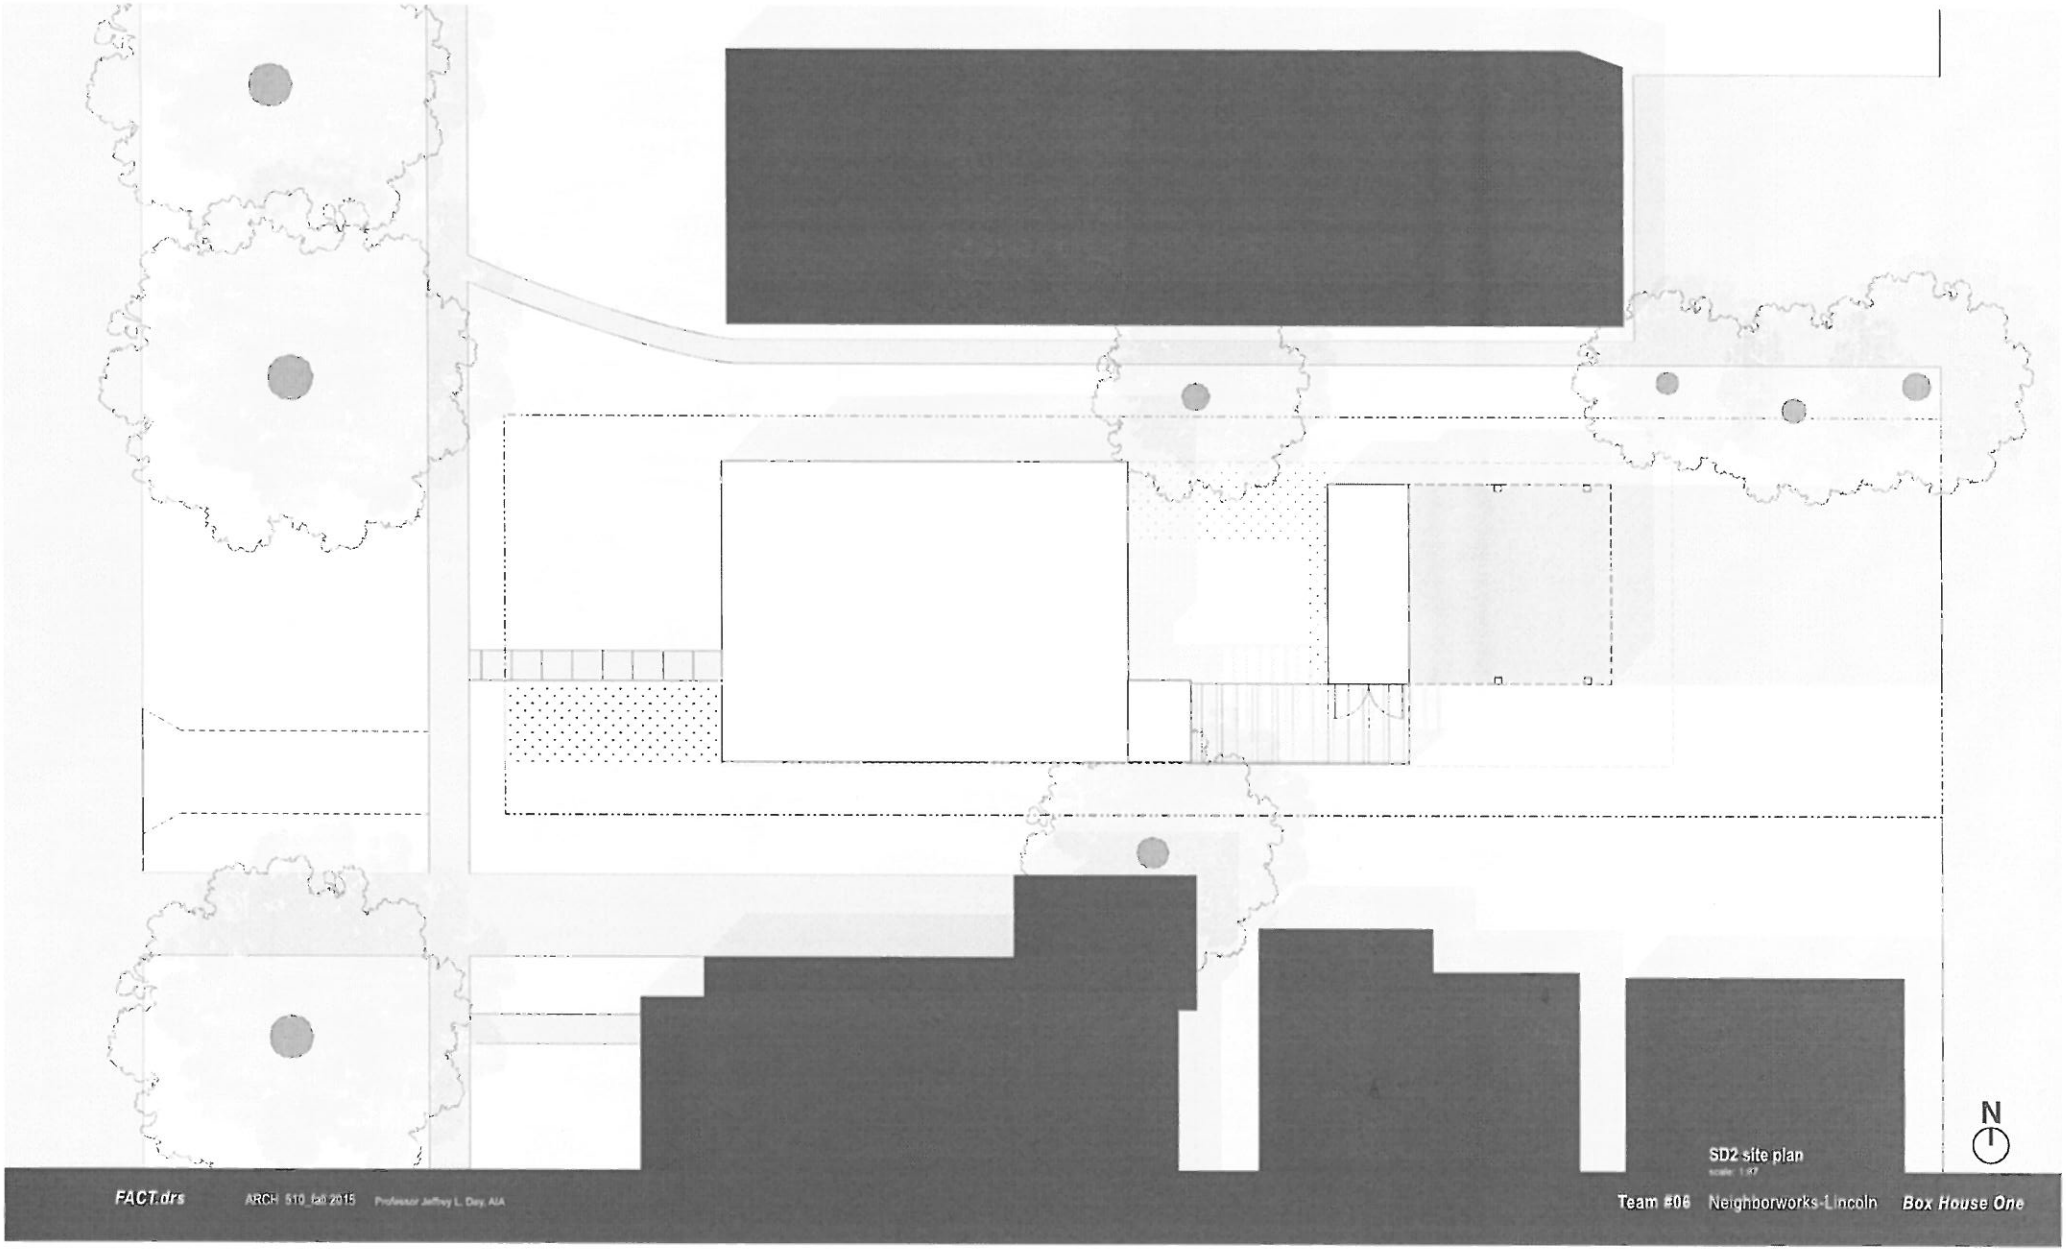
N
SD2 site plan
scale: 1:87

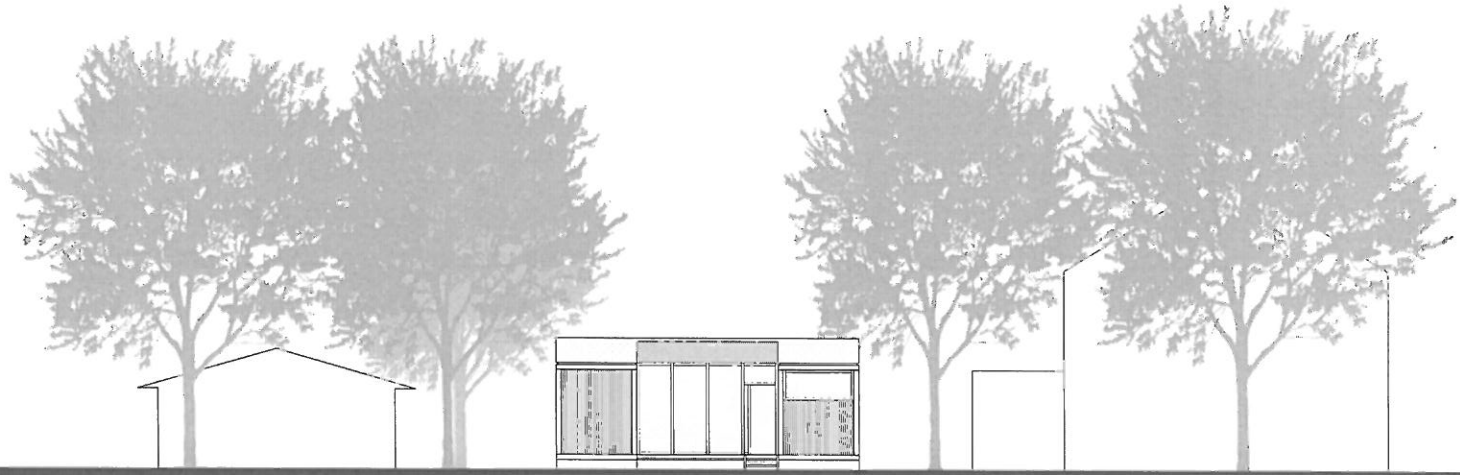

SD2 west elevation
scale: 1/8"

FACT.drs ARCH 510 fall 2015 Professor Jeffrey L. Day, AIA

Team #06 Neighborworks-Lincoln *Box House One*

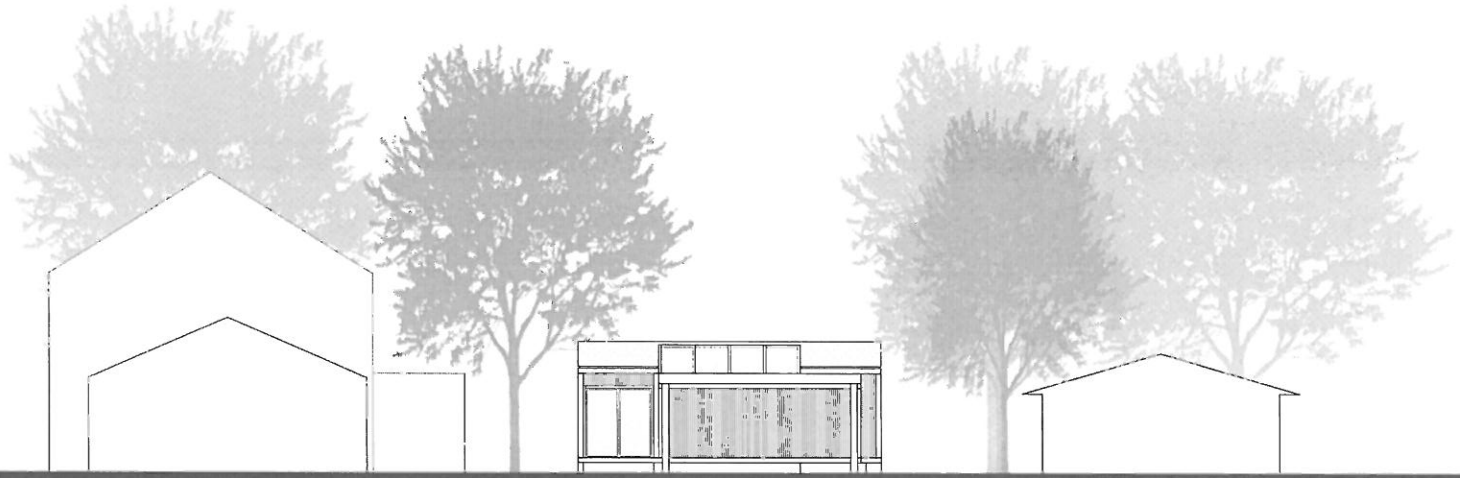

SD2 east elevation

scale: 1:87

FACT.drs ARCH 510_fall 2015 Professor Jeffrey L. Day, AIA

Team #06 Neighborworks-Lincoln *Box House One*

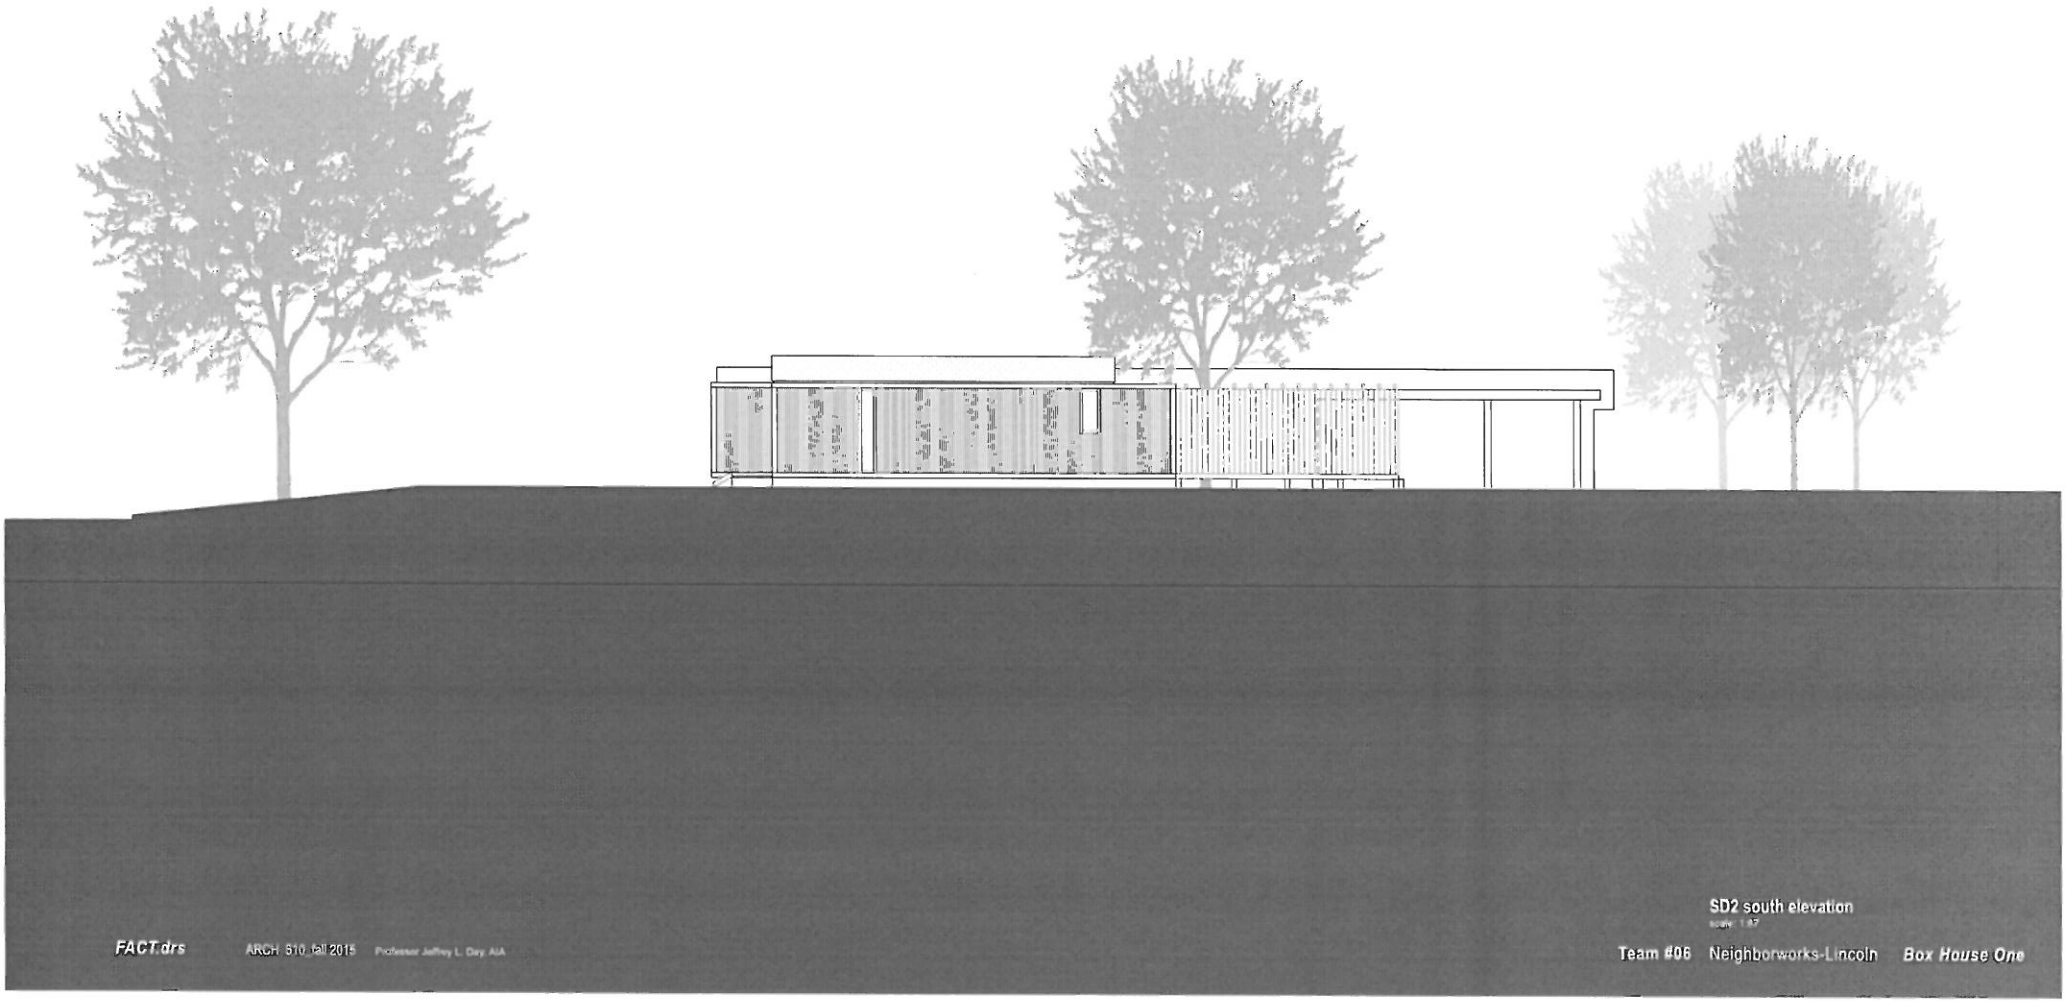

SD2 south elevation

scale: 1:87

FACT.drs ARCH 510 fall 2015 Professor Jeffrey L. Day, AIA

Team #06 Neighborworks-Lincoln *Box House One*

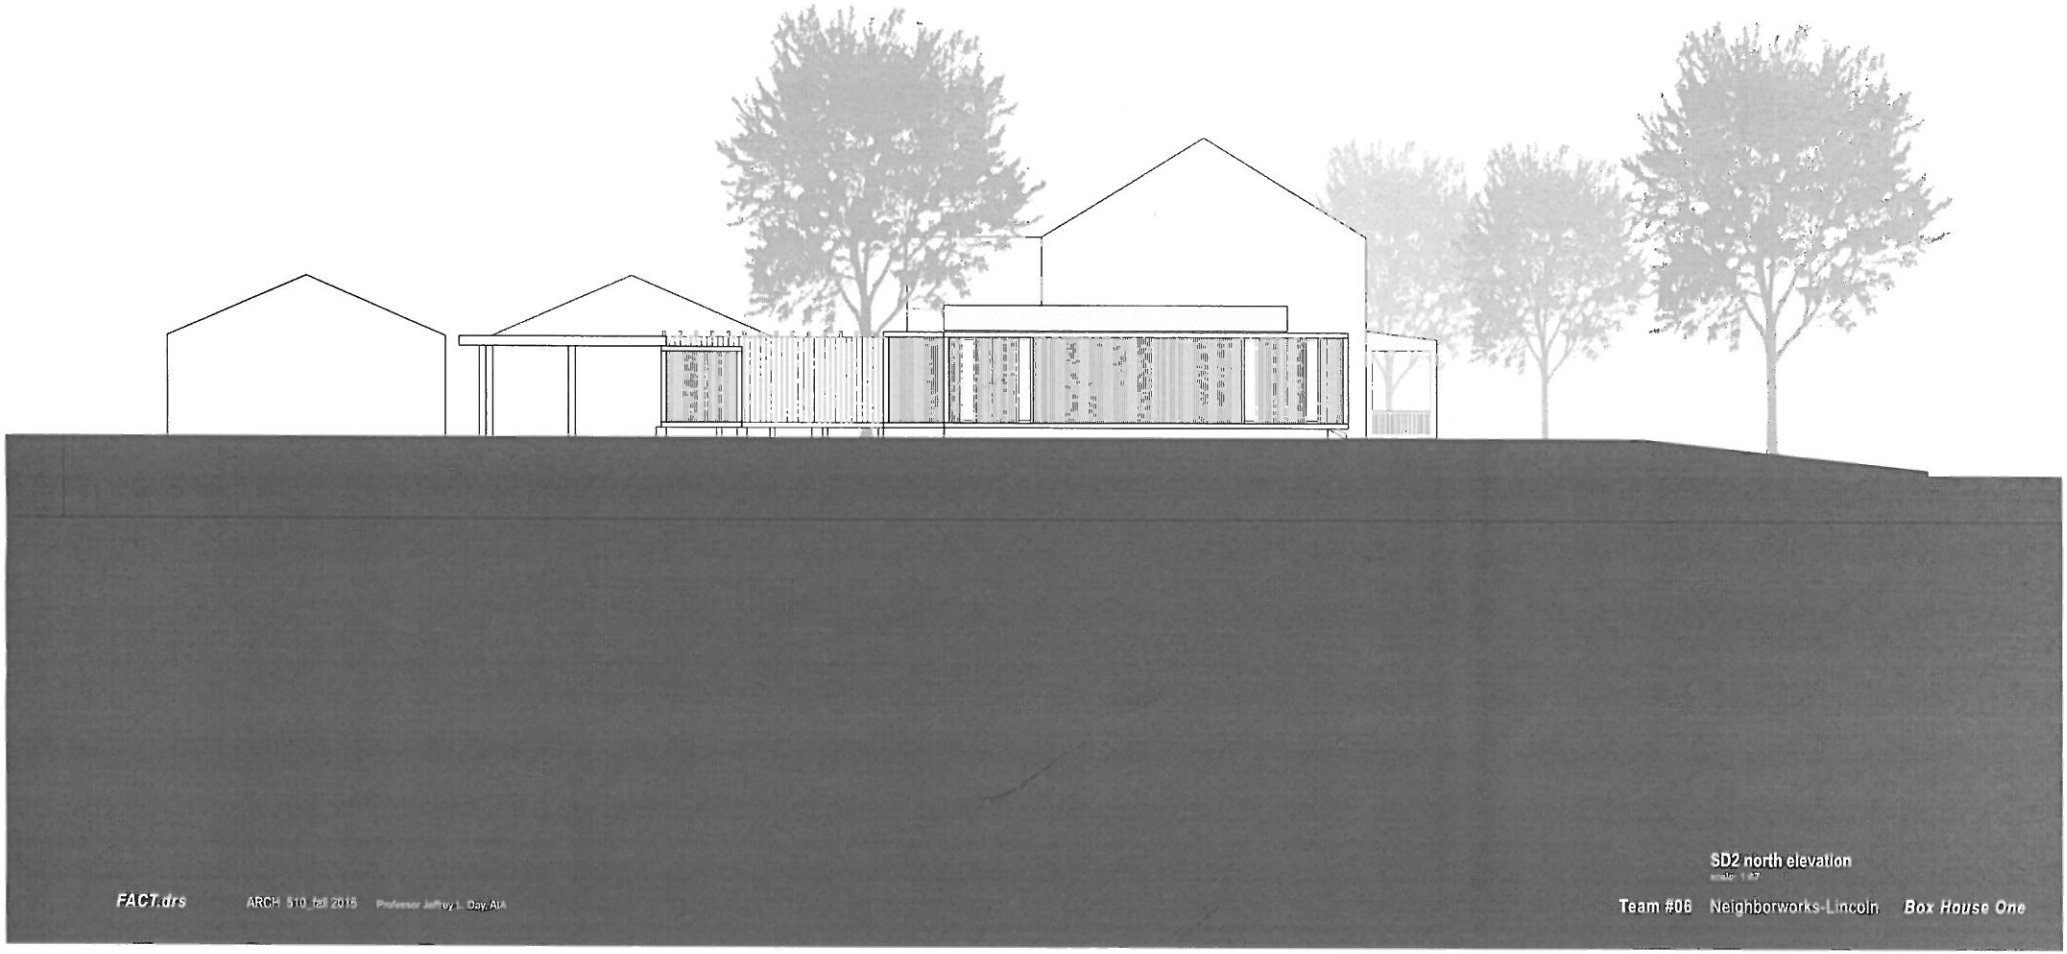

SD2 north elevation

scale: 1/8"

FACT.drs ARCH 510_fall 2015 Professor Jeffrey L. Day, AIA

Team #06 Neighborworks-Lincoln ***Box House One***

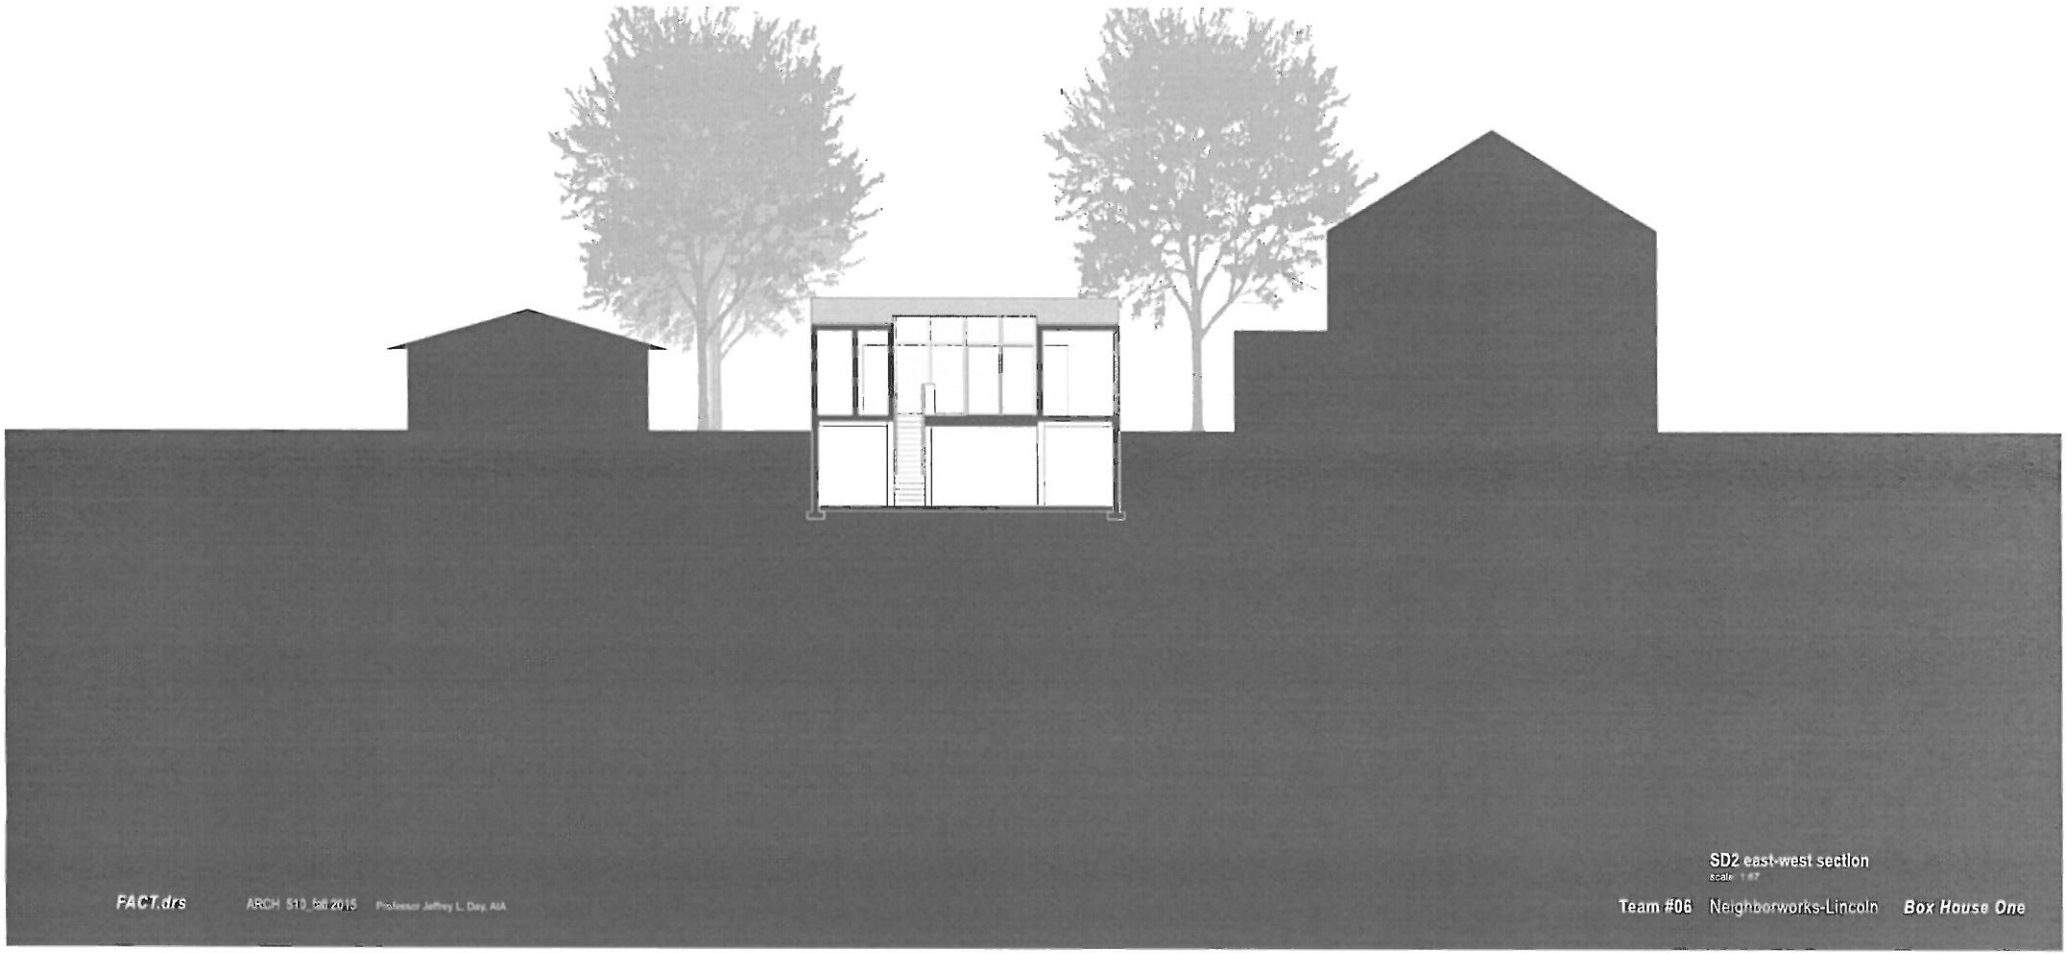

SD2 east-west section
scale: 1:87

FACT.drs ARCH 513_fall 2015 Professor Jeffrey L. Day, AIA

Team #06 Neighborworks-Lincoln *Box House One*

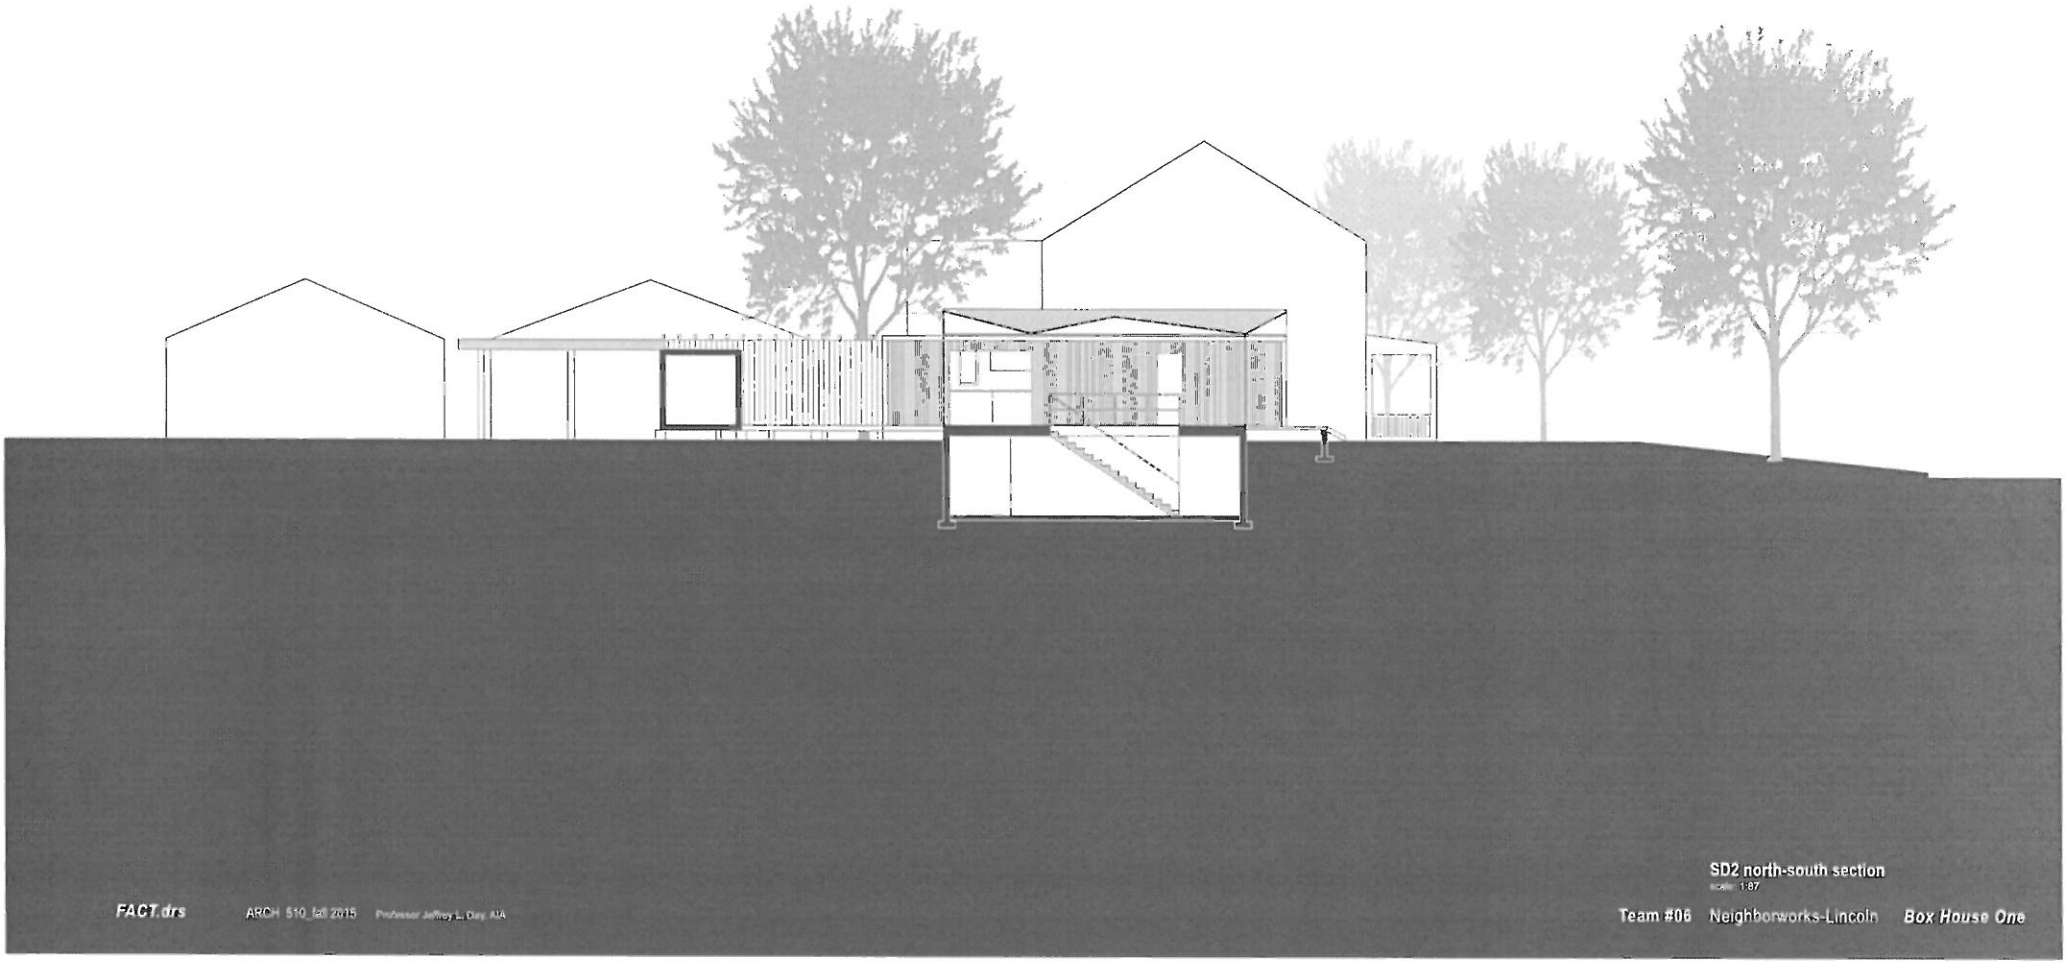

SD2 north-south section

scale: 1:87

FACT.drs ARCH 510_fall 2015 Professor Jeffrey L. Day, AIA

Team #06 Neighborworks-Lincoln *Box House One*

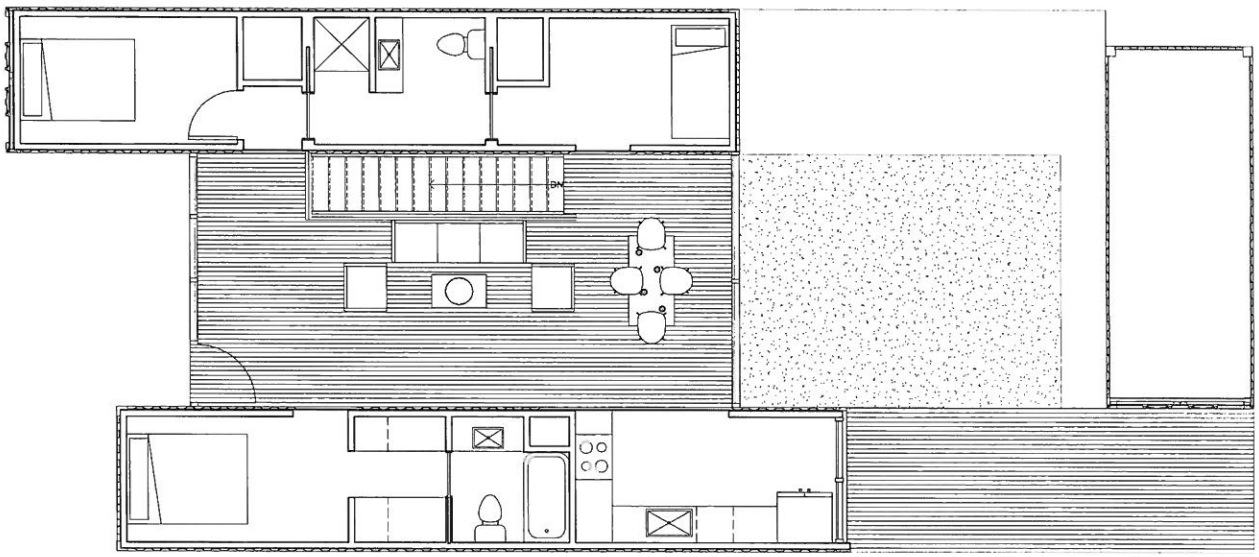

1 First Floor
1/4" = 1'-0"

N

SD2 first floor plan

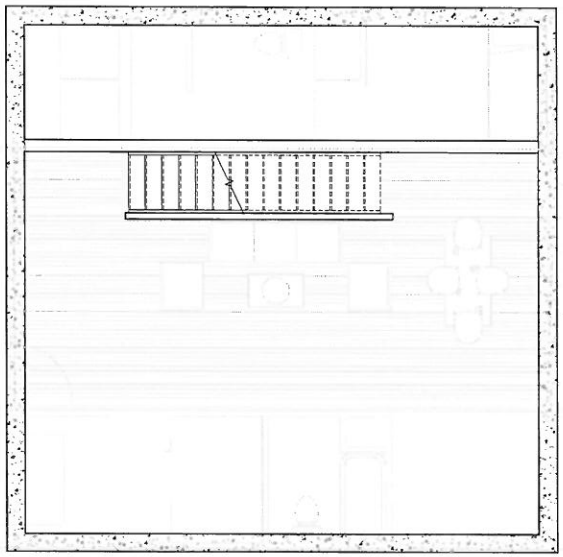

1 Basement
1/4" = 1'-0"

N

SD2 basement floor plan