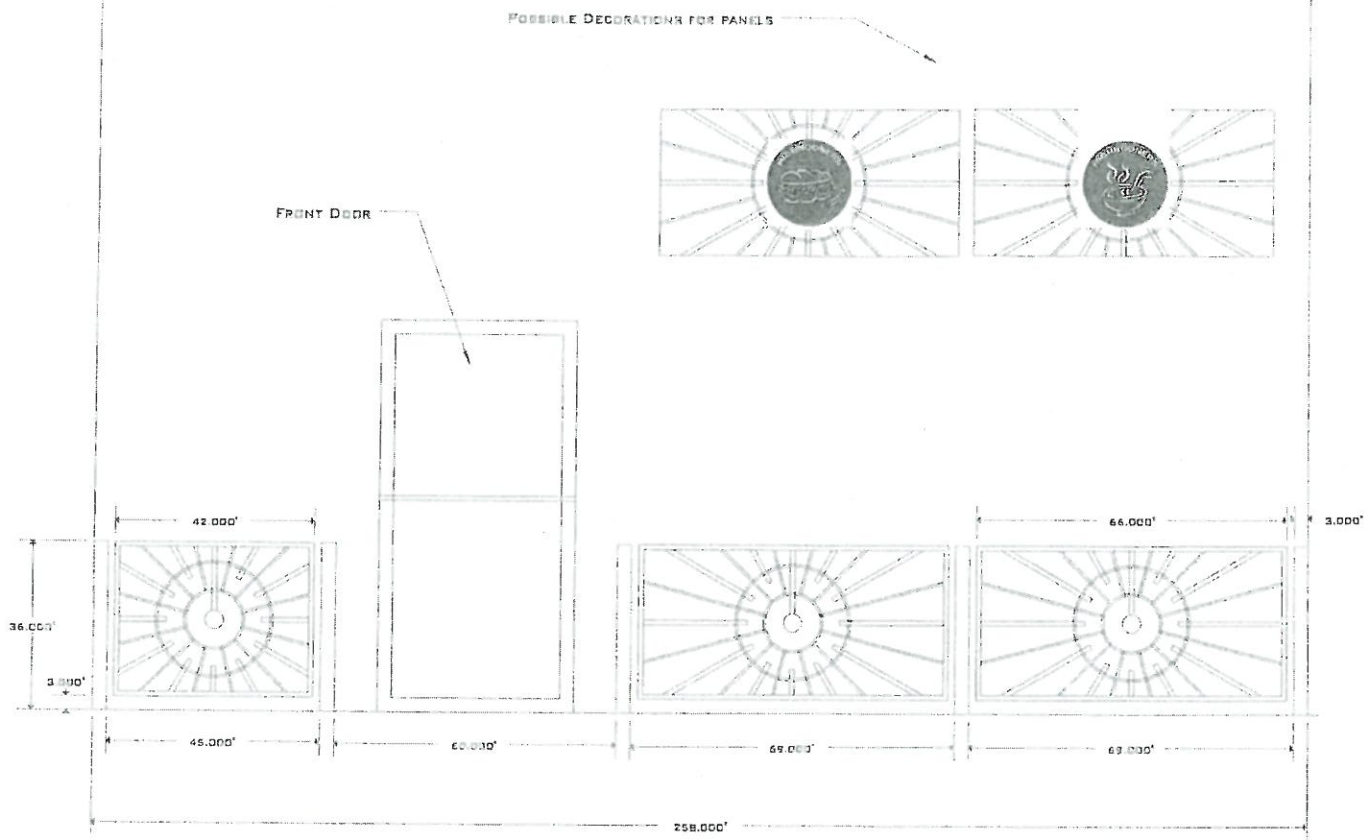

METTLE DESIGN			HIGHNOONERS OUTDOOR DINING	CLIENT NAME: DIANE KANN	CLIENT PHONE: 402.435.1414
JAKE BALCOM	402.730.6282	SCALE: 1/2" = 1'	1414 "O" STREET	PROJECT NAME:	

Highnooners
1 of 7

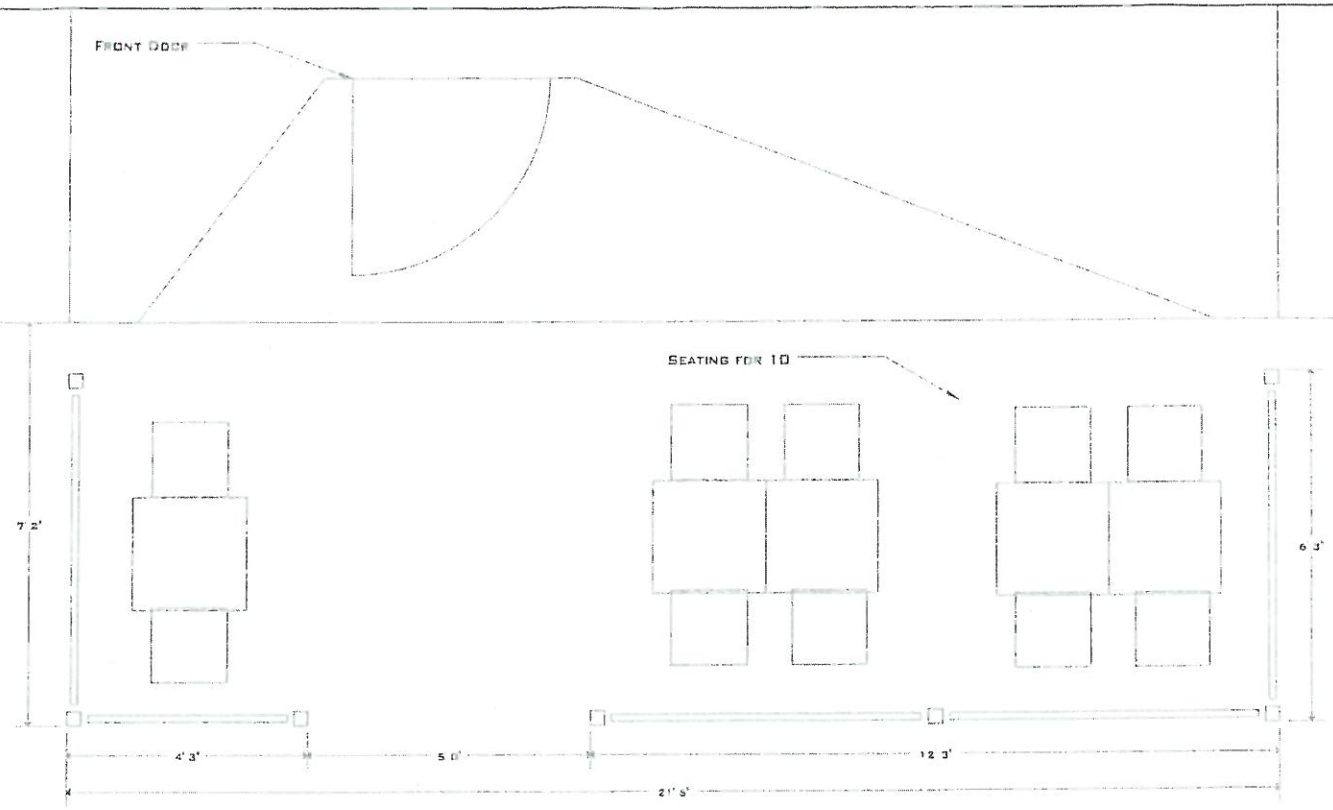

METTLE DESIGN			HIGHNOONERS OUTDOOR DINING	CLIENT NAME: DIANE KANN	CLIENT PHONE: 402.435.1414
JAKE BALCOM	402.730.6282	SCALE: 1/2" = 1'	1414 "O" STREET	PROJECT NAME:	

2/2

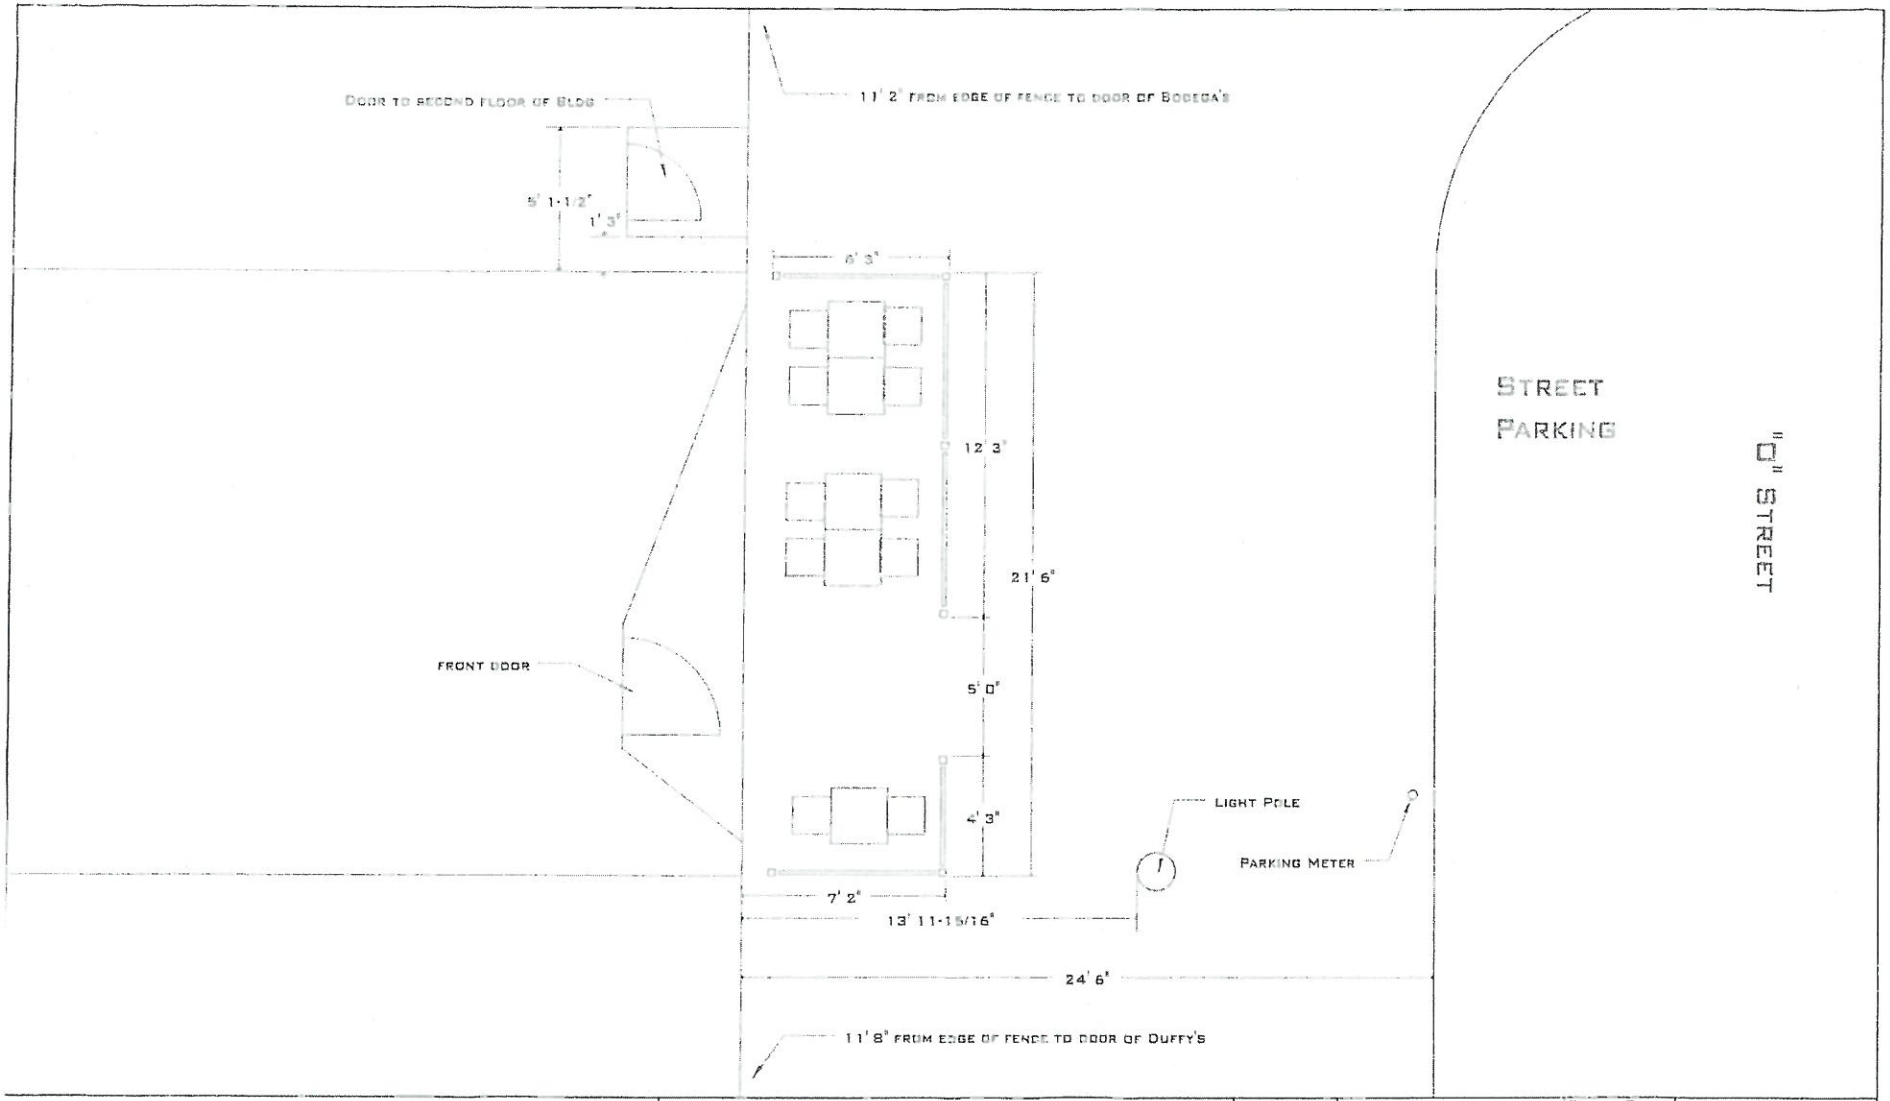

METTLE DESIGN			HIGHNOONERS OUT DOOR DINING	CLIENT NAME DIANE KANN	CLIENT PHONE 402.435.1414
JAKE BALCOM	402.730.6282	SCALE 1/4" = 1'	1414 "O" STREET	PROJECT NAME	

2/7

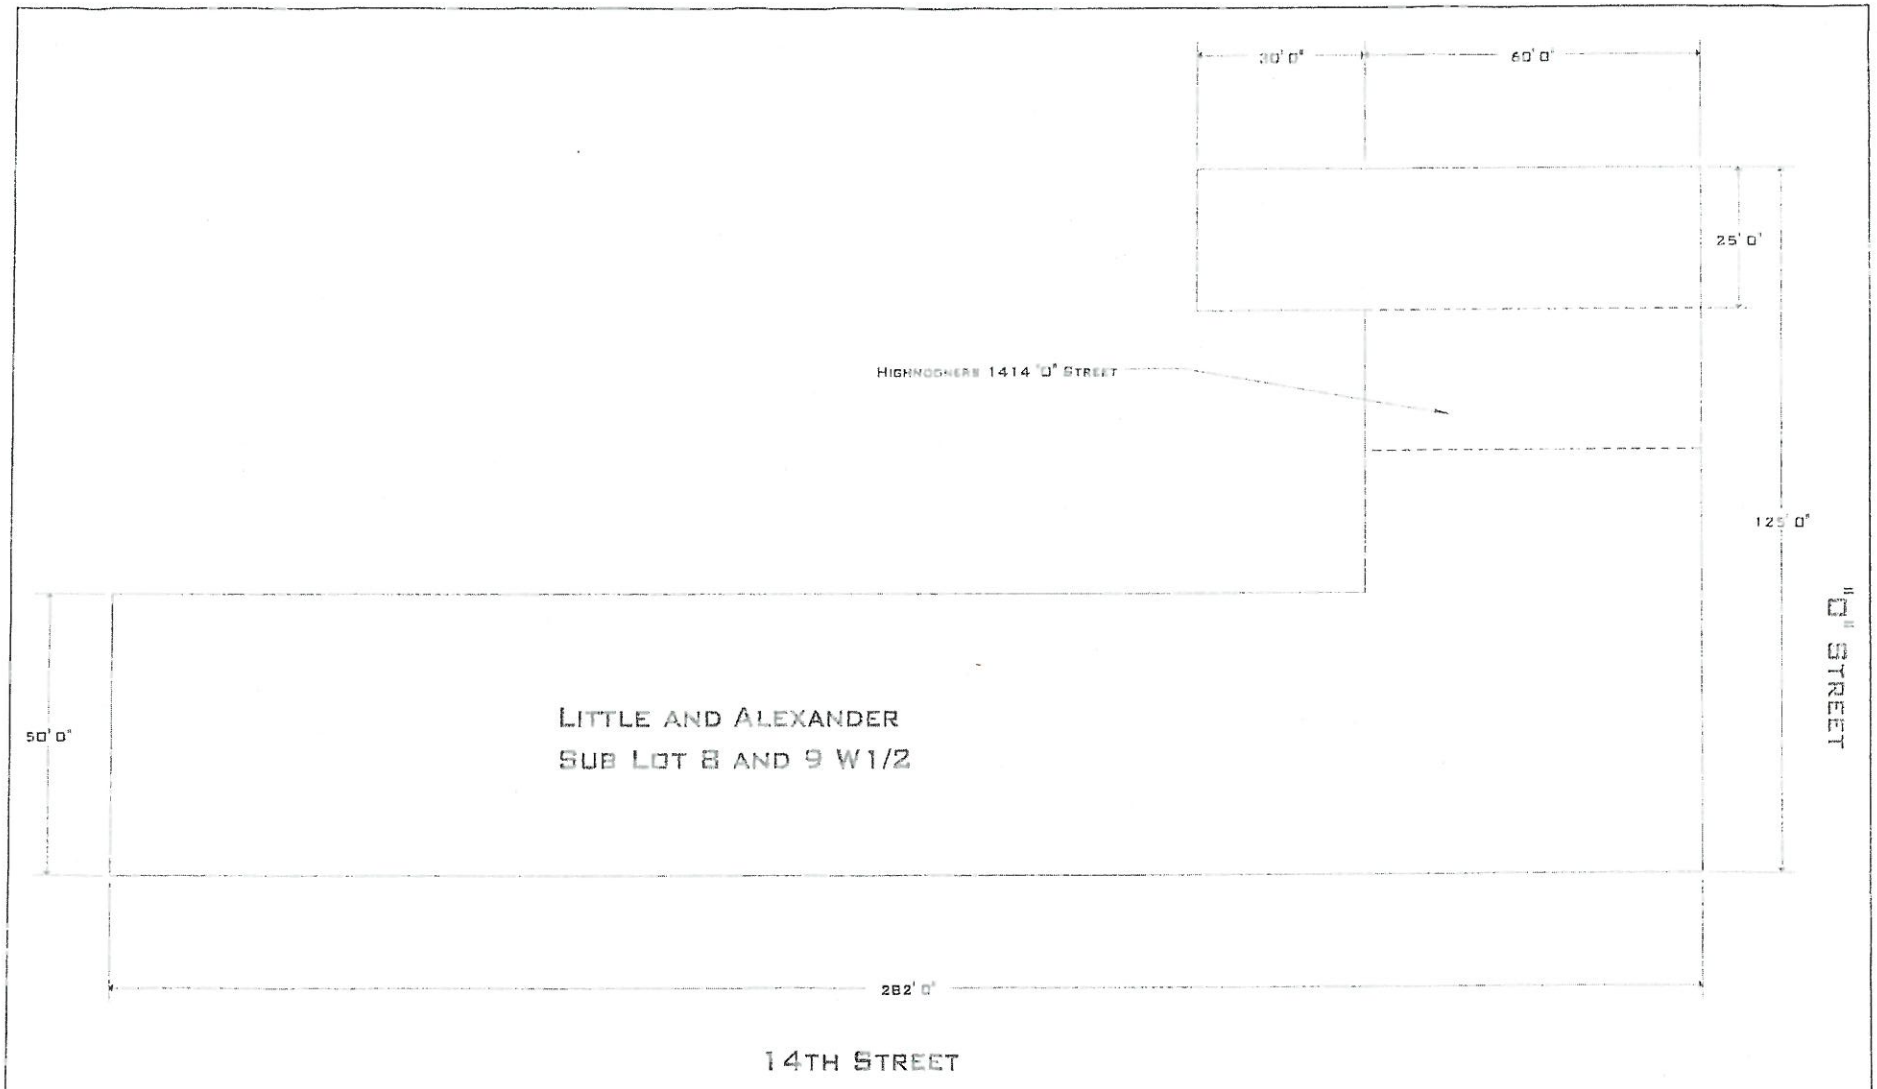

METTLE DESIGN			HIGHNOONERS OUT DOOR DINING	CLIENT NAME DIANE KANN	CLIENT PHONE 402.435.1414
JAKE BALCOM	402.730.6282	SCALE 1" = 20'	1414 "O" STREET	PROJECT NAME	

4/7

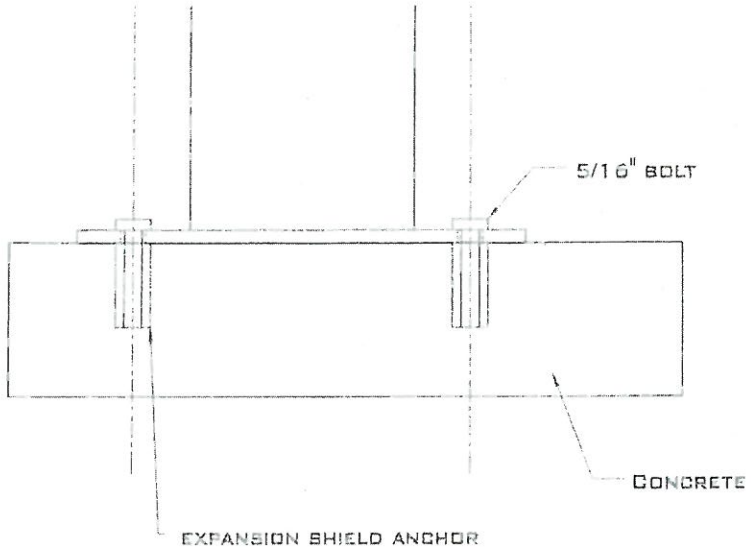

METTLE DESIGN			ANCHOR DESCRIPTION	CLIENT NAME DIANE KANN	CLIENT PHONE 402.435.1414
JAKE BALCOM	402.730.6282	SCALE 1:2	HIGHNOONERS OUTDOOR DINING	PROJECT NAME	

6/7
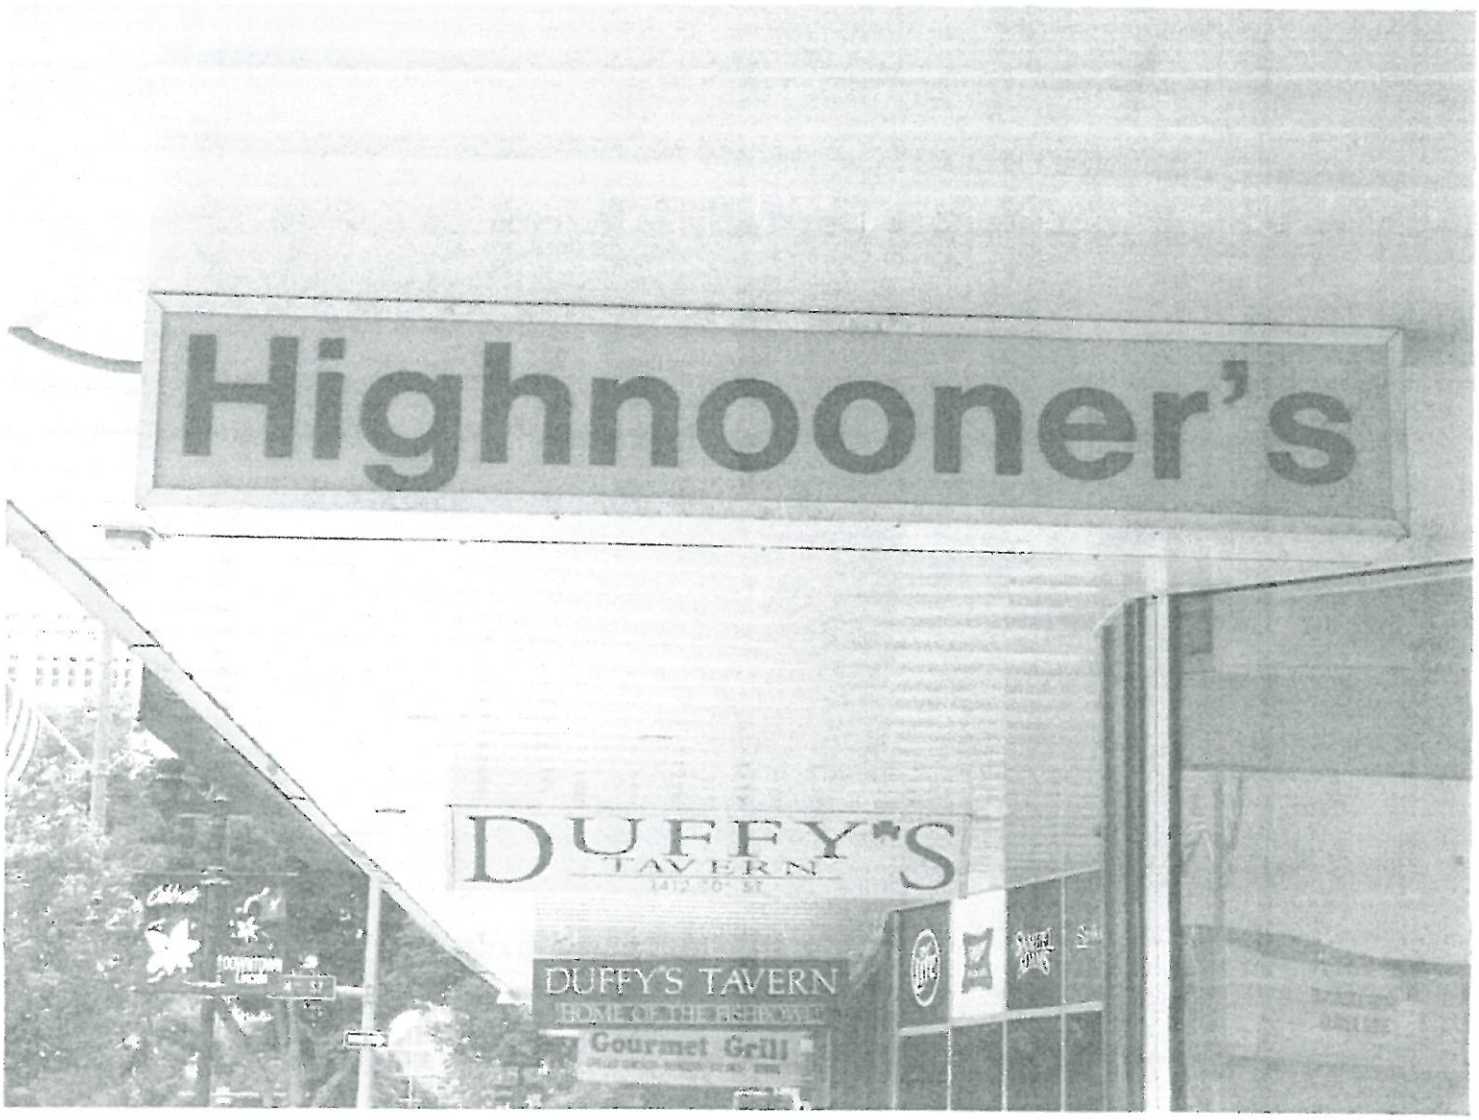
7/7