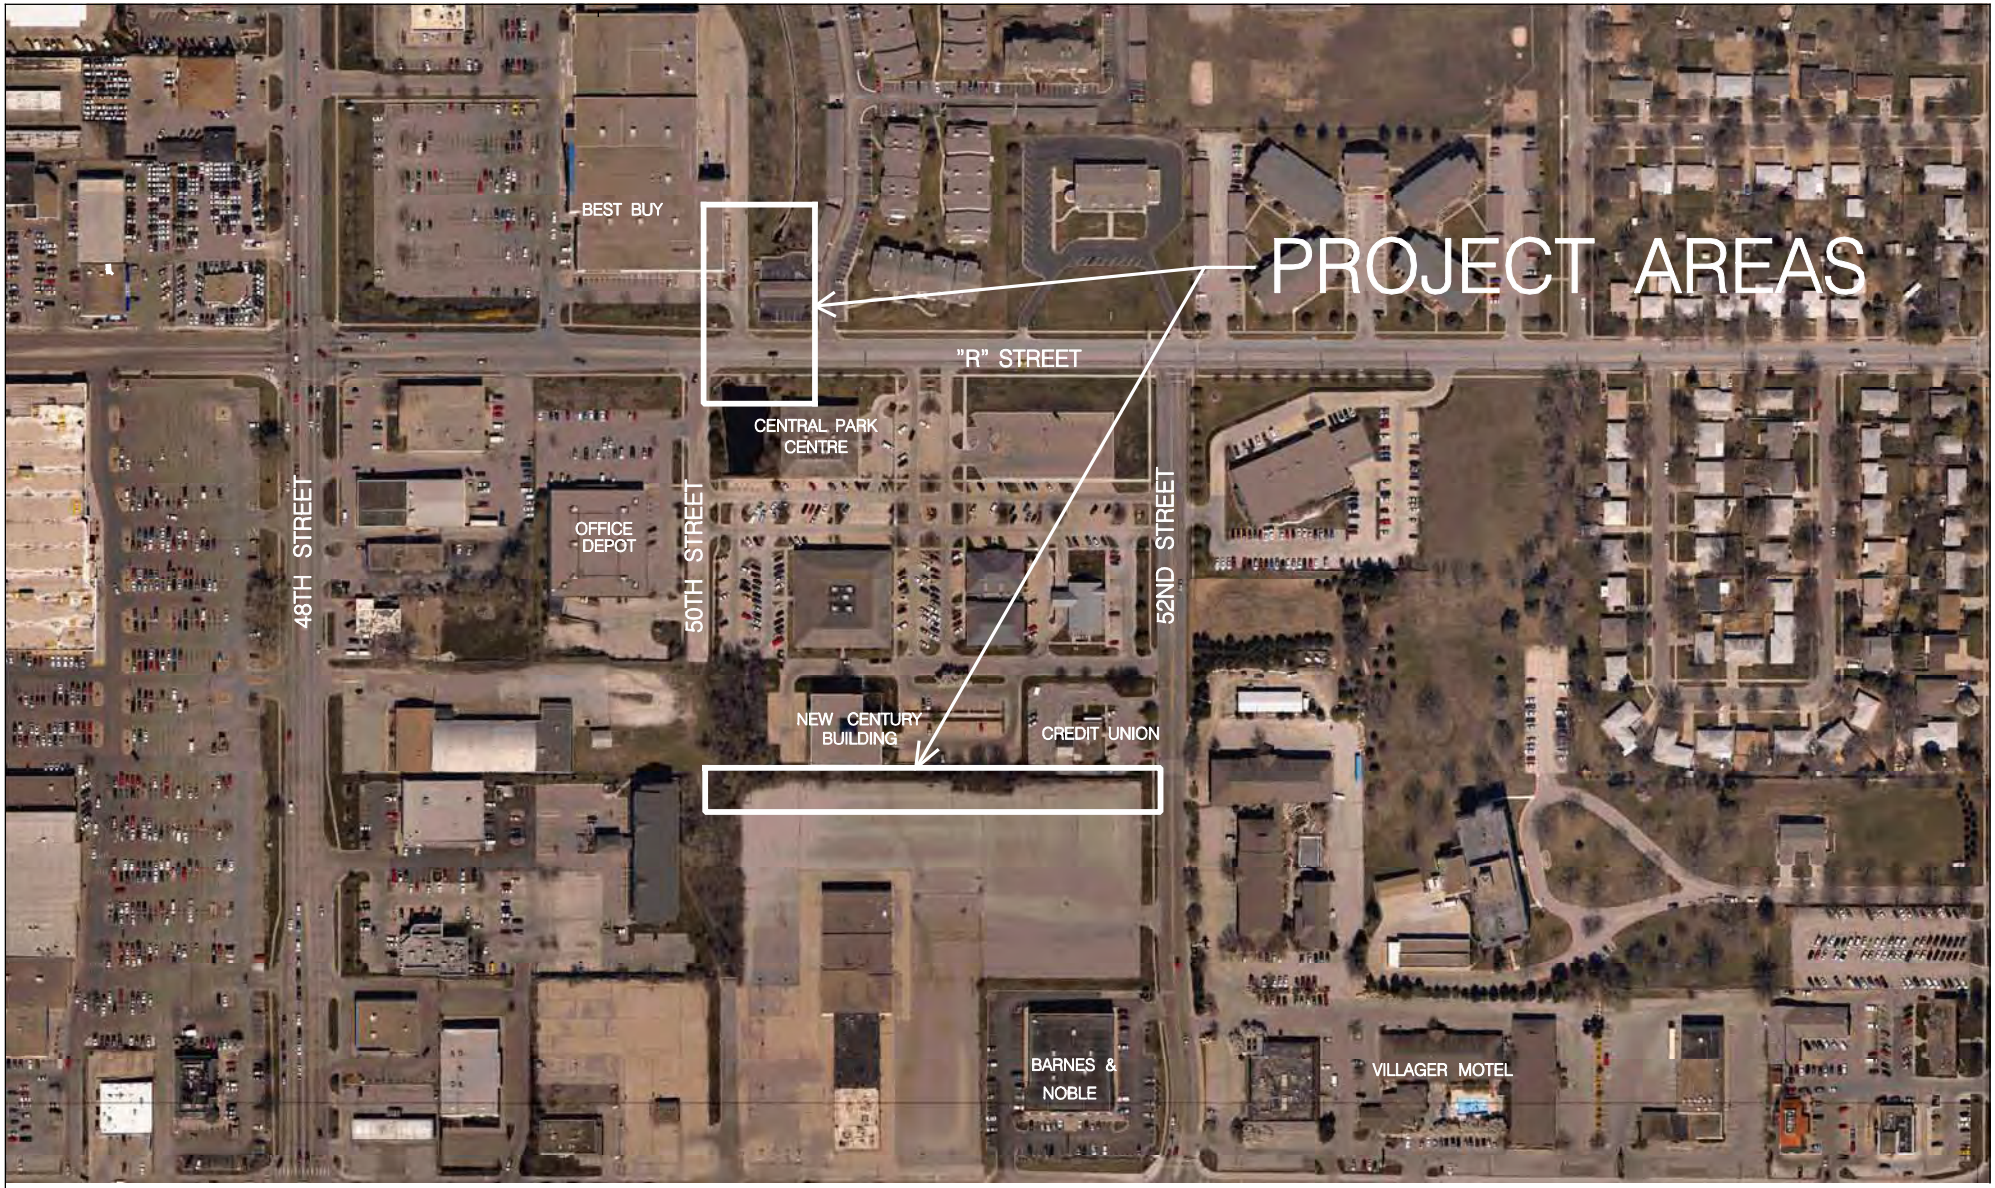

0 150 300

HDR

SITE LOCATION MAP

DATE

APR 20 2006

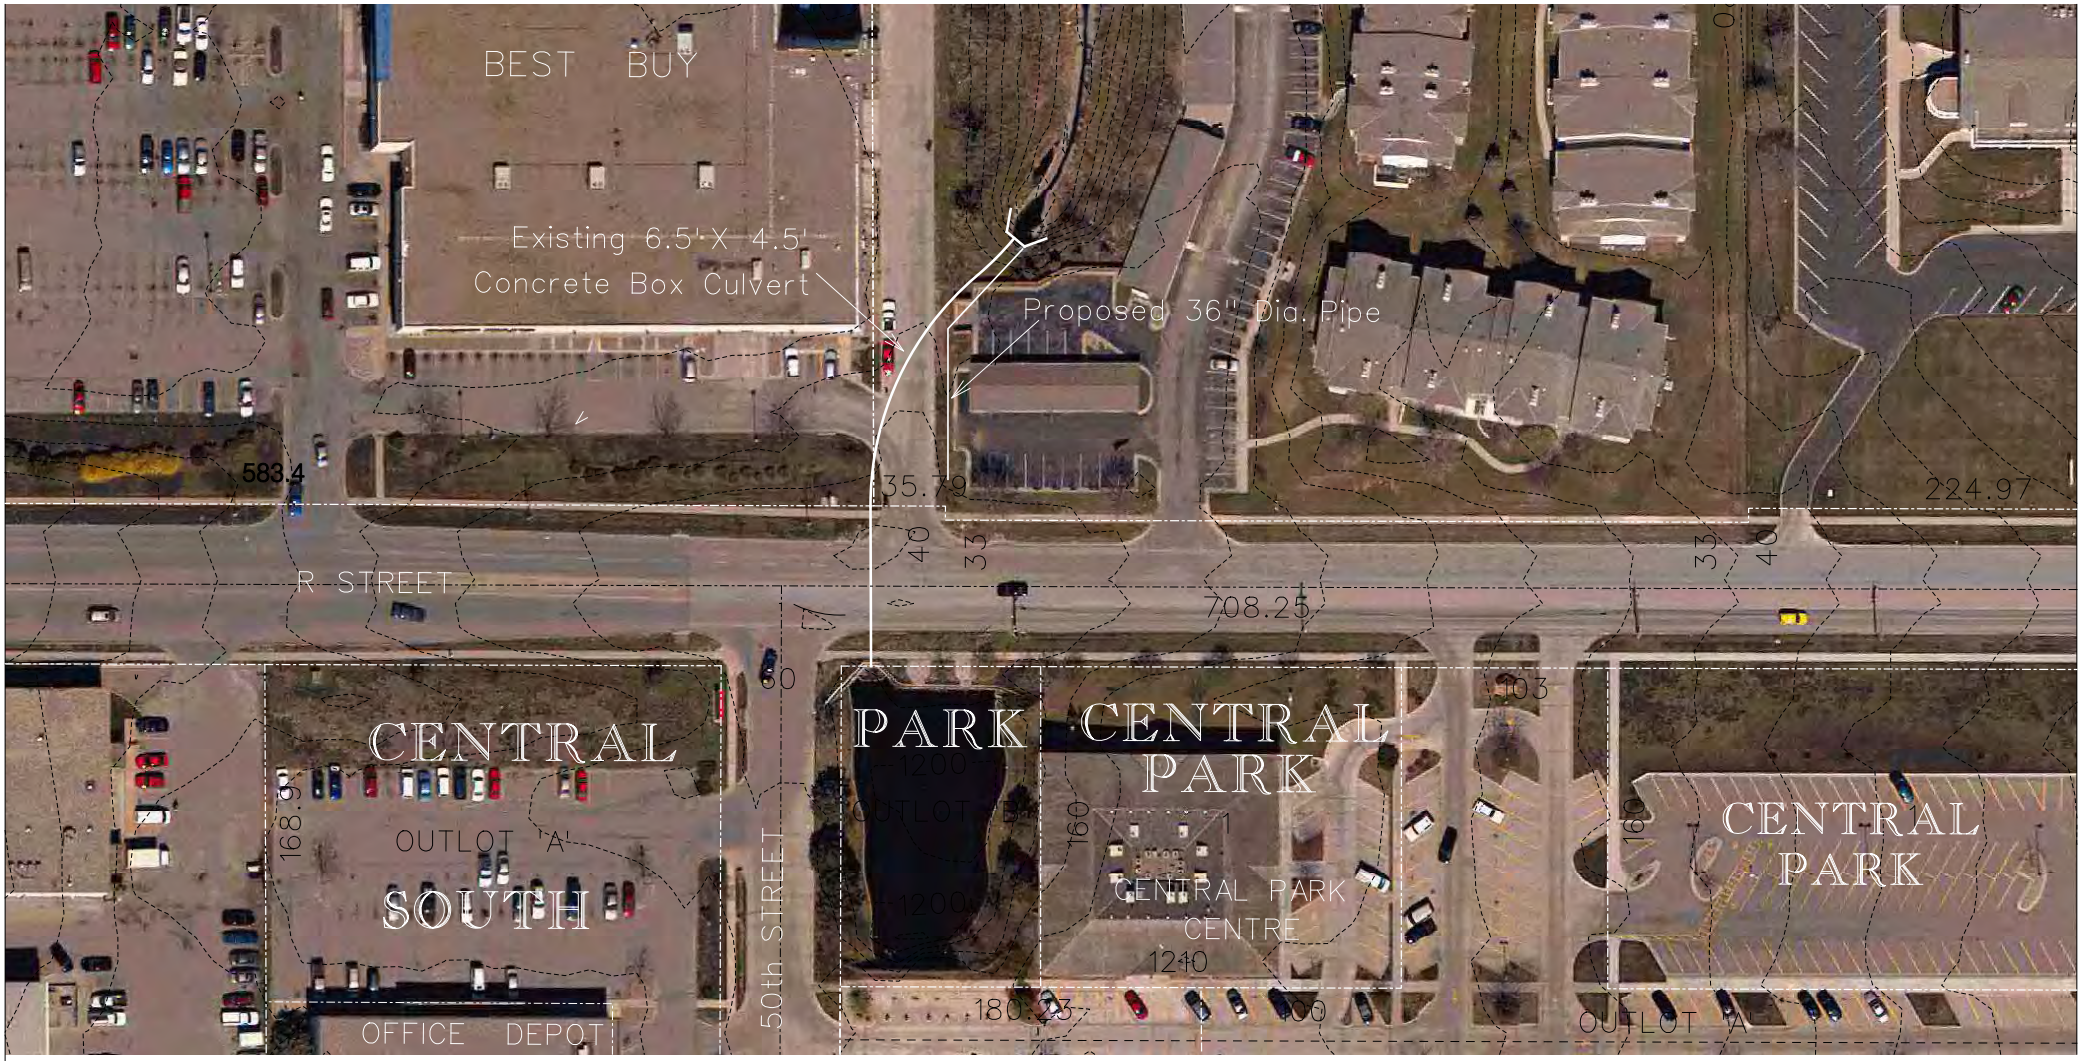

0 50 100

HDR

50th AND R STREET

STORMSEWER IMPROVEMENT PROJECT

DATE

April 20, 2006

FIGURE

0 50 100

HDR

52nd AND "Q STREET"
STORM SEWER IMPROVEMENT PROJECT

CONSTRUCT TURF LINED SWALE OVER EXISTING STORM SEWER PIPE.

DATE

April 20, 2006

FIGURE

0 300 600

HDR

DRAINAGE MAP

DATE
April 20, 2006

FIGURE