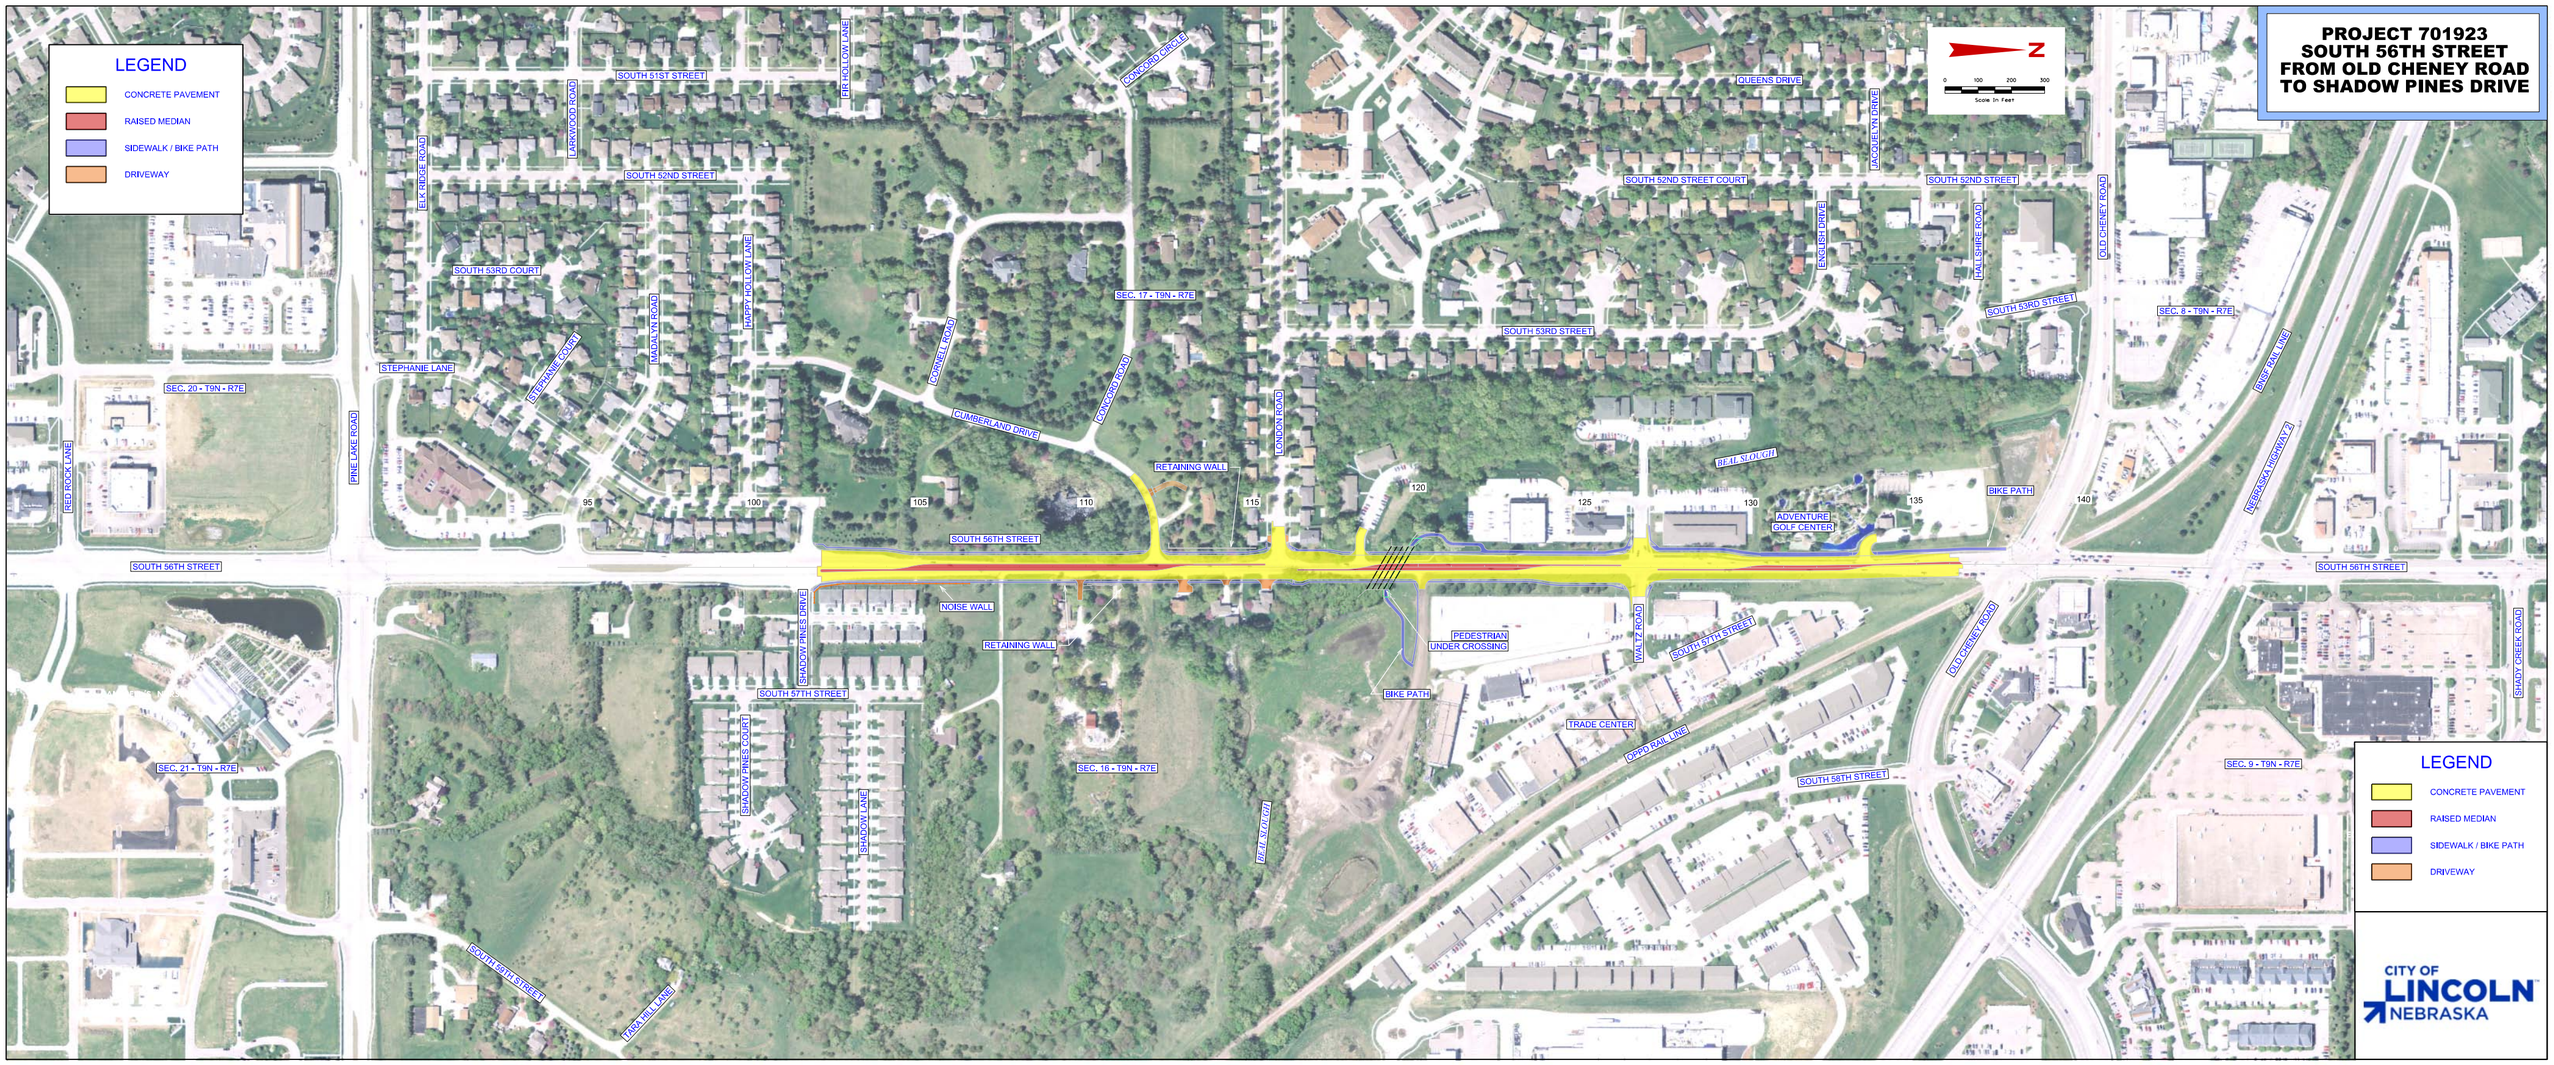
PROJECT 701923
SOUTH 56TH STREET
FROM OLD CHENEY ROAD
TO SHADOW PINES DRIVE
LEGEND
CONCRETE PAVEMENT
RAISED MEDIAN
SIDEWALK / BIKE PATH
DRIVEWAY
N
0 100 200 300
Scale in Feet
SOUTH 51ST STREET
PINE HOLLOW LANE
CONCORD CIRCLE
QUEENS DRIVE
JACQUELYN DRIVE
SOUTH 52ND STREET
LARKWOOD ROAD
ELK RIDGE ROAD
SOUTH 52ND STREET COURT
ENGLISH DRIVE
HALLSHIRE ROAD
OLD CHENEY ROAD
SOUTH 53RD COURT
HAPPY HOLLOW LANE
MADALYN ROAD
STEPHANIE COURT
STEPHANIE LANE
SEC. 17 - T9N - R7E
SOUTH 53RD STREET
SEC. 8 - T9N - R7E
CORNEL ROAD
CONCORD ROAD
CUMBERLAND DRIVE
LONDON ROAD
SEC. 20 - T9N - R7E
PINE LAKE ROAD
RED ROCK LANE
RETAINING WALL
BEAL SLOUGH
ADVENTURE GOLF CENTER
BIKE PATH
NEBRASKA HIGHWAY 2
BNSF RAIL LINE
95
100
105
110
115
120
125
130
135
140
SOUTH 56TH STREET
NOISE WALL
SHADOW PINES S DRIVE
PEDESTRIAN UNDER CROSSING
WALTZ ROAD
SOUTH 57TH STREET
OLD CHENEY ROAD
SHADY CREEK ROAD
TRADE CENTER
UPPD RAIL LINE
SEC. 21 - T9N - R7E
SEC. 16 - T9N - R7E
SEC. 9 - T9N - R7E
SHADOW PINES COURT
SHADOW LANE
SOUTH 58TH STREET
TARA HILL LANE
LEGEND
CONCRETE PAVEMENT
RAISED MEDIAN
SIDEWALK / BIKE PATH
DRIVEWAY
CITY OF
LINCOLN
NEBRASKA