APPENDIX A

Preliminary Plan and Profile Drawings

UPPER SOUTHEAST SALT CREEK TRUNK SEWER
– INDEX SHEET –

SITE LOCATION MAP
(1"=1000')

VICINITY MAP
(1"=4000')

CAUTION !
BEFORE YOU DIG CALL
1–800–331–5666
FOR MARKING UNDERGROUND
UTILITY LINES
DIGGERS HOTLINE OF NEBRASKA

CITY OF LINCOLN, NEBRASKA
LINCOLN WASTEWATER SYSTEM

SANITARY SEWER PROJECT XXXXX
UPPER SOUTHEAST SALT CREEK TRUNK SEWER
LINCOLN, NEBRASKA

EA ENGINEERING, SCIENCE, AND TECHNOLOGY

PROJECT MGR.	DESIGNED BY	DRAWN BY	CHECKED BY	DATE	SCALE	PROJECT NO.	FILE NAME	DRAWING NO.	FIGURE
LNG	-	EG	LNG	AUGUST 2004	AS SHOWN	04630.80	-	-	1

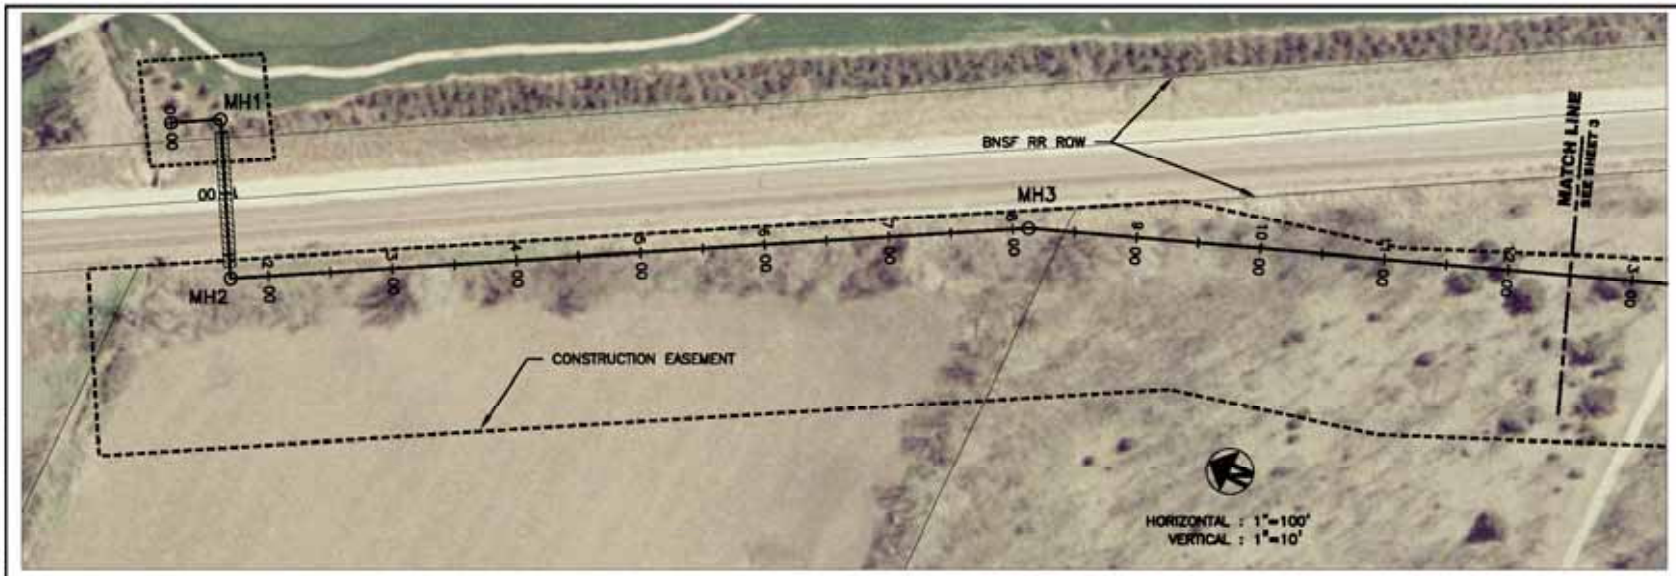

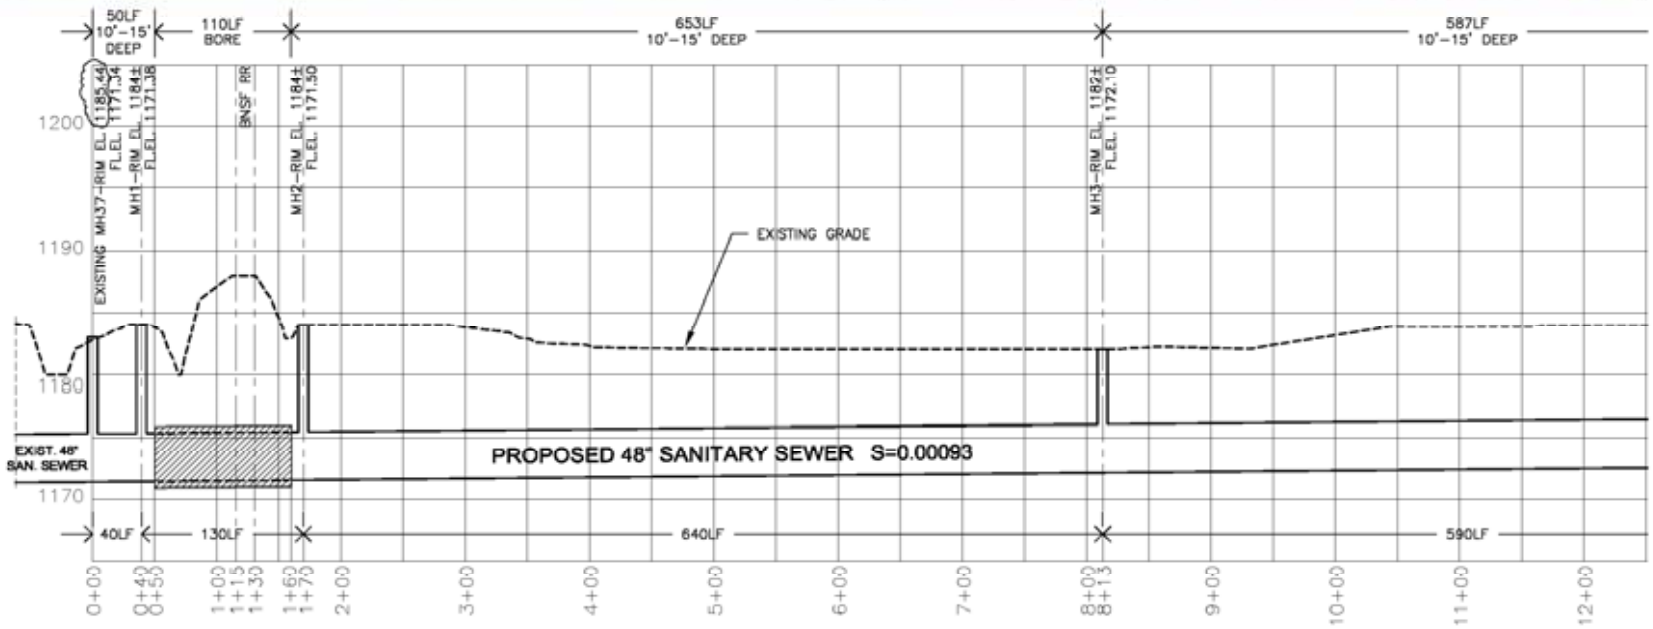

CITY OF LINCOLN, NEBRASKA
LINCOLN WASTEWATER SYSTEM

SANITARY SEWER PROJECT XXXXX
UPPER SOUTHEAST SALT CREEK TRUNK SEWER
LINCOLN, NEBRASKA

EA ENGINEERING, SCIENCE, AND TECHNOLOGY

PROJECT MGR.	DESIGNED BY	DRAWN BY	CHECKED BY	DATE	SCALE	PROJECT NO.	FILE NAME	DRAWING NO.	FIGURE
LNG	-	EG	LNG	AUGUST 2004	AS SHOWN	04630.80	-	-	2

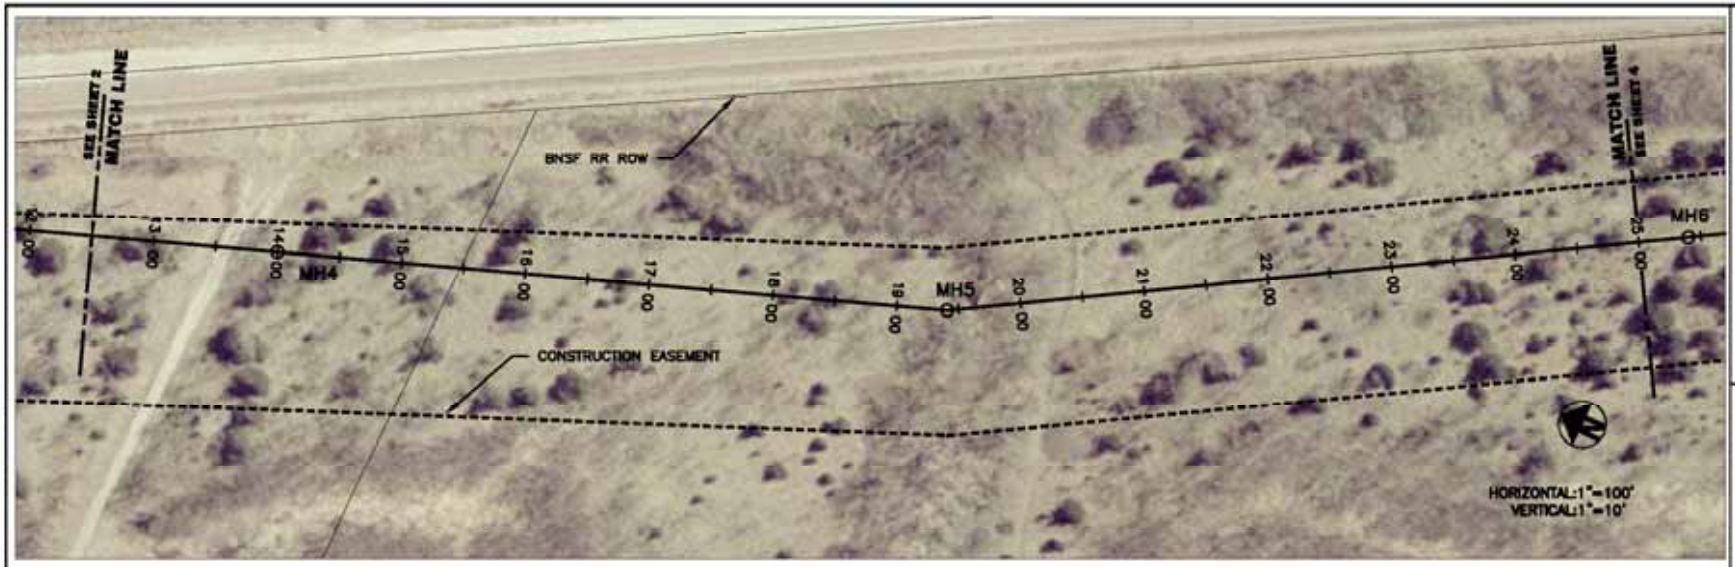

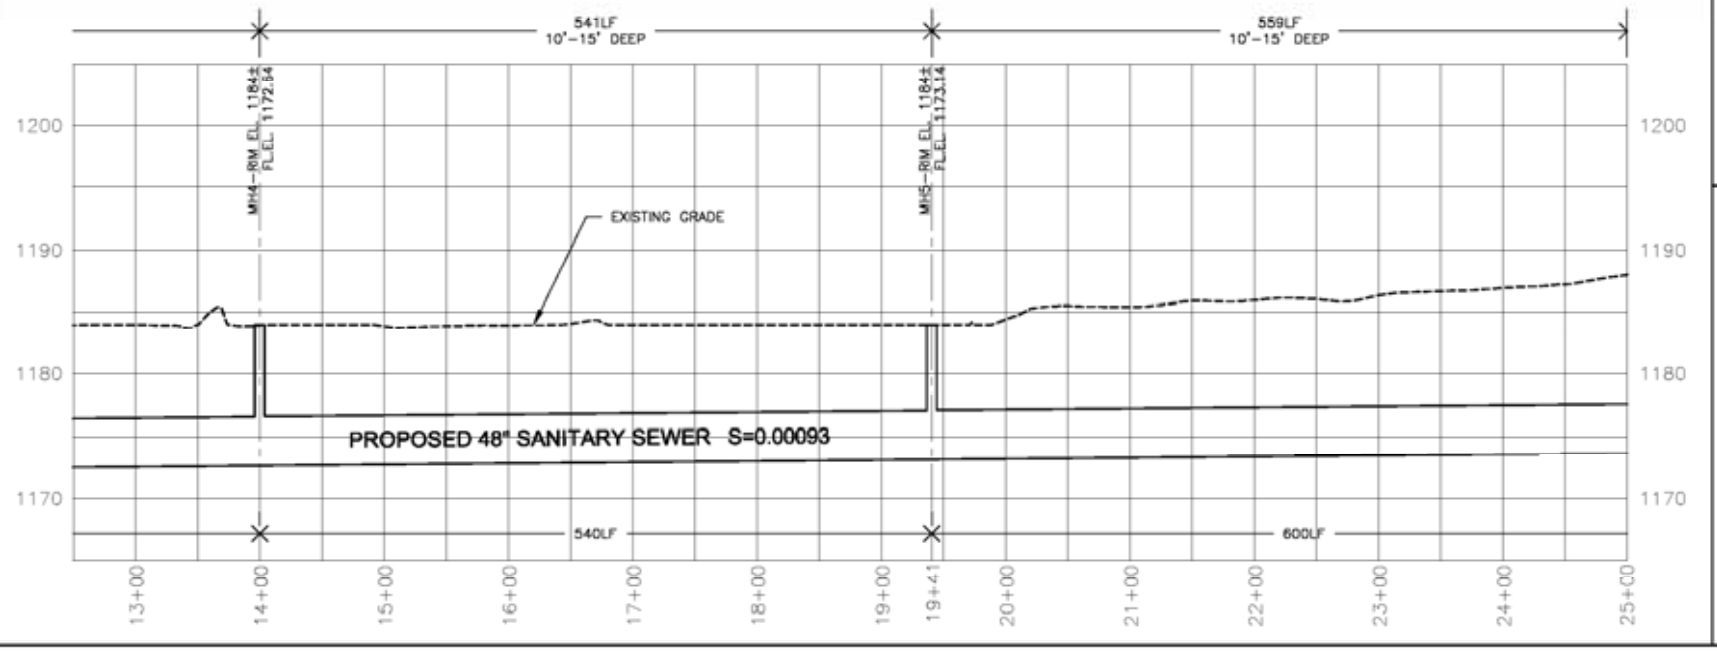

CITY OF LINCOLN, NEBRASKA
LINCOLN WASTEWATER SYSTEM

SANITARY SEWER PROJECT XXXXX
UPPER SOUTHEAST SALT CREEK TRUNK SEWER
LINCOLN, NEBRASKA

EA ENGINEERING, SCIENCE, AND TECHNOLOGY

PROJECT MGR.	DESIGNED BY	DRAWN BY	CHECKED BY	DATE	SCALE	PROJECT NO.	FILE NAME	DRAWING NO.	FIGURE
LWG	-	EG	LWG	AUGUST 2004	AS SHOWN	04630.80	-	-	3

DRAWING NAME: F:\State & Local\Municipal\City of Lincoln\PROJECTS\13540056\Figures_Jun04\Trunk_sewer\Dwg\Plan-Profile_11x17.dwg
DATE:08/31/2004 TIME:16:16 DRAWN BY: eggelic

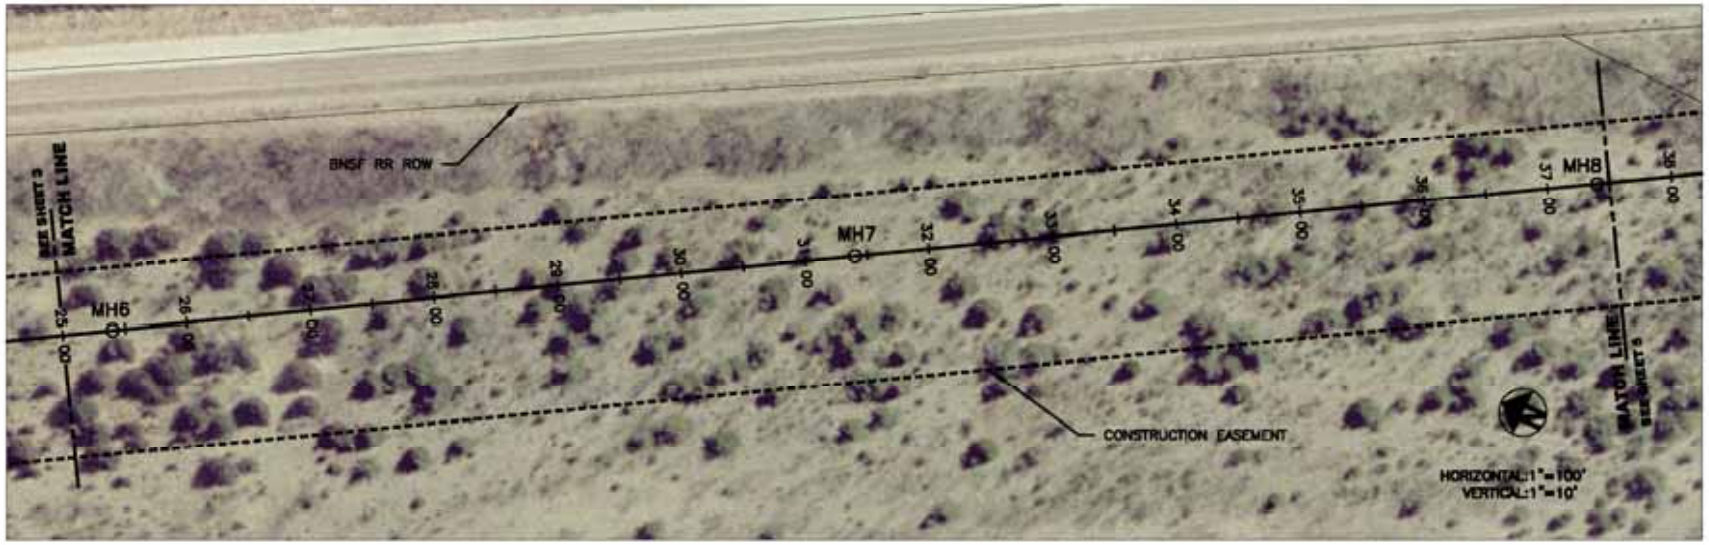

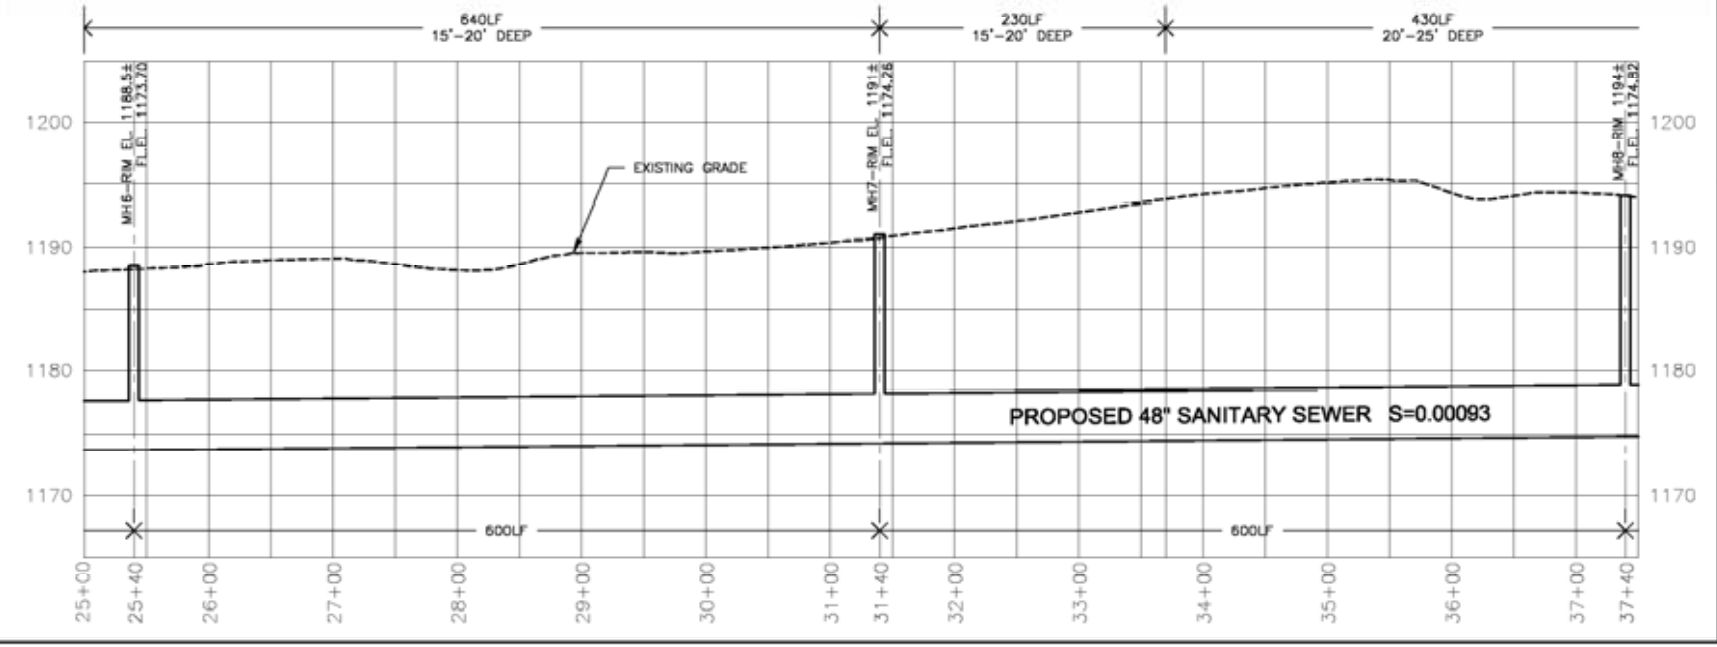

CITY OF LINCOLN, NEBRASKA
LINCOLN WASTEWATER SYSTEM

SANITARY SEWER PROJECT XXXXX
UPPER SOUTHEAST SALT CREEK TRUNK SEWER
LINCOLN, NEBRASKA

EA ENGINEERING, SCIENCE, AND TECHNOLOGY

PROJECT MGR.	DESIGNED BY	DRAWN BY	CHECKED BY	DATE	SCALE	PROJECT NO.	FILE NAME	DRAWING NO.	FIGURE
LNG	-	EG	LNG	AUGUST 2004	AS SHOWN	04630.80	-	-	4

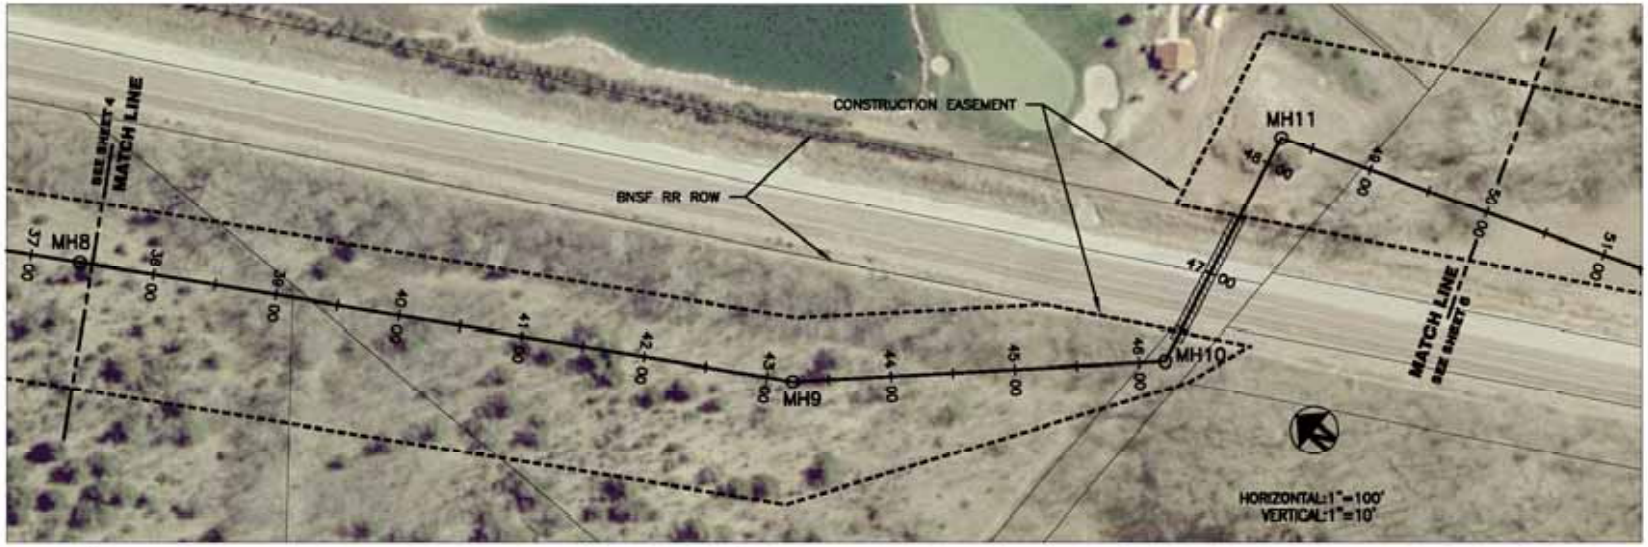

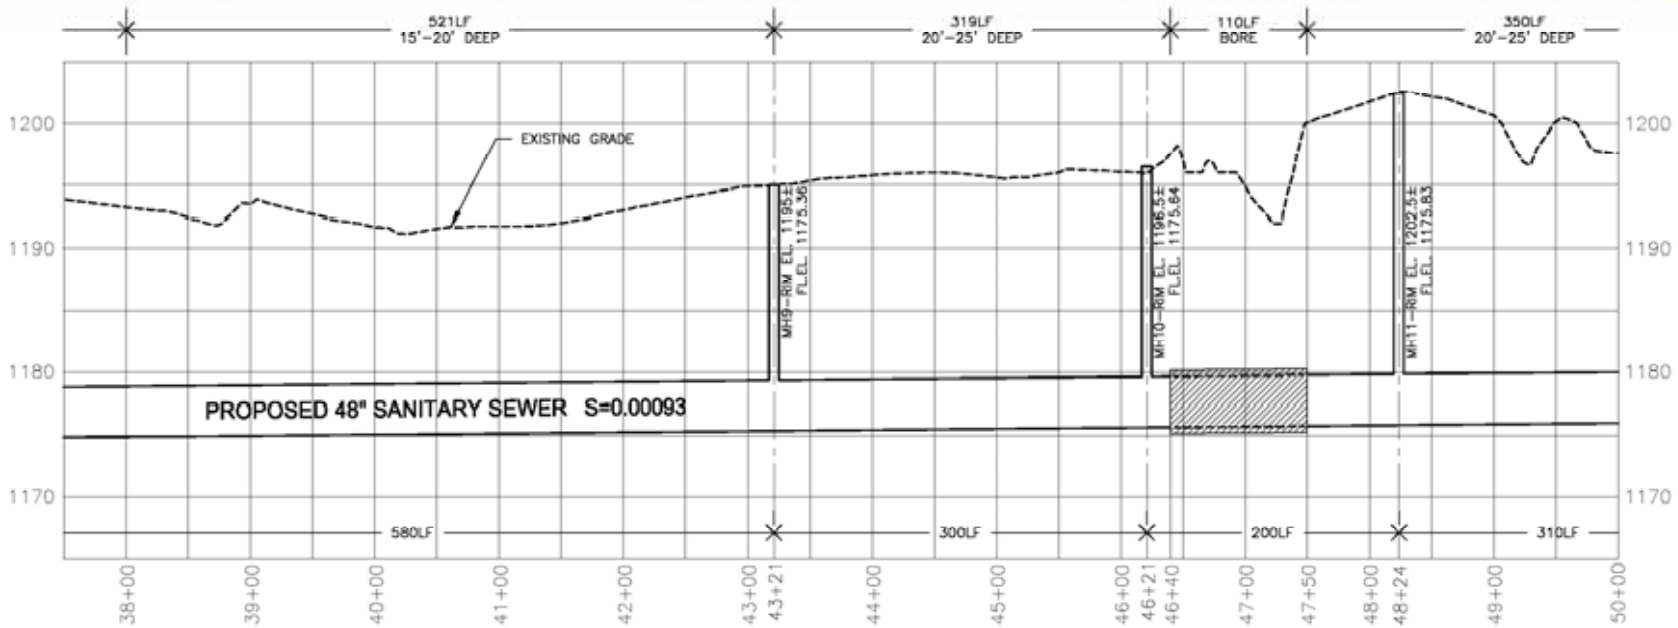

CITY OF LINCOLN, NEBRASKA
LINCOLN WASTEWATER SYSTEM

SANITARY SEWER PROJECT XXXXX
UPPER SOUTHEAST SALT CREEK TRUNK SEWER
LINCOLN, NEBRASKA

EA ENGINEERING, SCIENCE, AND TECHNOLOGY

PROJECT MGR.	DESIGNED BY	DRAWN BY	CHECKED BY	DATE	SCALE	PROJECT NO.	FILE NAME	DRAWING NO.	FIGURE
LNG	-	EG	LNG	AUGUST 2004	AS SHOWN	04630.80	-	-	5

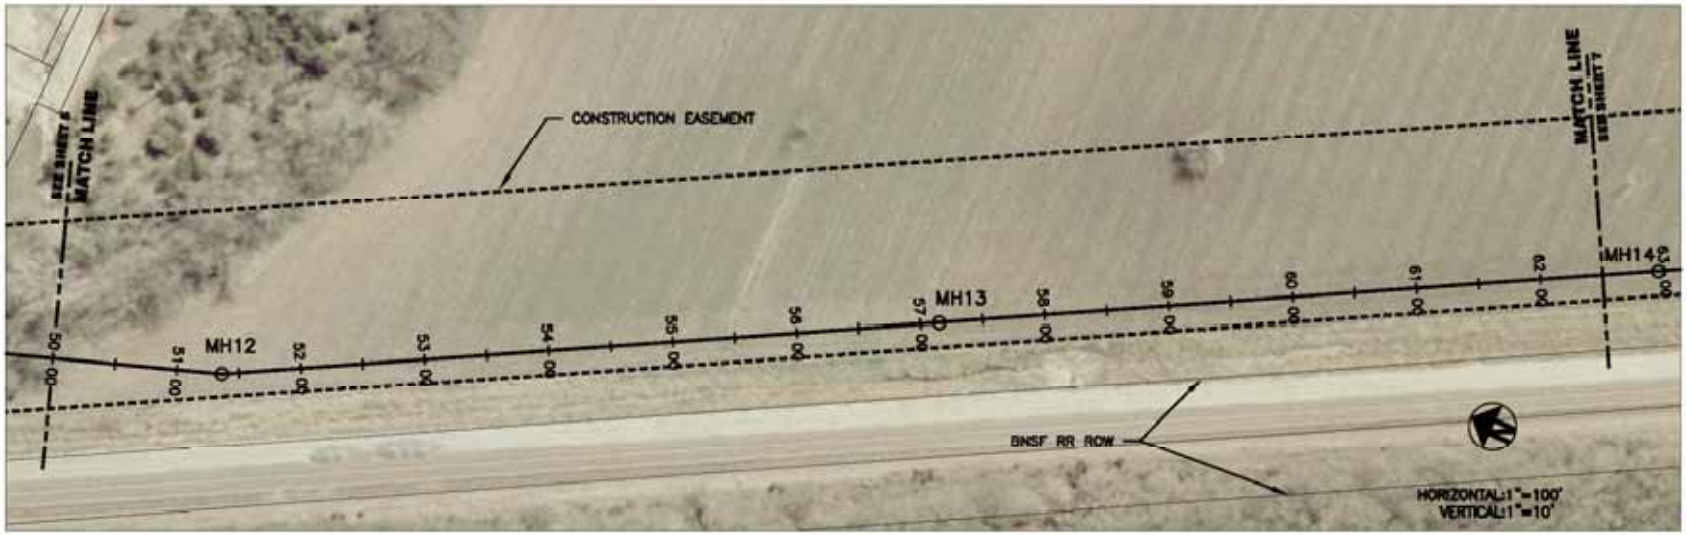

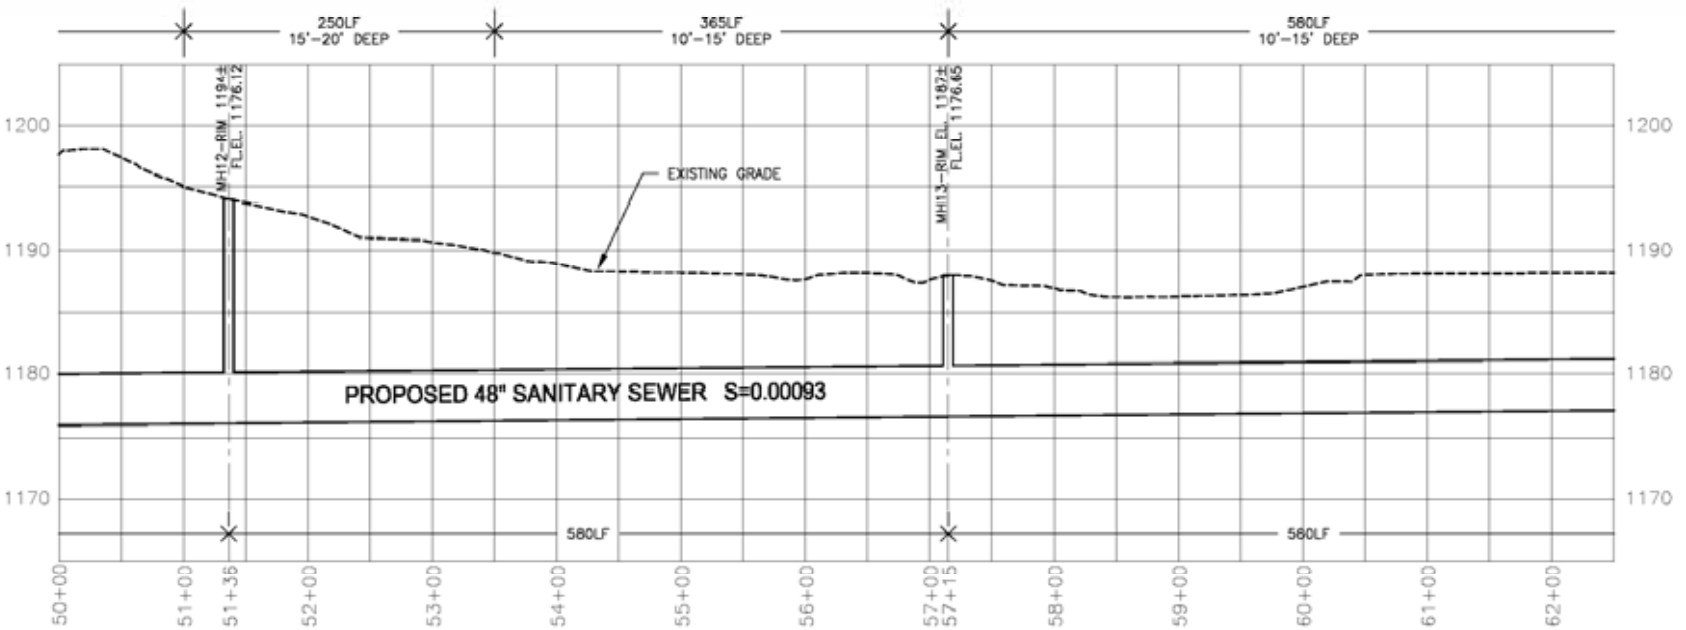

CITY OF LINCOLN, NEBRASKA
LINCOLN WASTEWATER SYSTEM

SANITARY SEWER PROJECT XXXXX
UPPER SOUTHEAST SALT CREEK TRUNK SEWER
LINCOLN, NEBRASKA

EA ENGINEERING, SCIENCE, AND TECHNOLOGY

PROJECT MGR.	DESIGNED BY	DRAWN BY	CHECKED BY	DATE	SCALE	PROJECT NO.	FILE NAME	DRAWING NO.	FIGURE
LNG	-	EG	LNG	AUGUST 2004	AS SHOWN	04630.80	-	-	6

DRAWING NAME: F:\State & Local\Municipal\City of Lincoln\PROJECTS\13540051\Figures_Jun04\Trunk_sewer\dwg\Plan-Profile_11x17.dwg
DATE:08/31/2004 TIME:16:16 DRAWN BY: eggelic

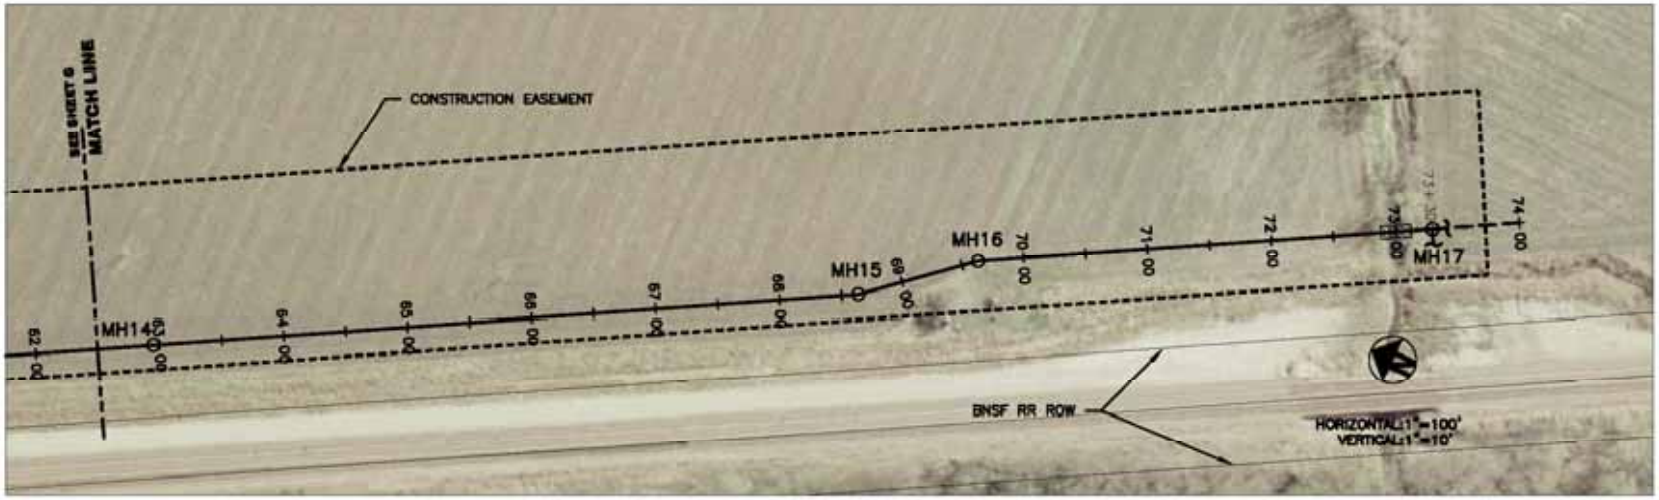

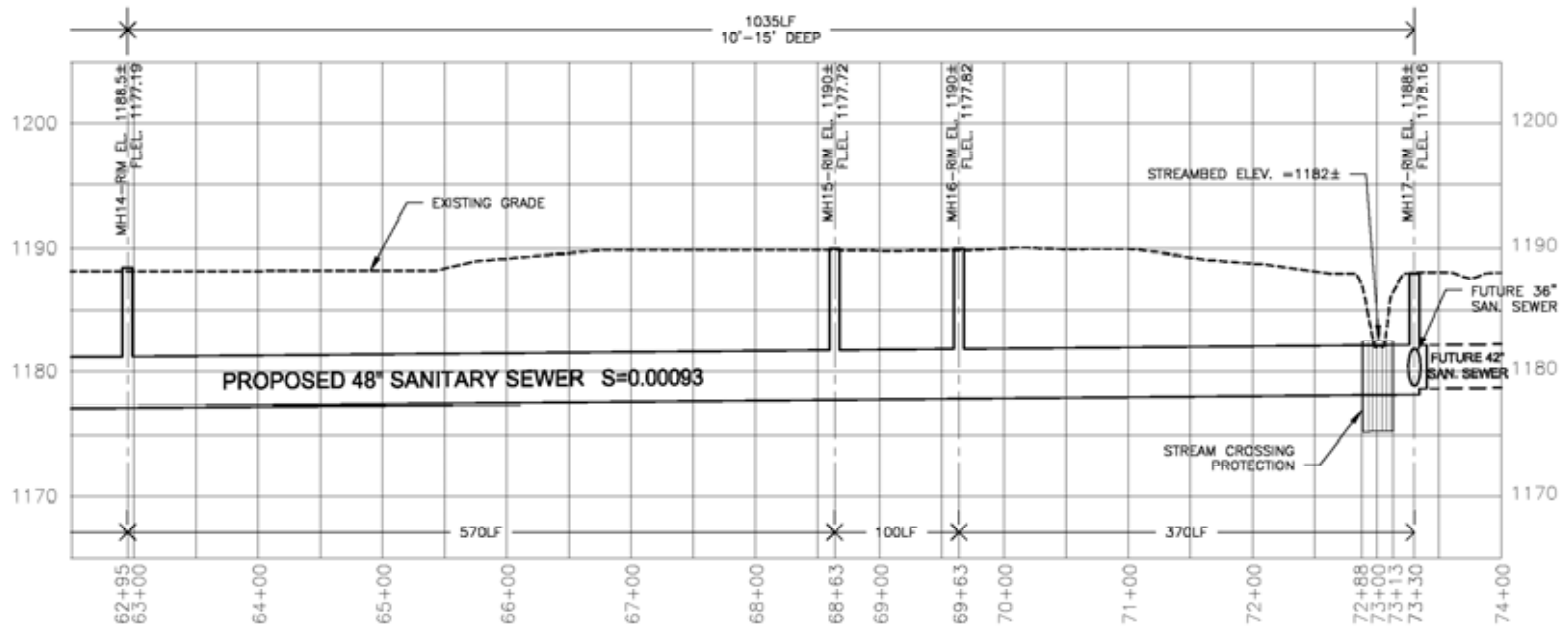

CITY OF LINCOLN, NEBRASKA
LINCOLN WASTEWATER SYSTEM

SANITARY SEWER PROJECT XXXXX
UPPER SOUTHEAST SALT CREEK TRUNK SEWER
LINCOLN, NEBRASKA

EA ENGINEERING, SCIENCE, AND TECHNOLOGY

PROJECT MGR.	DESIGNED BY	DRAWN BY	CHECKED BY	DATE	SCALE	PROJECT NO.	FILE NAME	DRAWING NO.	FIGURE
LNG	-	EG	LNG	AUGUST 2004	AS SHOWN	04630.80	-	-	7

DRAWING NAME: F:\State & Local\Municipal\City of Lincoln\PROJECTS\1354008\Figures_Jun04\Trunk_sewer\dwg\Plan-Profile_11x17.dwg
DATE:08/31/2004 TIME:16:16 DRAWN BY: eggelic