IRVINGDALE-STRANSKY-RUDGE PARKS MASTER PLAN

LINCOLN, NEBRASKA

N

1" = 80'
0' 40' 80' 160'
SCALE IN FEET

MARCH 11, 2022

Lincoln Parks & Recreation

the olsson studio

RUDGE PARK PLAYGROUND

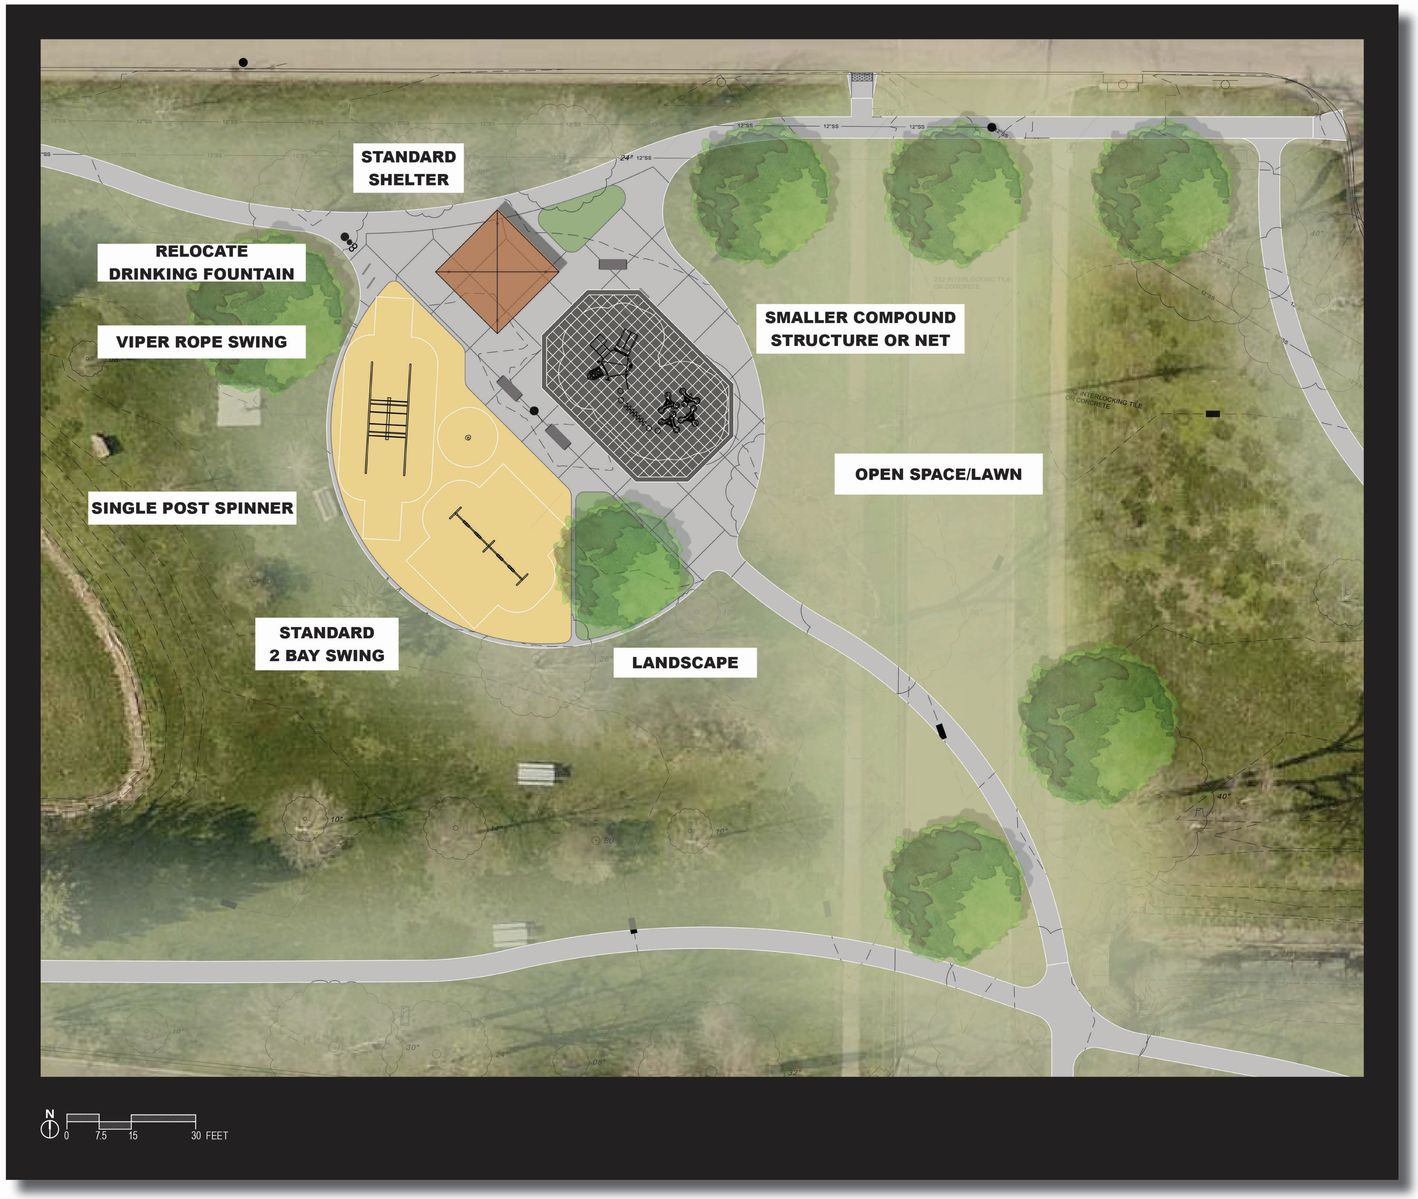

VIPER ROPE SWING

SMALLER COMPOUND STRUCTURE OR CLIMBING NET

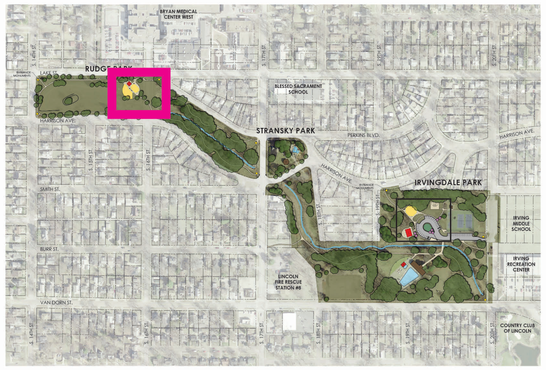

IRVINGDALE-STRANSKY-RUDGE PARKS MASTER PLAN

LINCOLN, NEBRASKA

MARCH 11, 2022

Lincoln Parks & Recreation

the olsson studio

IRVINGDALE PARK PLAYGROUND

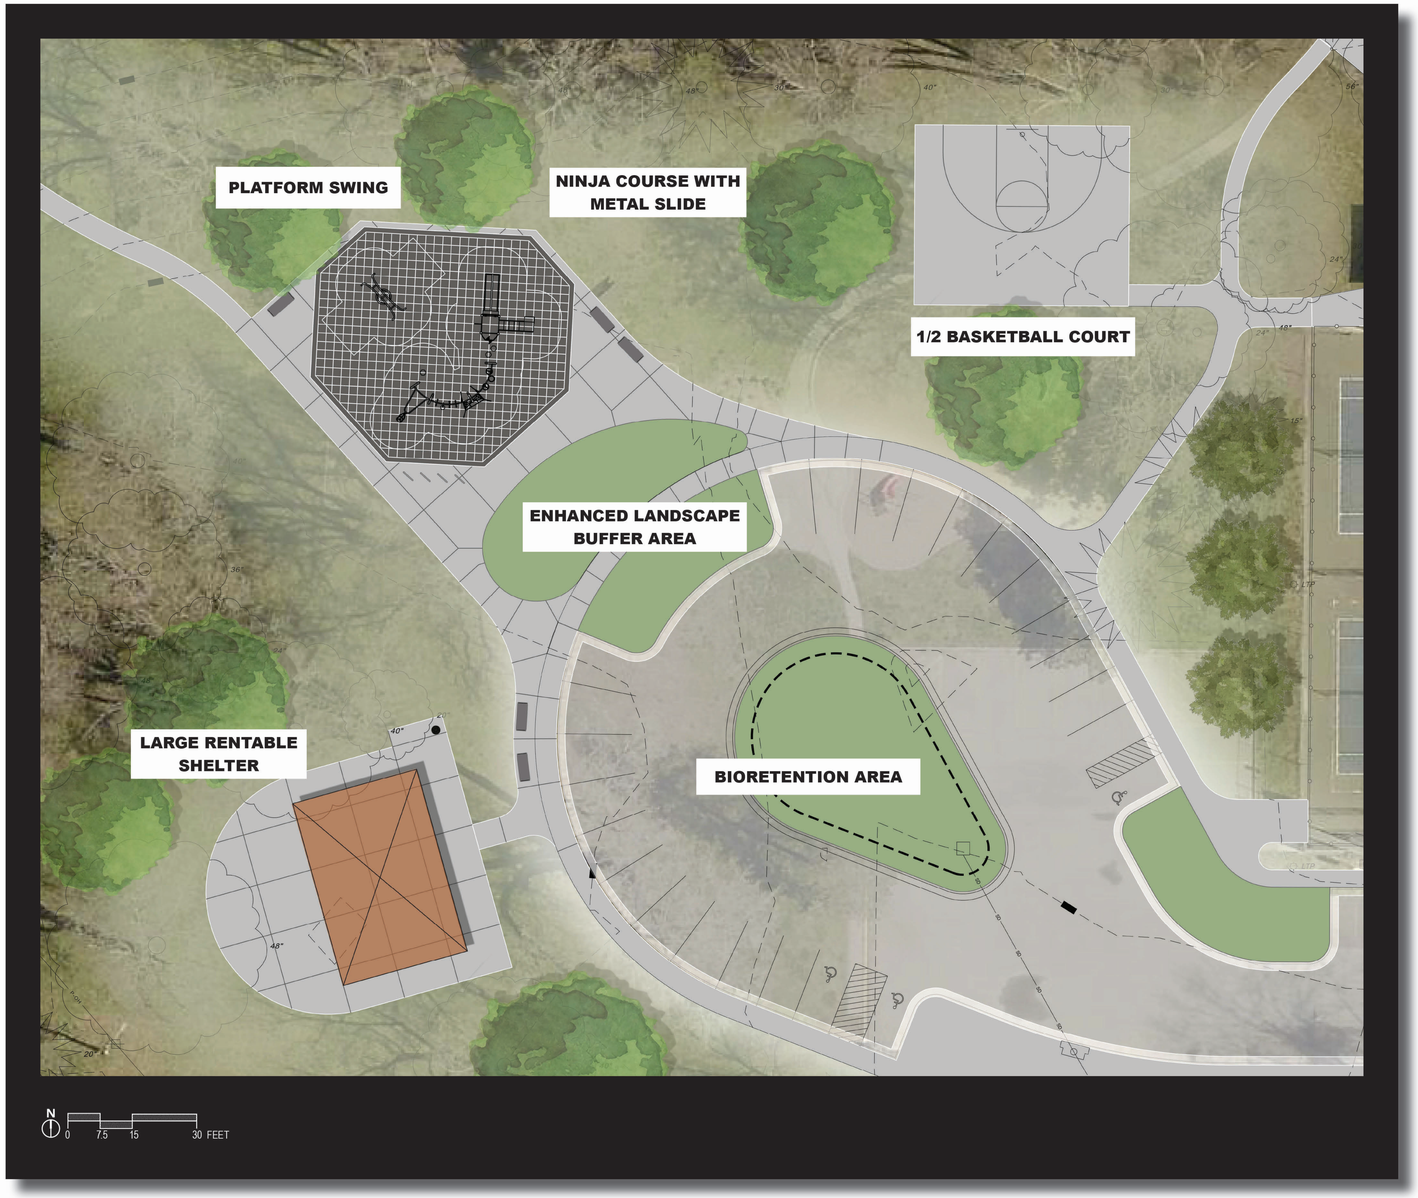

NINJA COURSE WITH METAL SLIDE

NINJA COURSE WITH METAL SLIDE

NINJA COURSE WITH METAL SLIDE

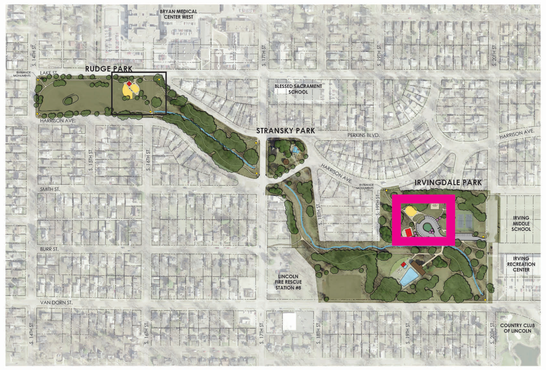

IRVINGDALE-STRANSKY-RUDGE PARKS MASTER PLAN

LINCOLN, NEBRASKA

MARCH 11, 2022

Lincoln Parks & Recreation

the olsson studio