DATE: 2/5/2009
DGN: F:\PROJECTS\08-0645_TRNS\DP\Transportation\Aerials\SunValley & O St_DP.dgn

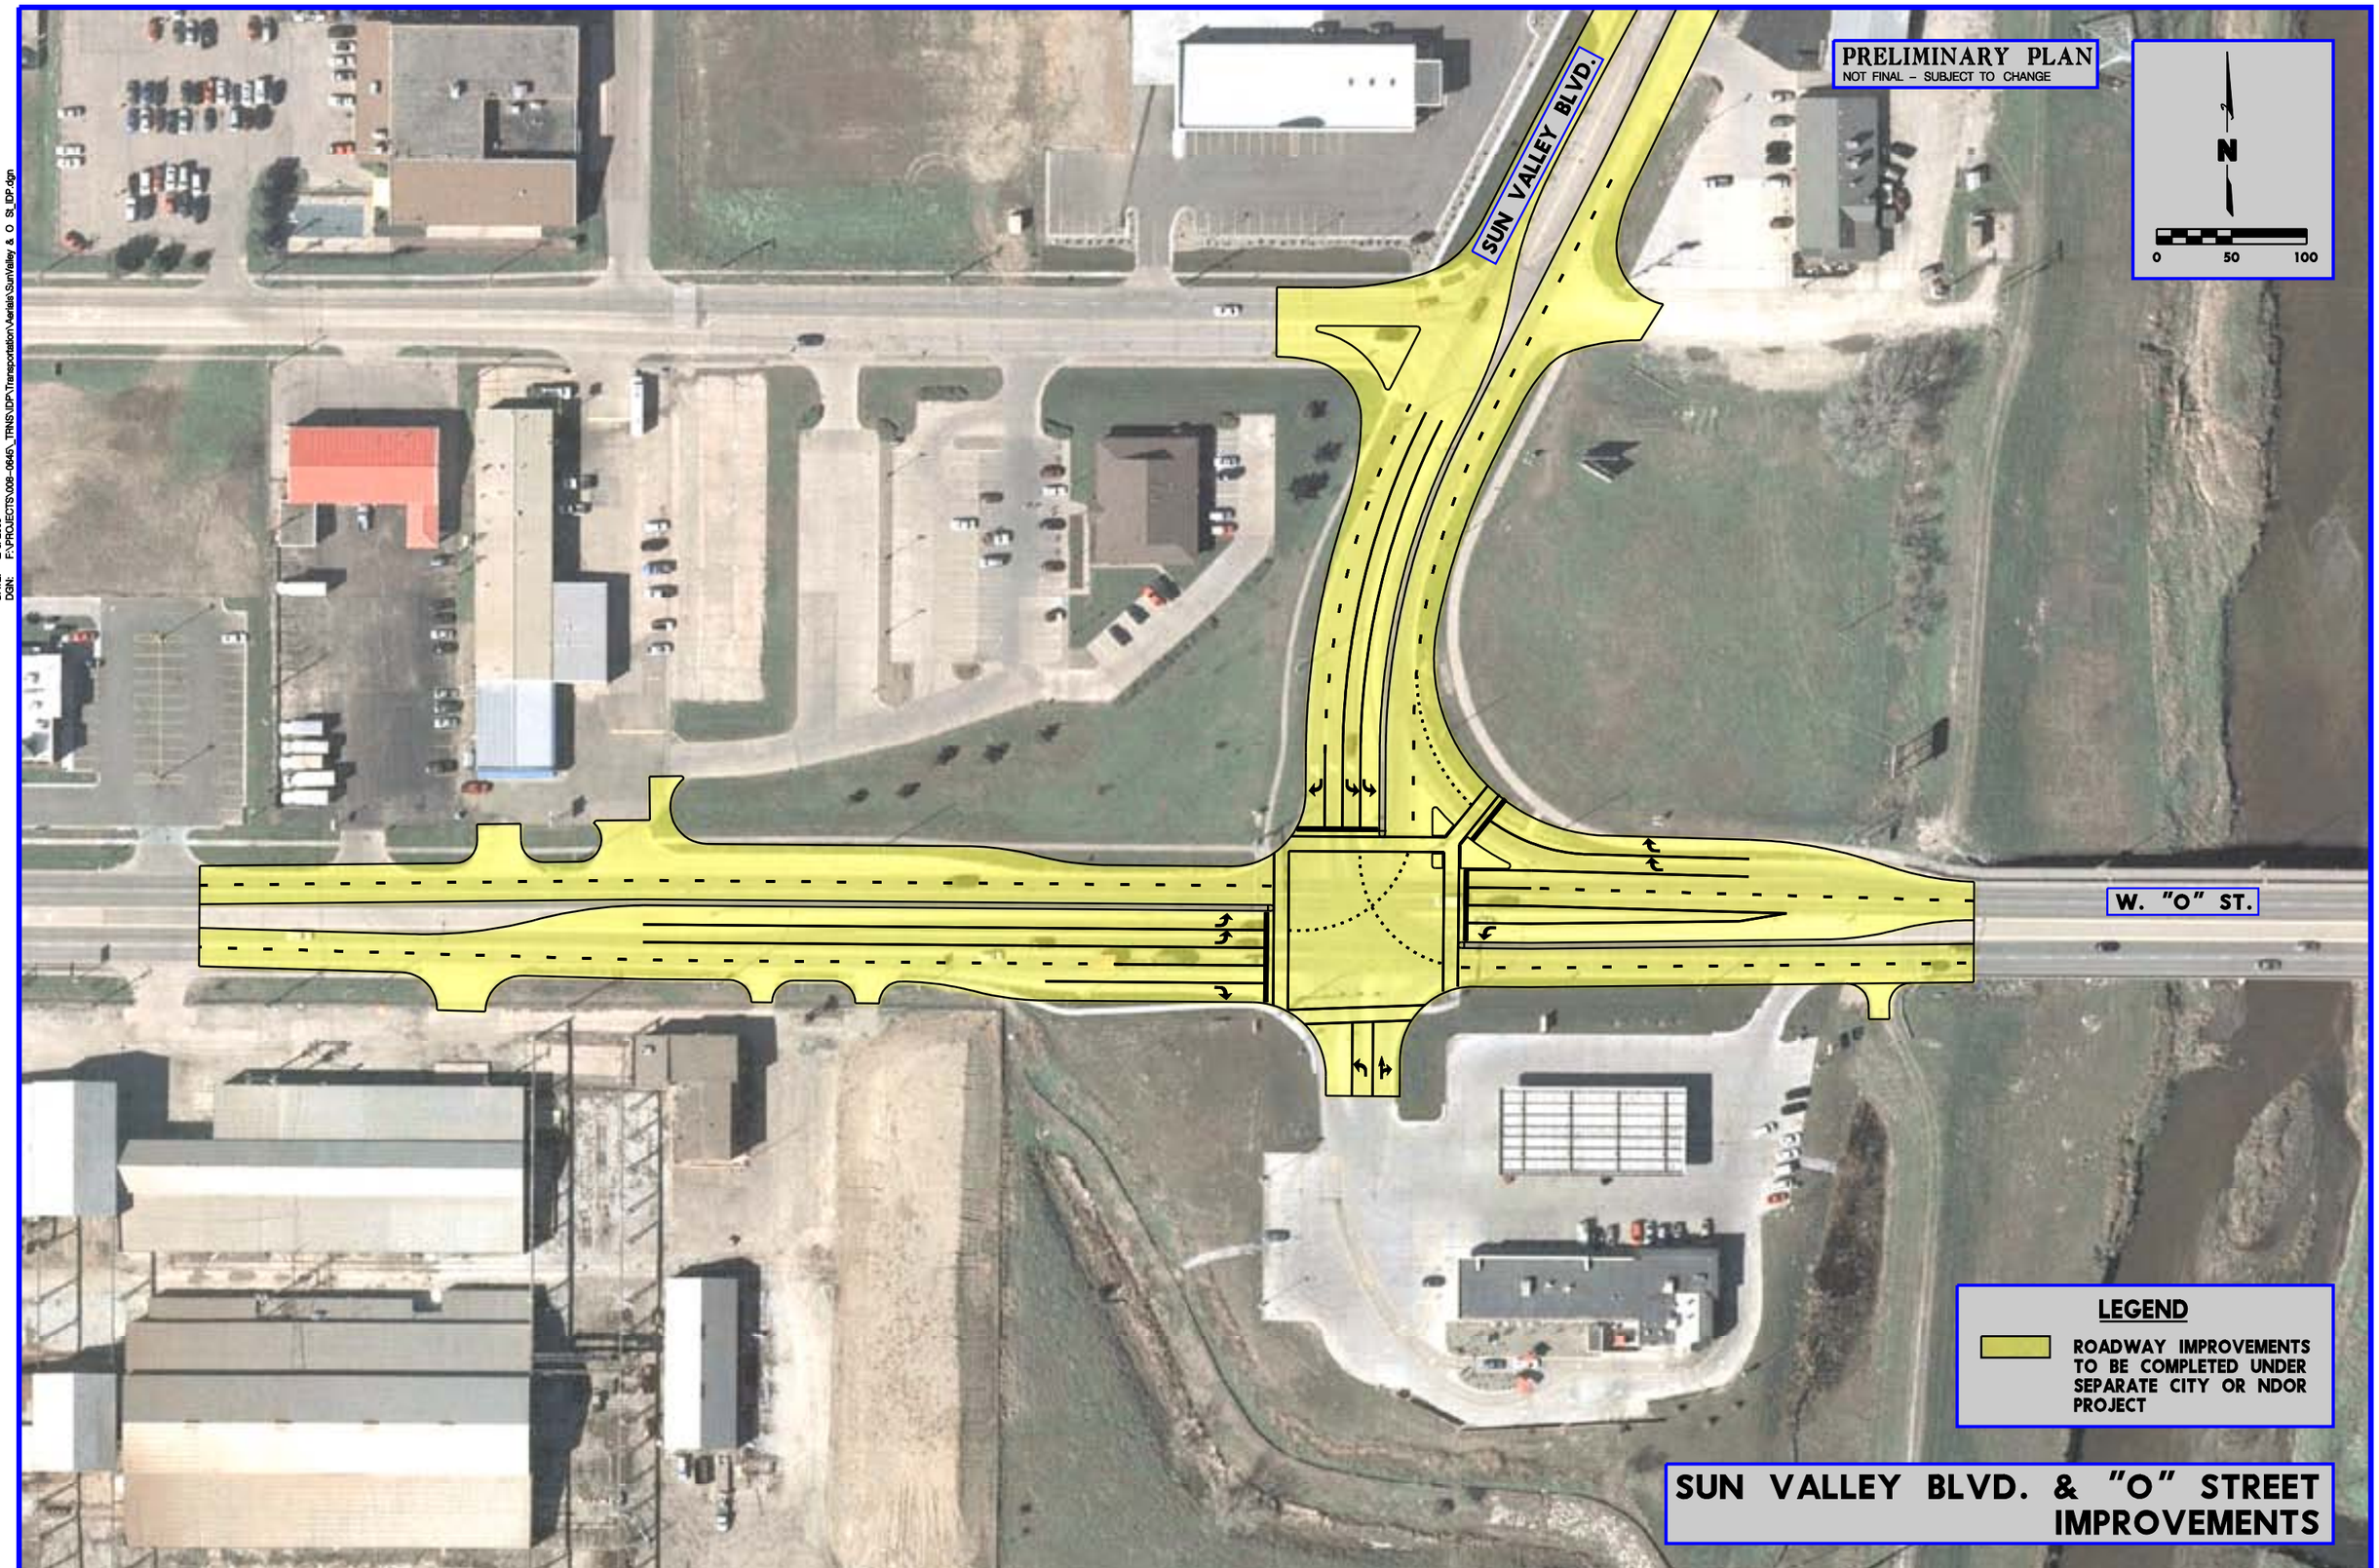

DATE: 2/5/2009
DGN: F:\PROJECTS\008-0645_TRNS\IDP\Transportation\Aerials\Line Dr & SunValley_IDP.dgn

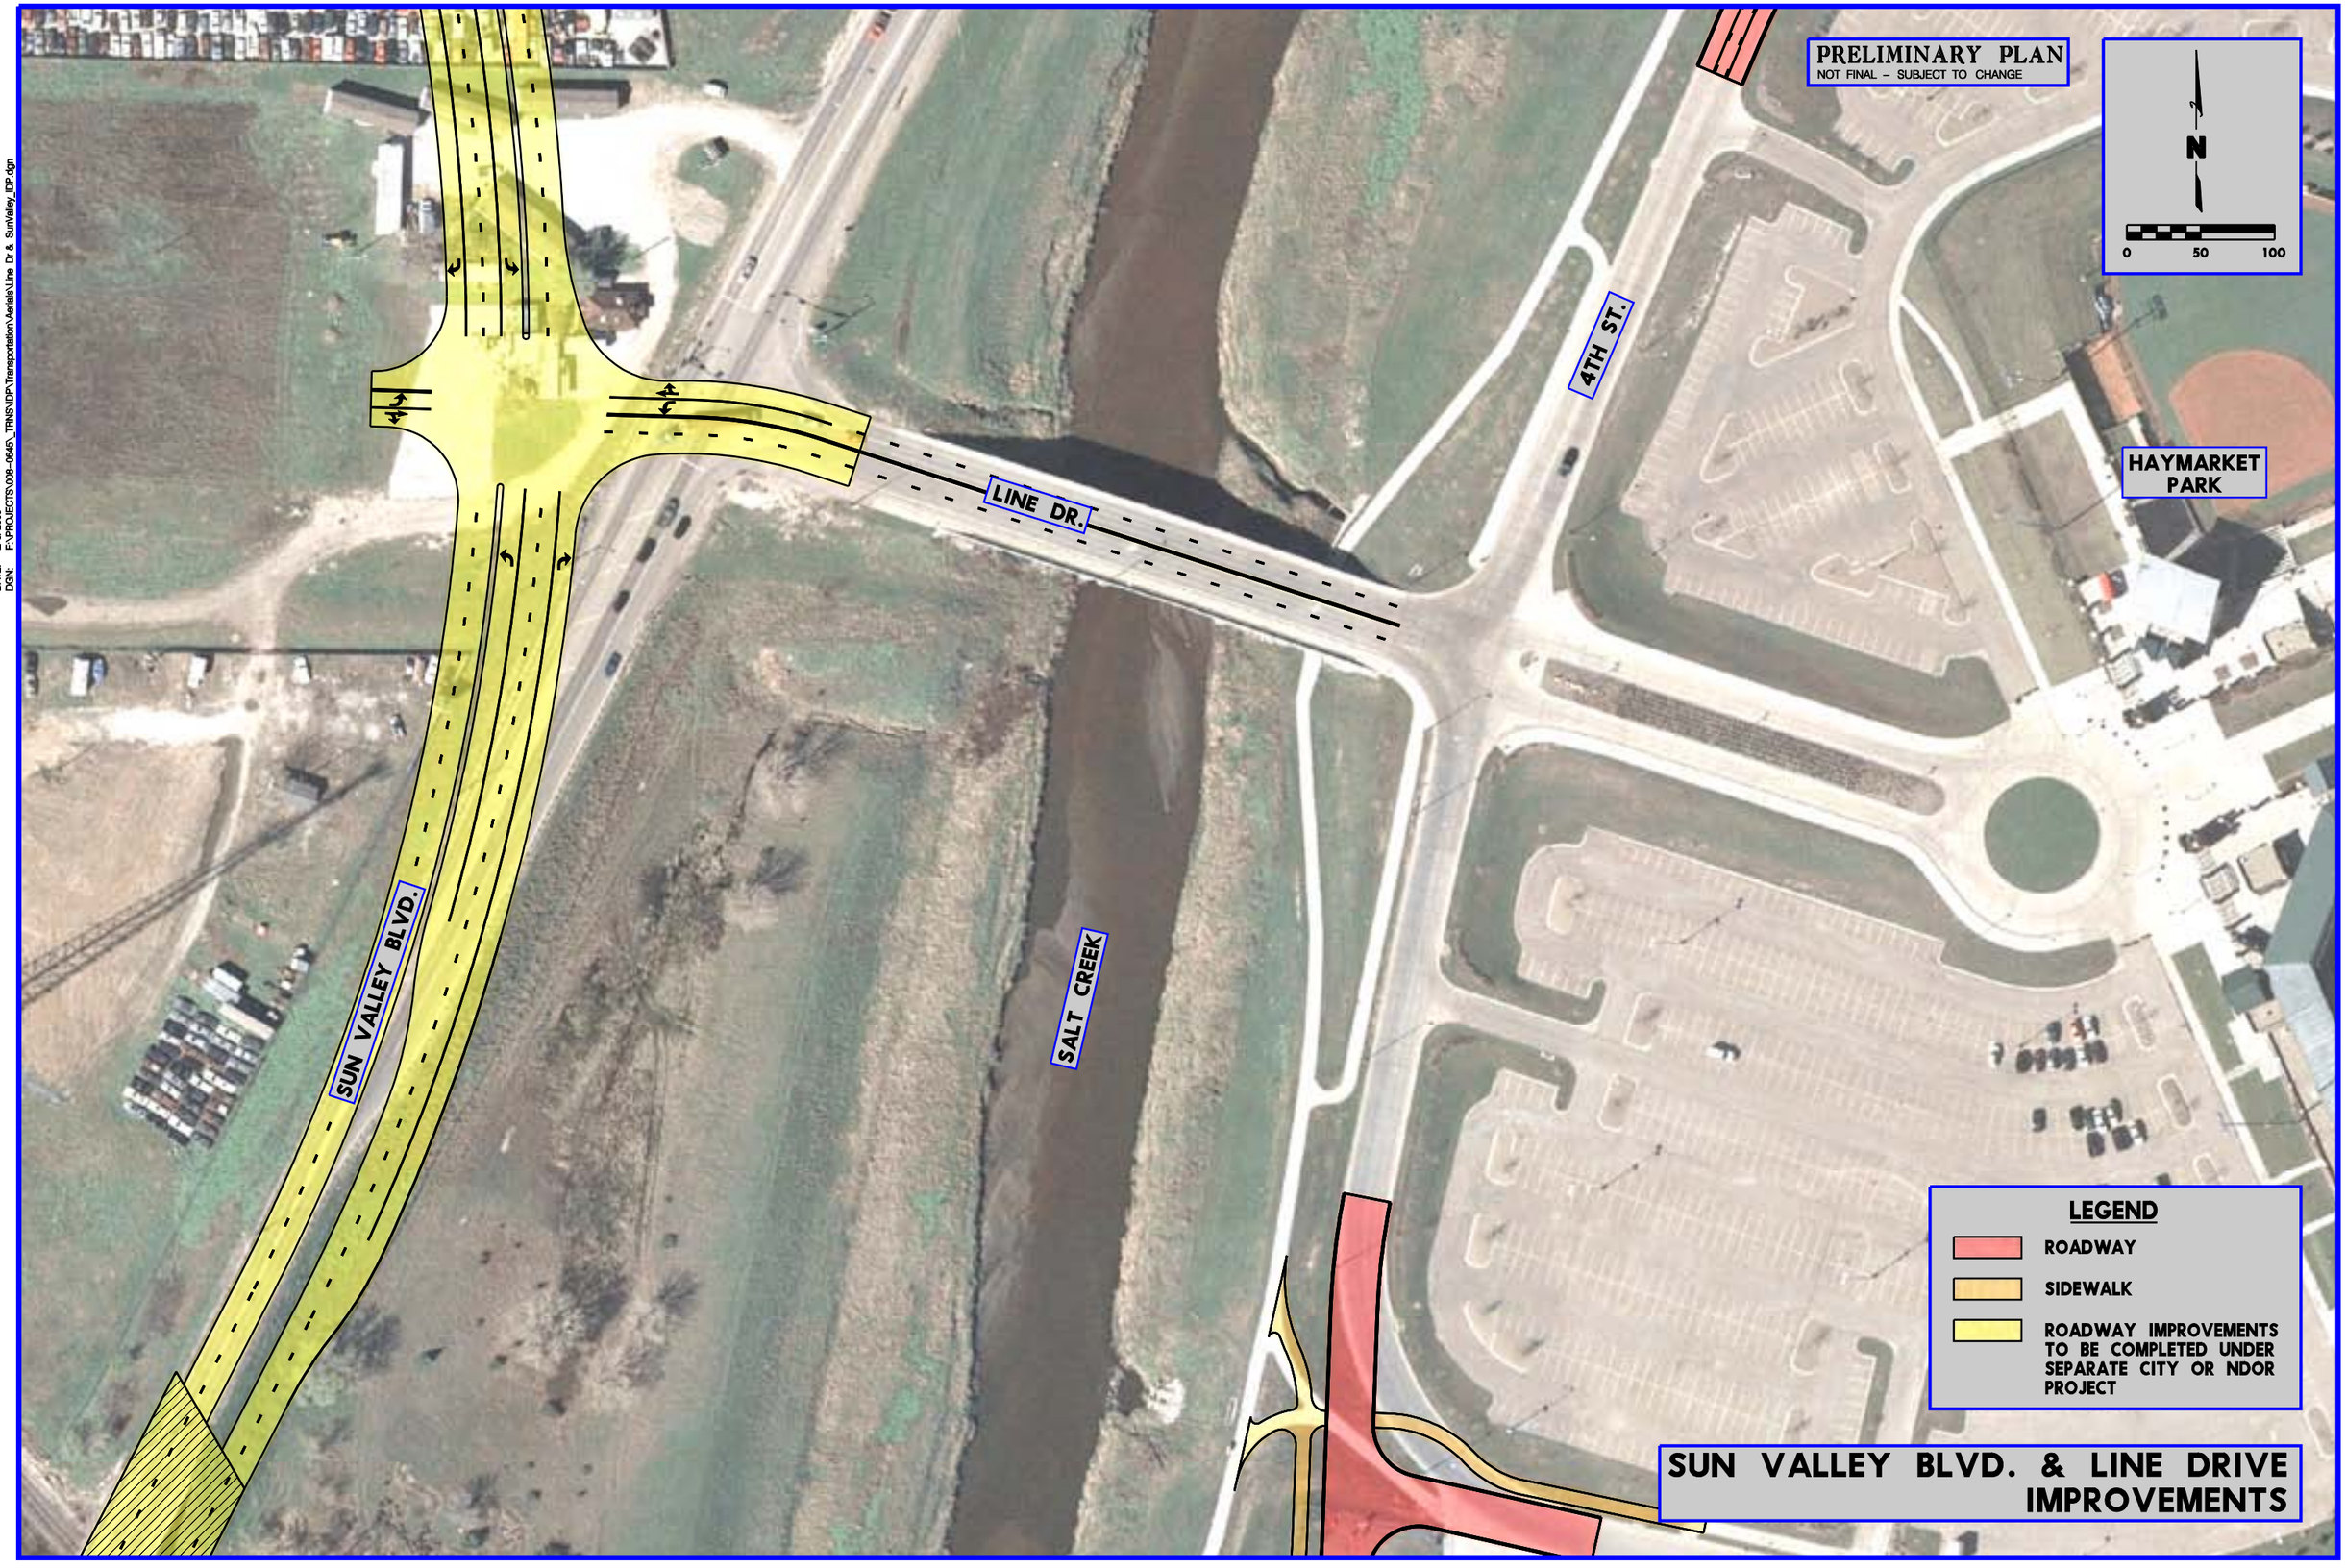

DATE: 2/5/2009
DGN: F:\PROJECTS\008-0645_TRNS\IDP\Transportation\Aerials\Charleston & SunValley_IDP.dgn

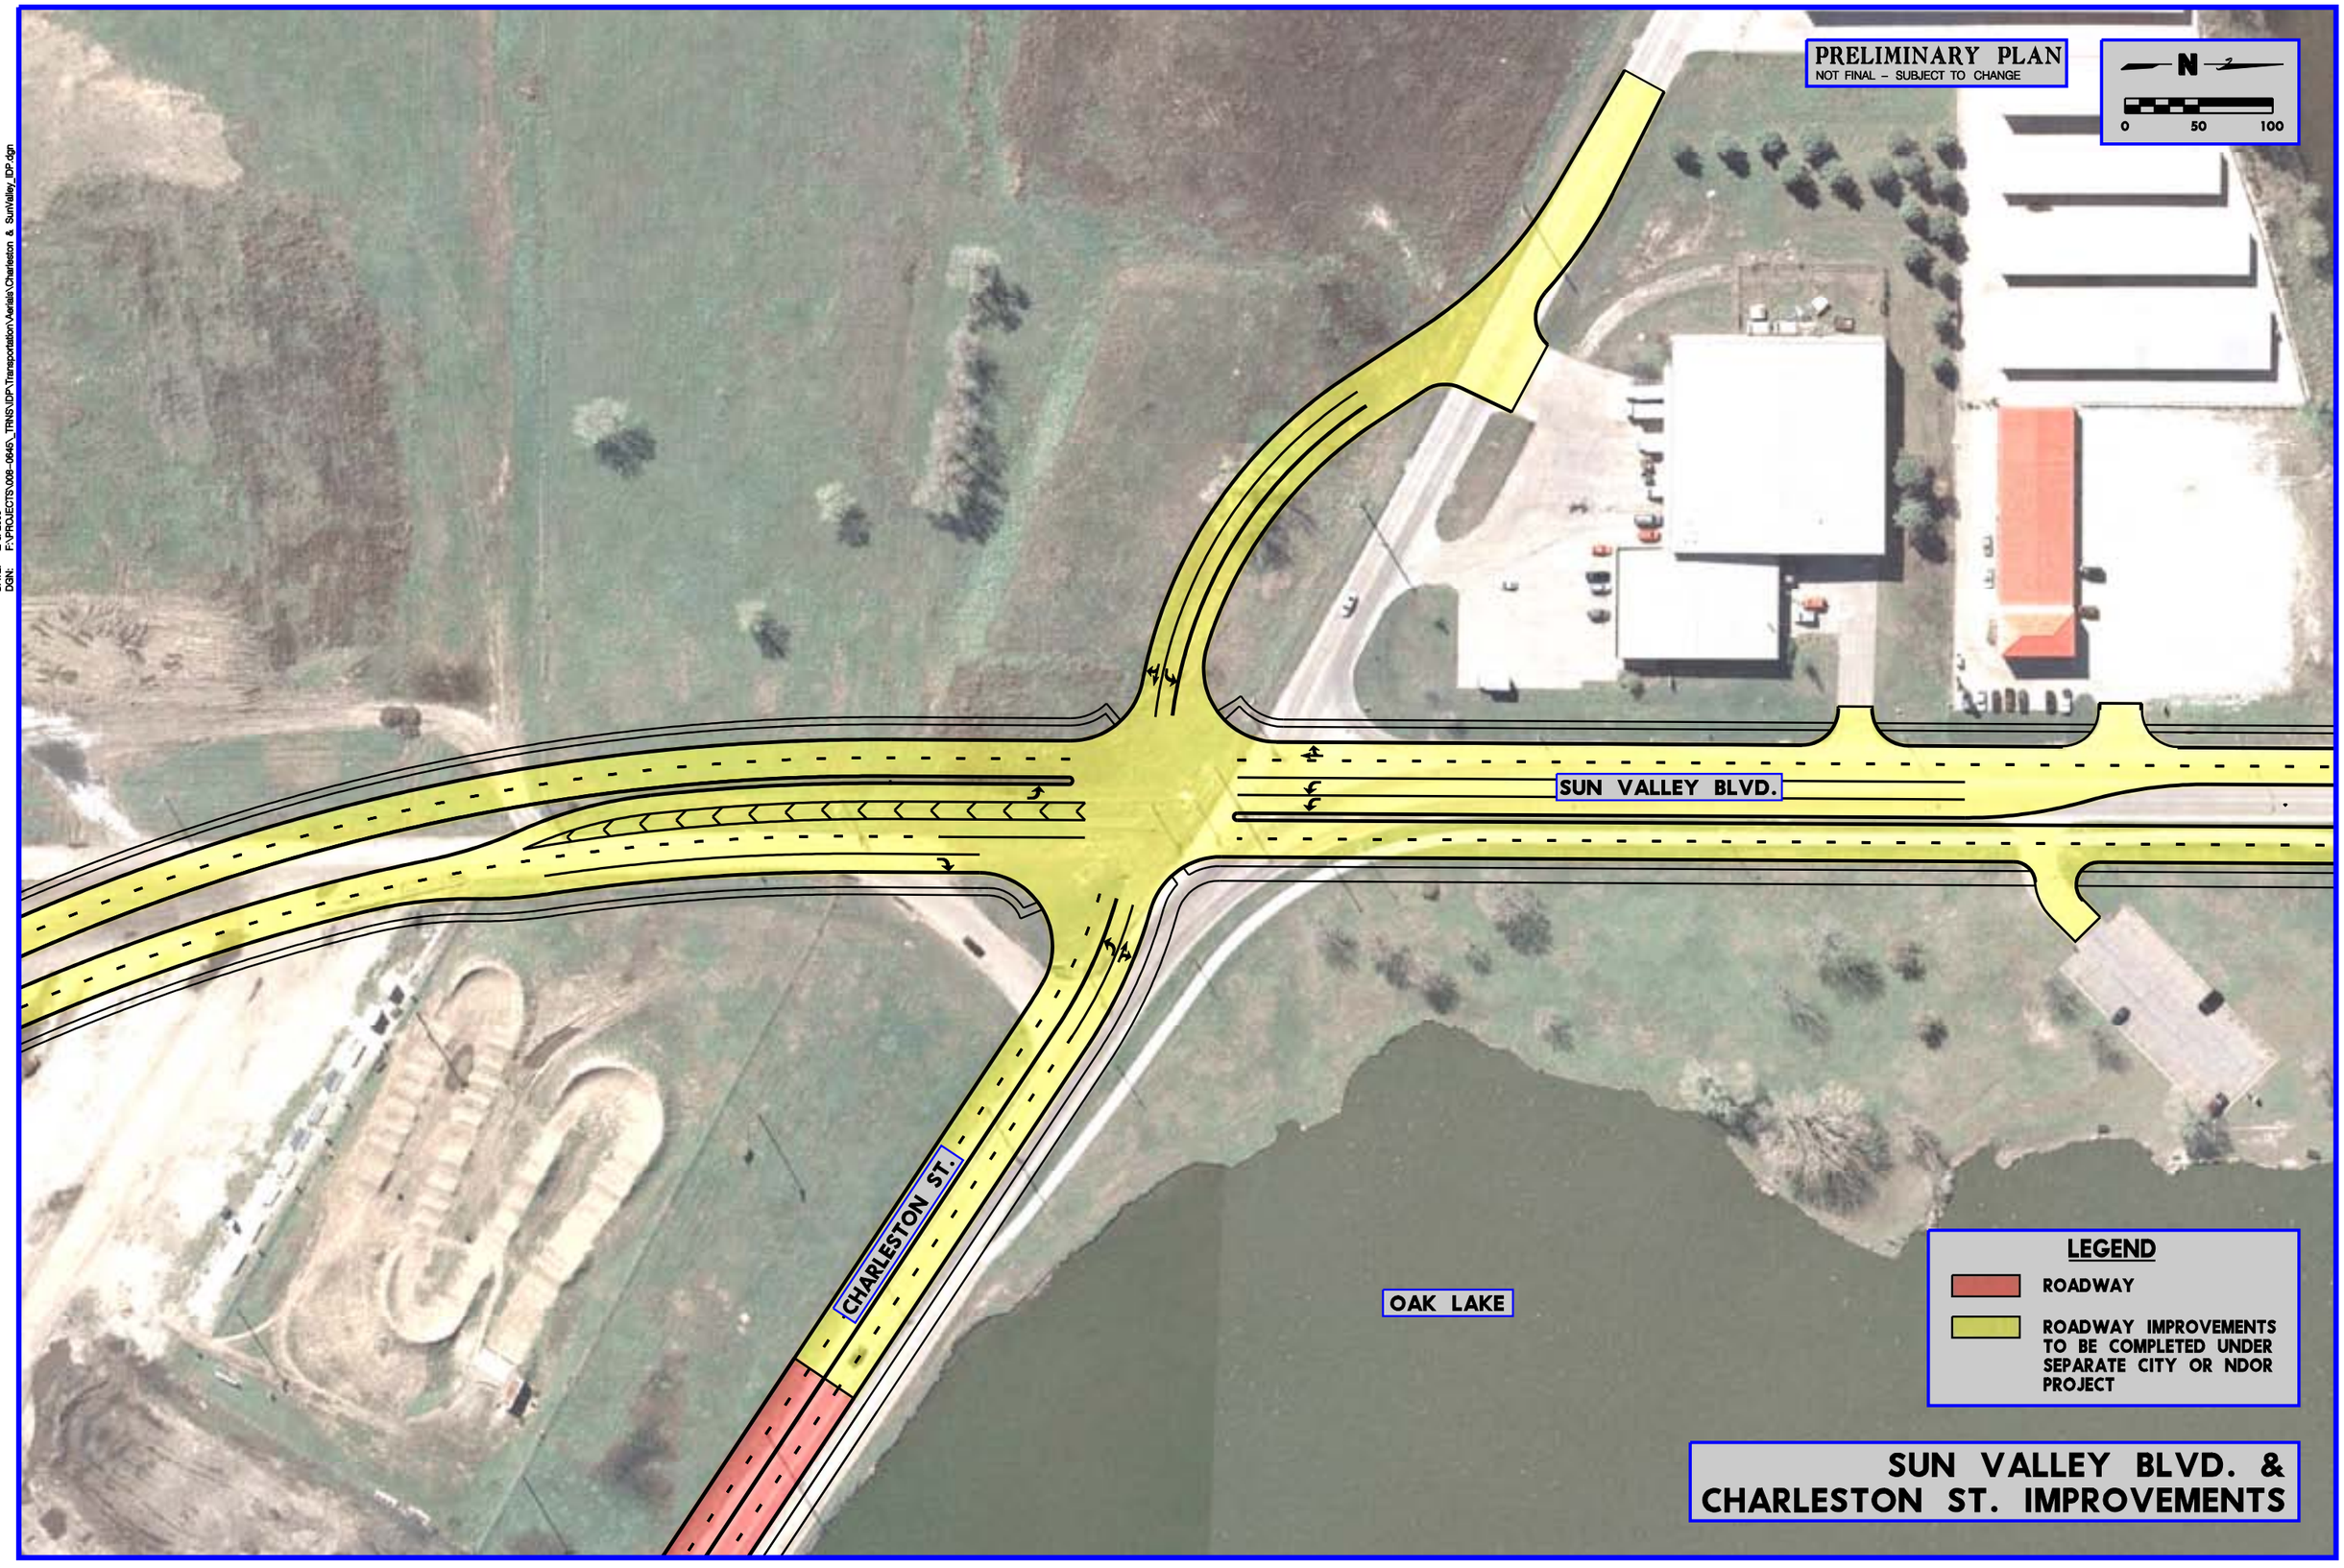

DATE: 2/5/2009
DGN: F:\PROJECTS\08-0645_TRNS\IDP\Transportation\Aerials\1st & Cornhusker_IDP.dgn

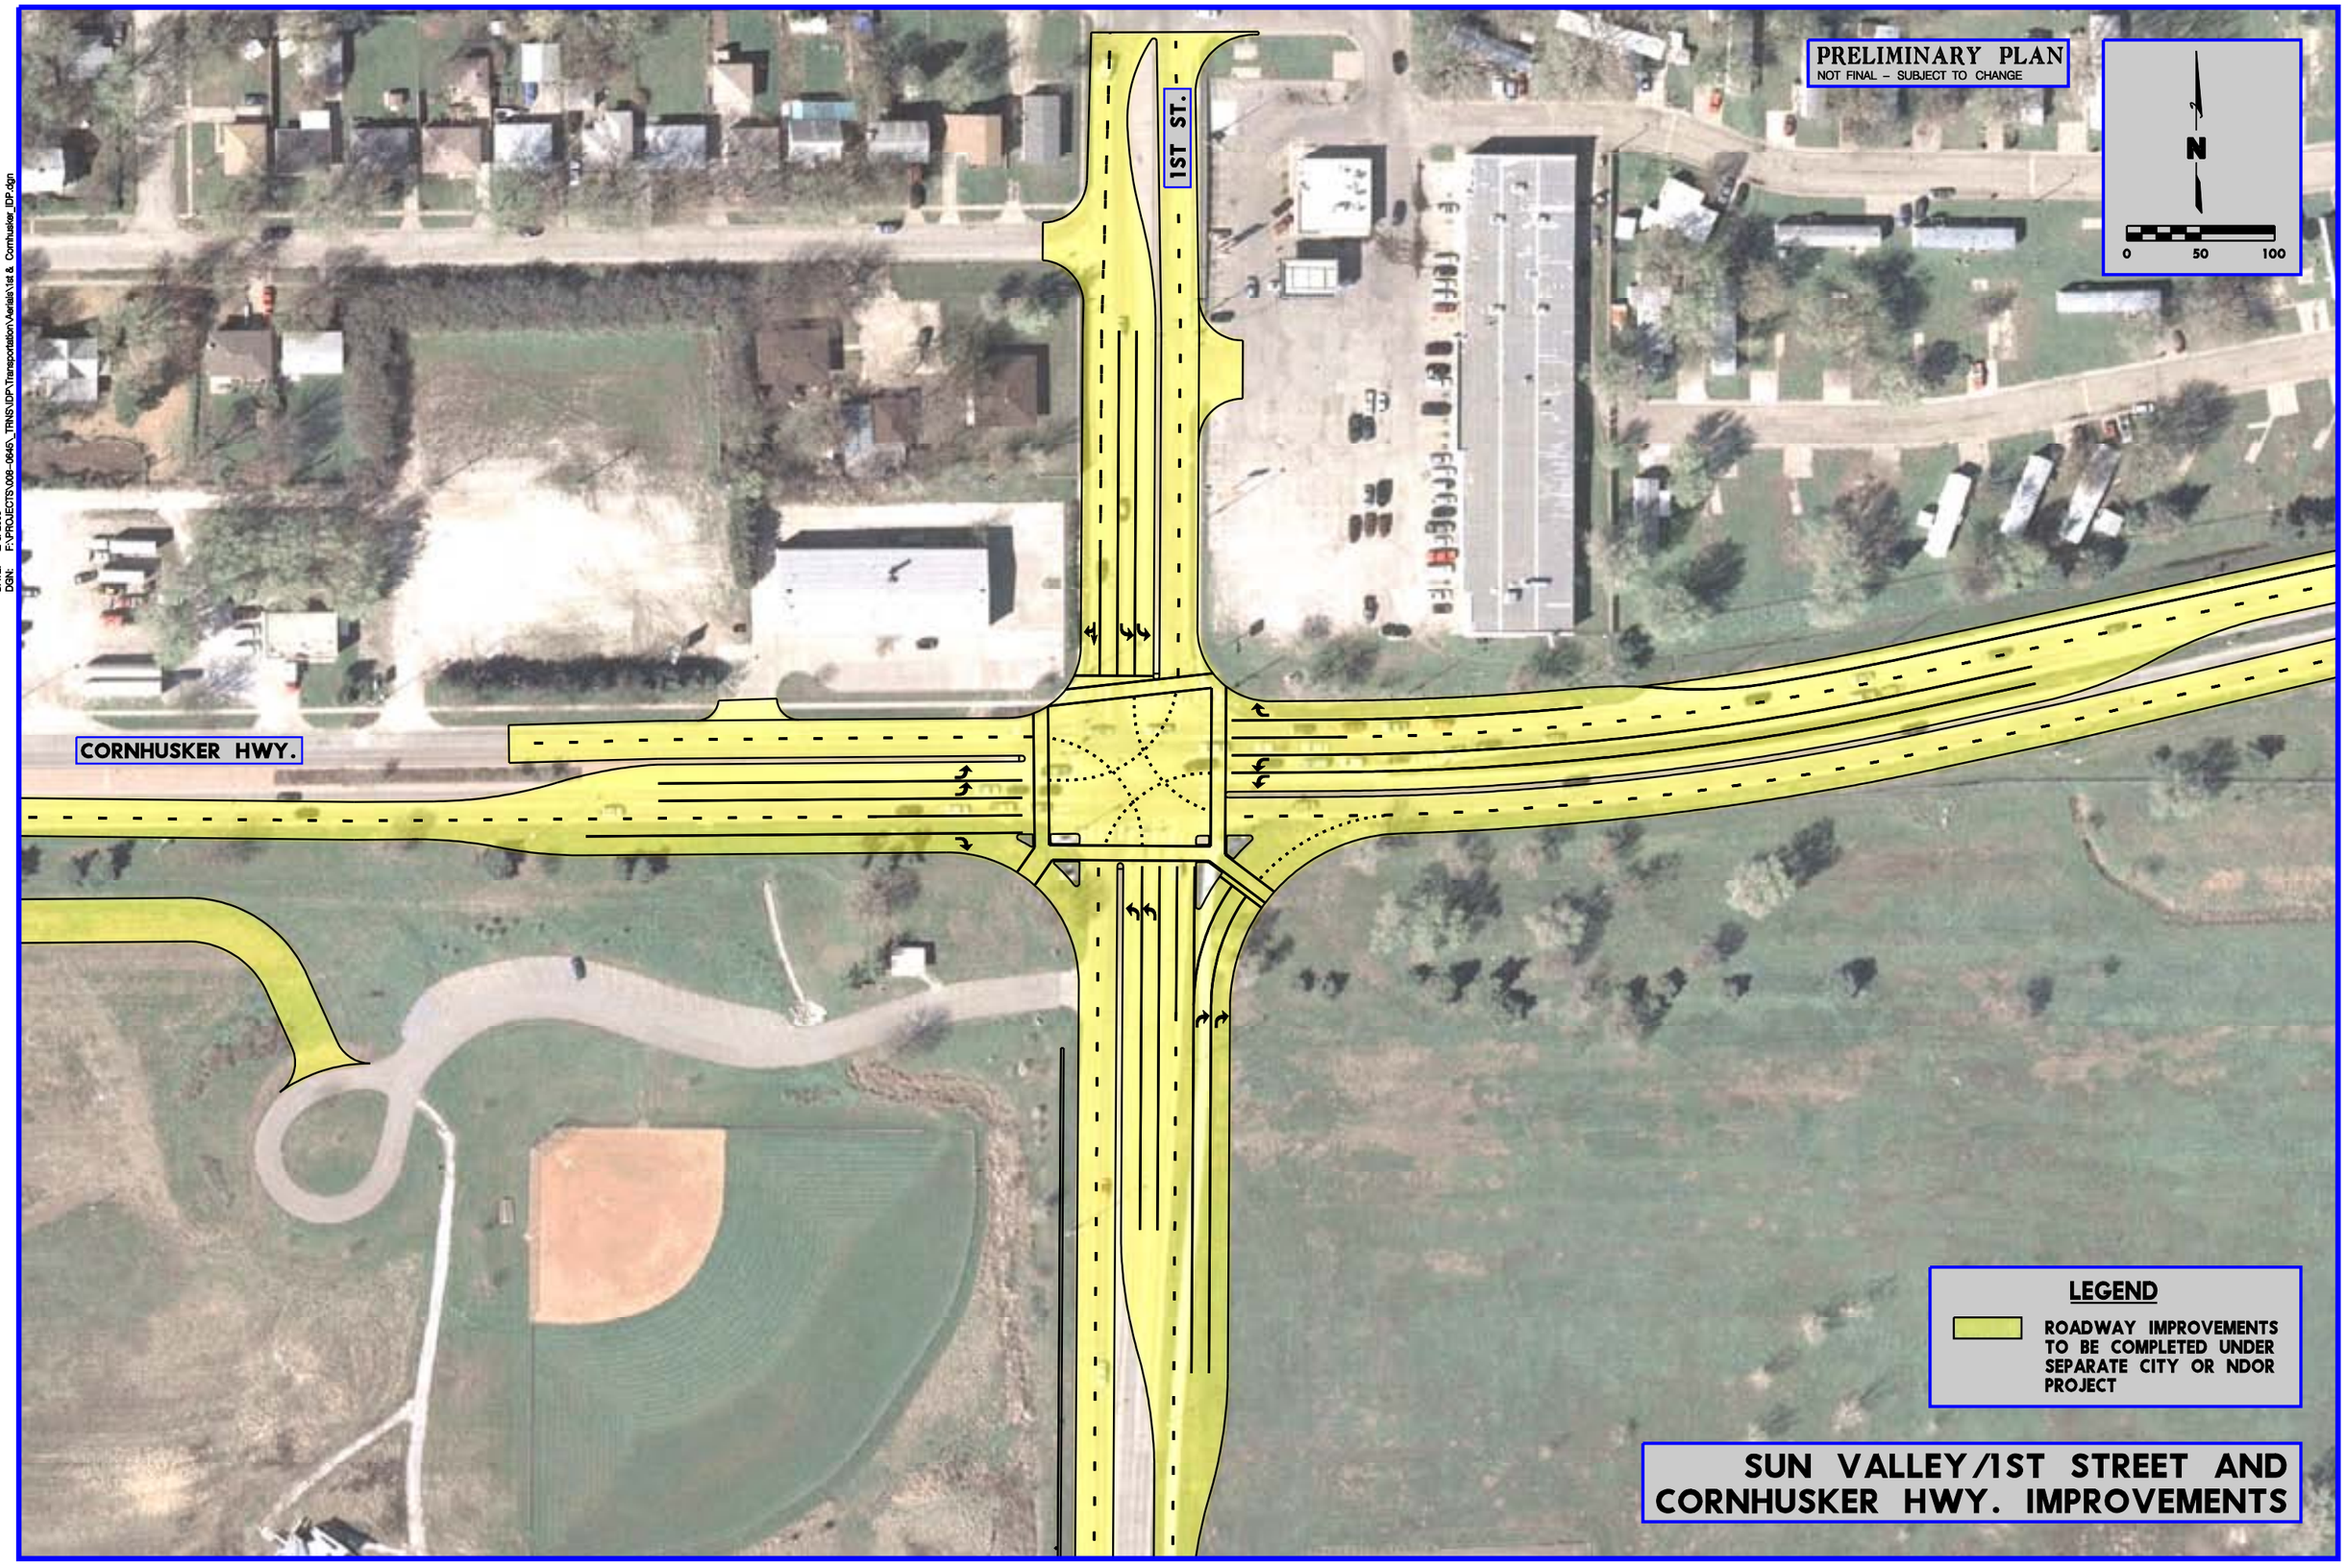

DATE: 2/5/2009
DGN: F:\PROJECTS\008-0645_TRNS\IDP\Transportation\Aerials\Haymarket Parking Lot_IDP.dgn

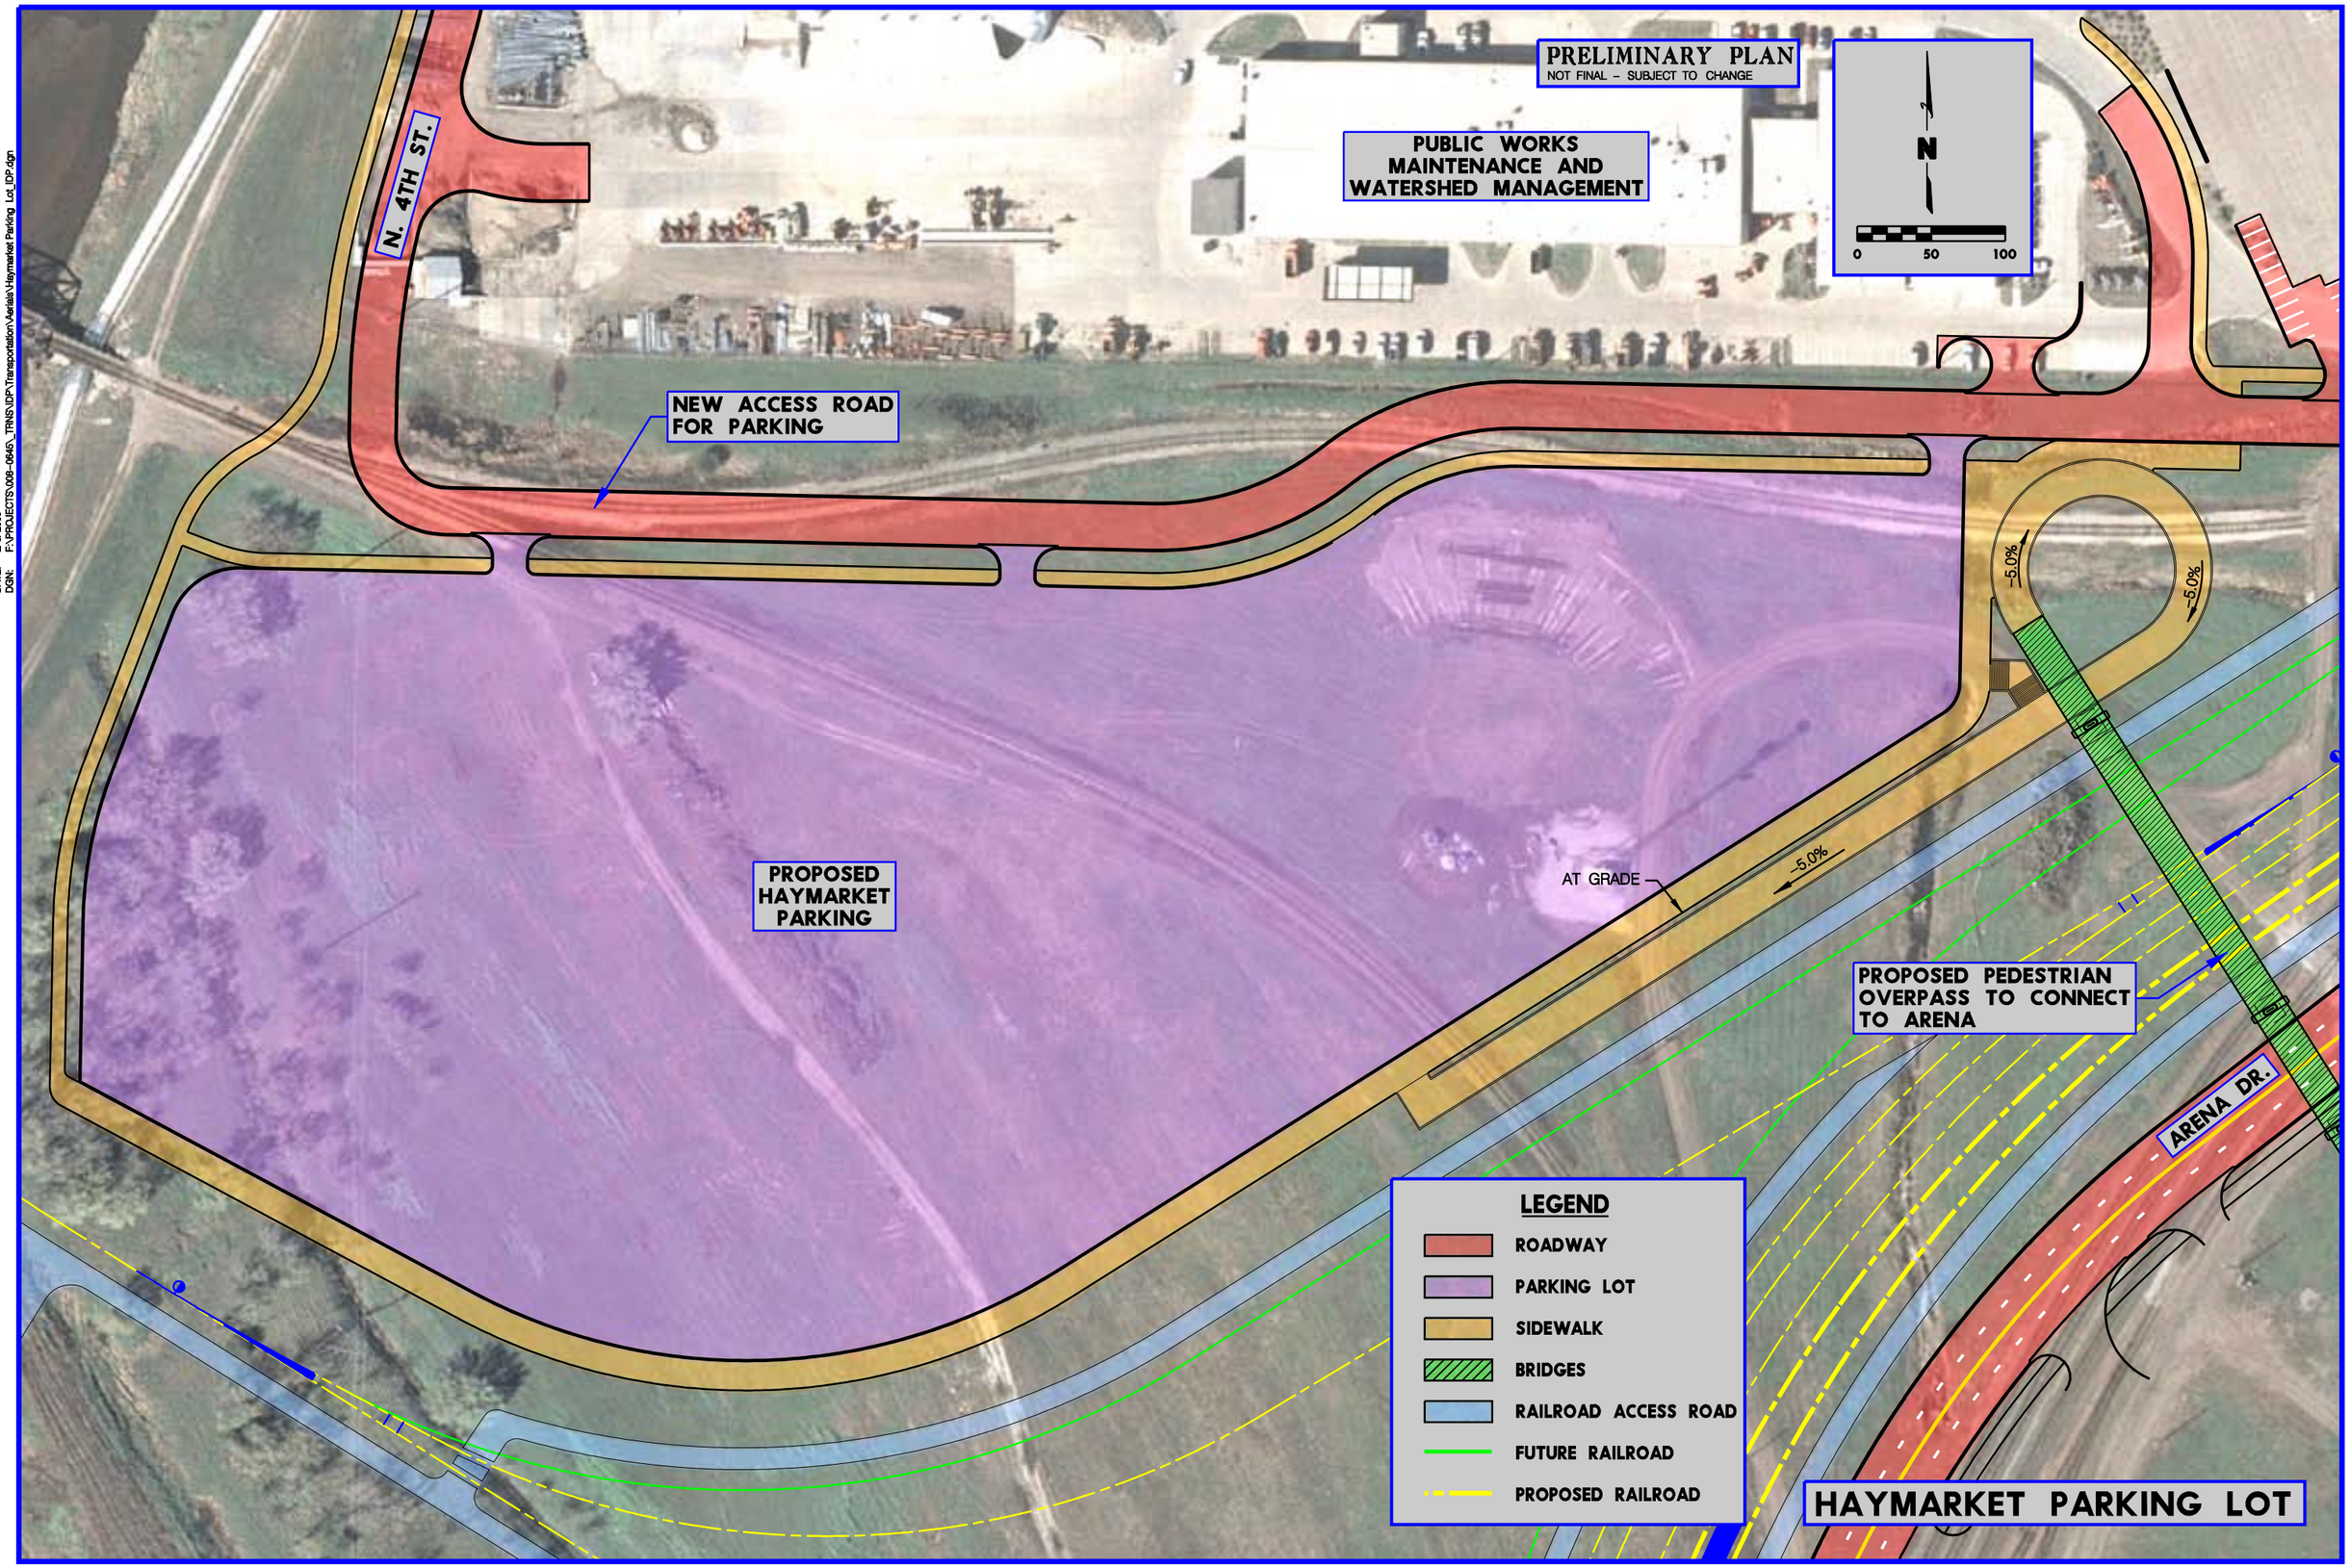

DATE: 2/6/2009
DGN: F:\PROJECTS\008-0645_TRNS\IDP\Transportation\Aerials\Charleston & 4th St_IDP.dgn

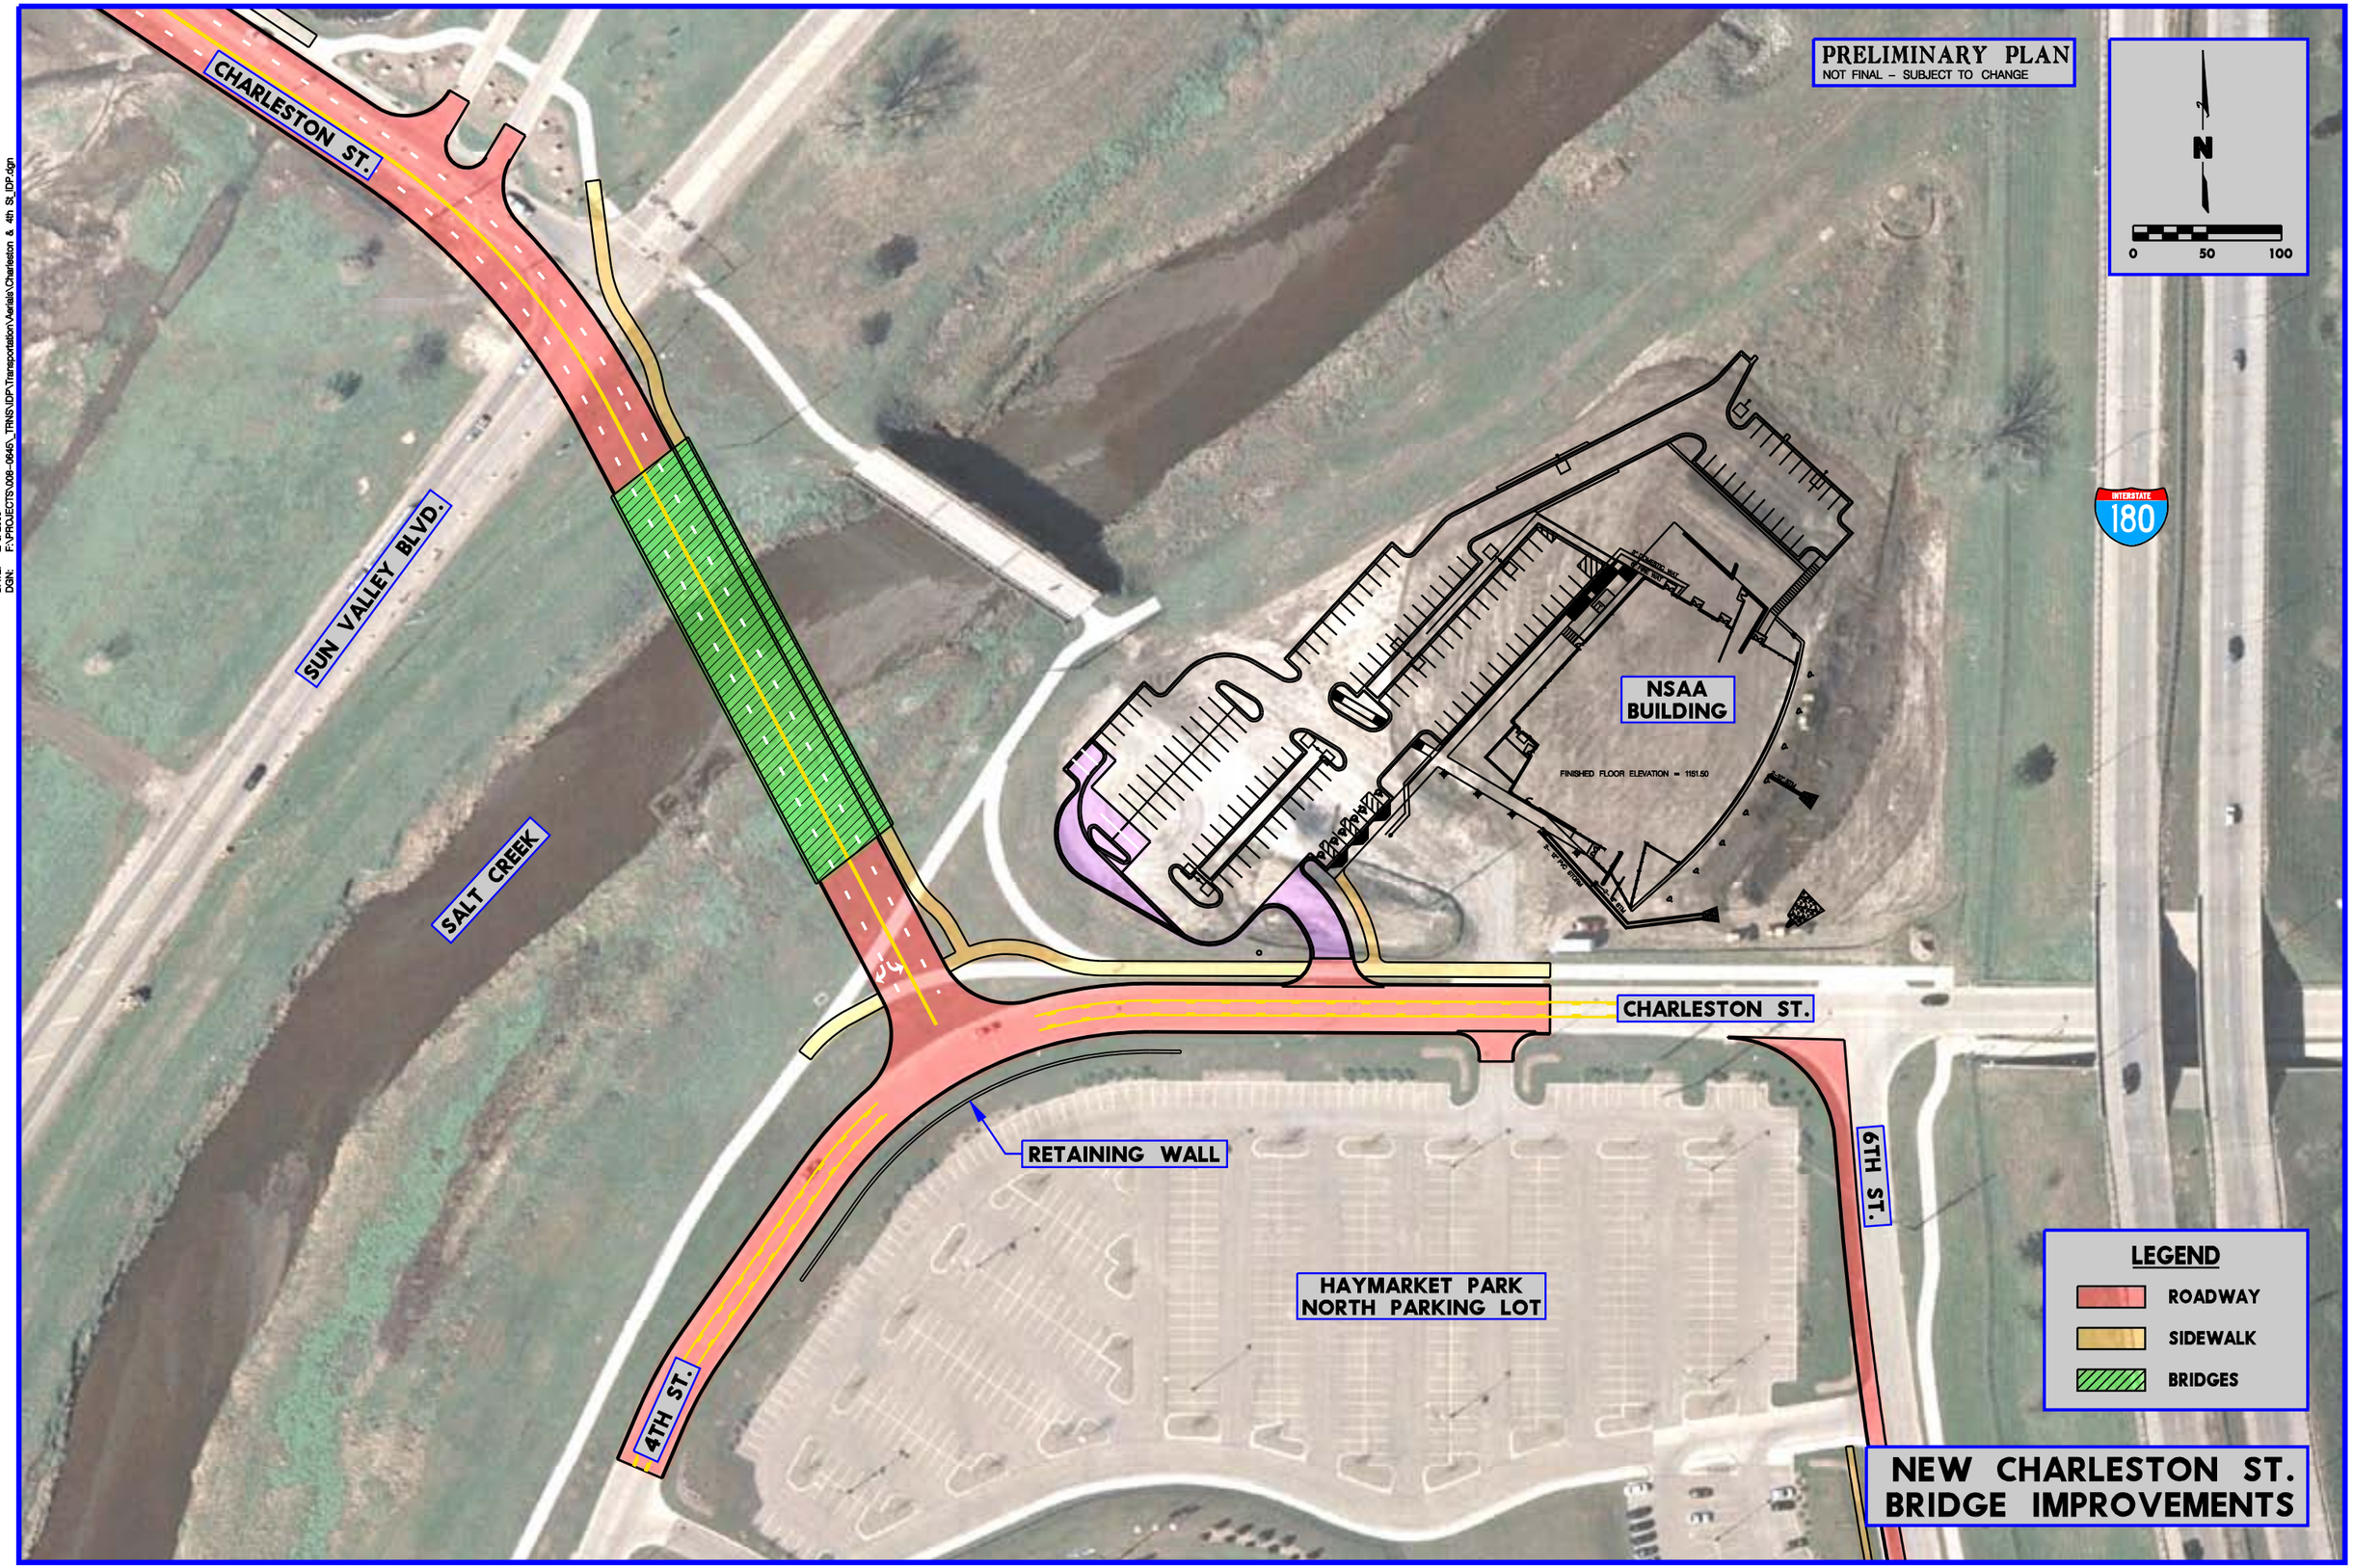

DATE: 2/5/2009
DGN: F:\PROJECTS\08-0645_TRNS\DP\Transportation\Aerials\10th St_IDP.dgn

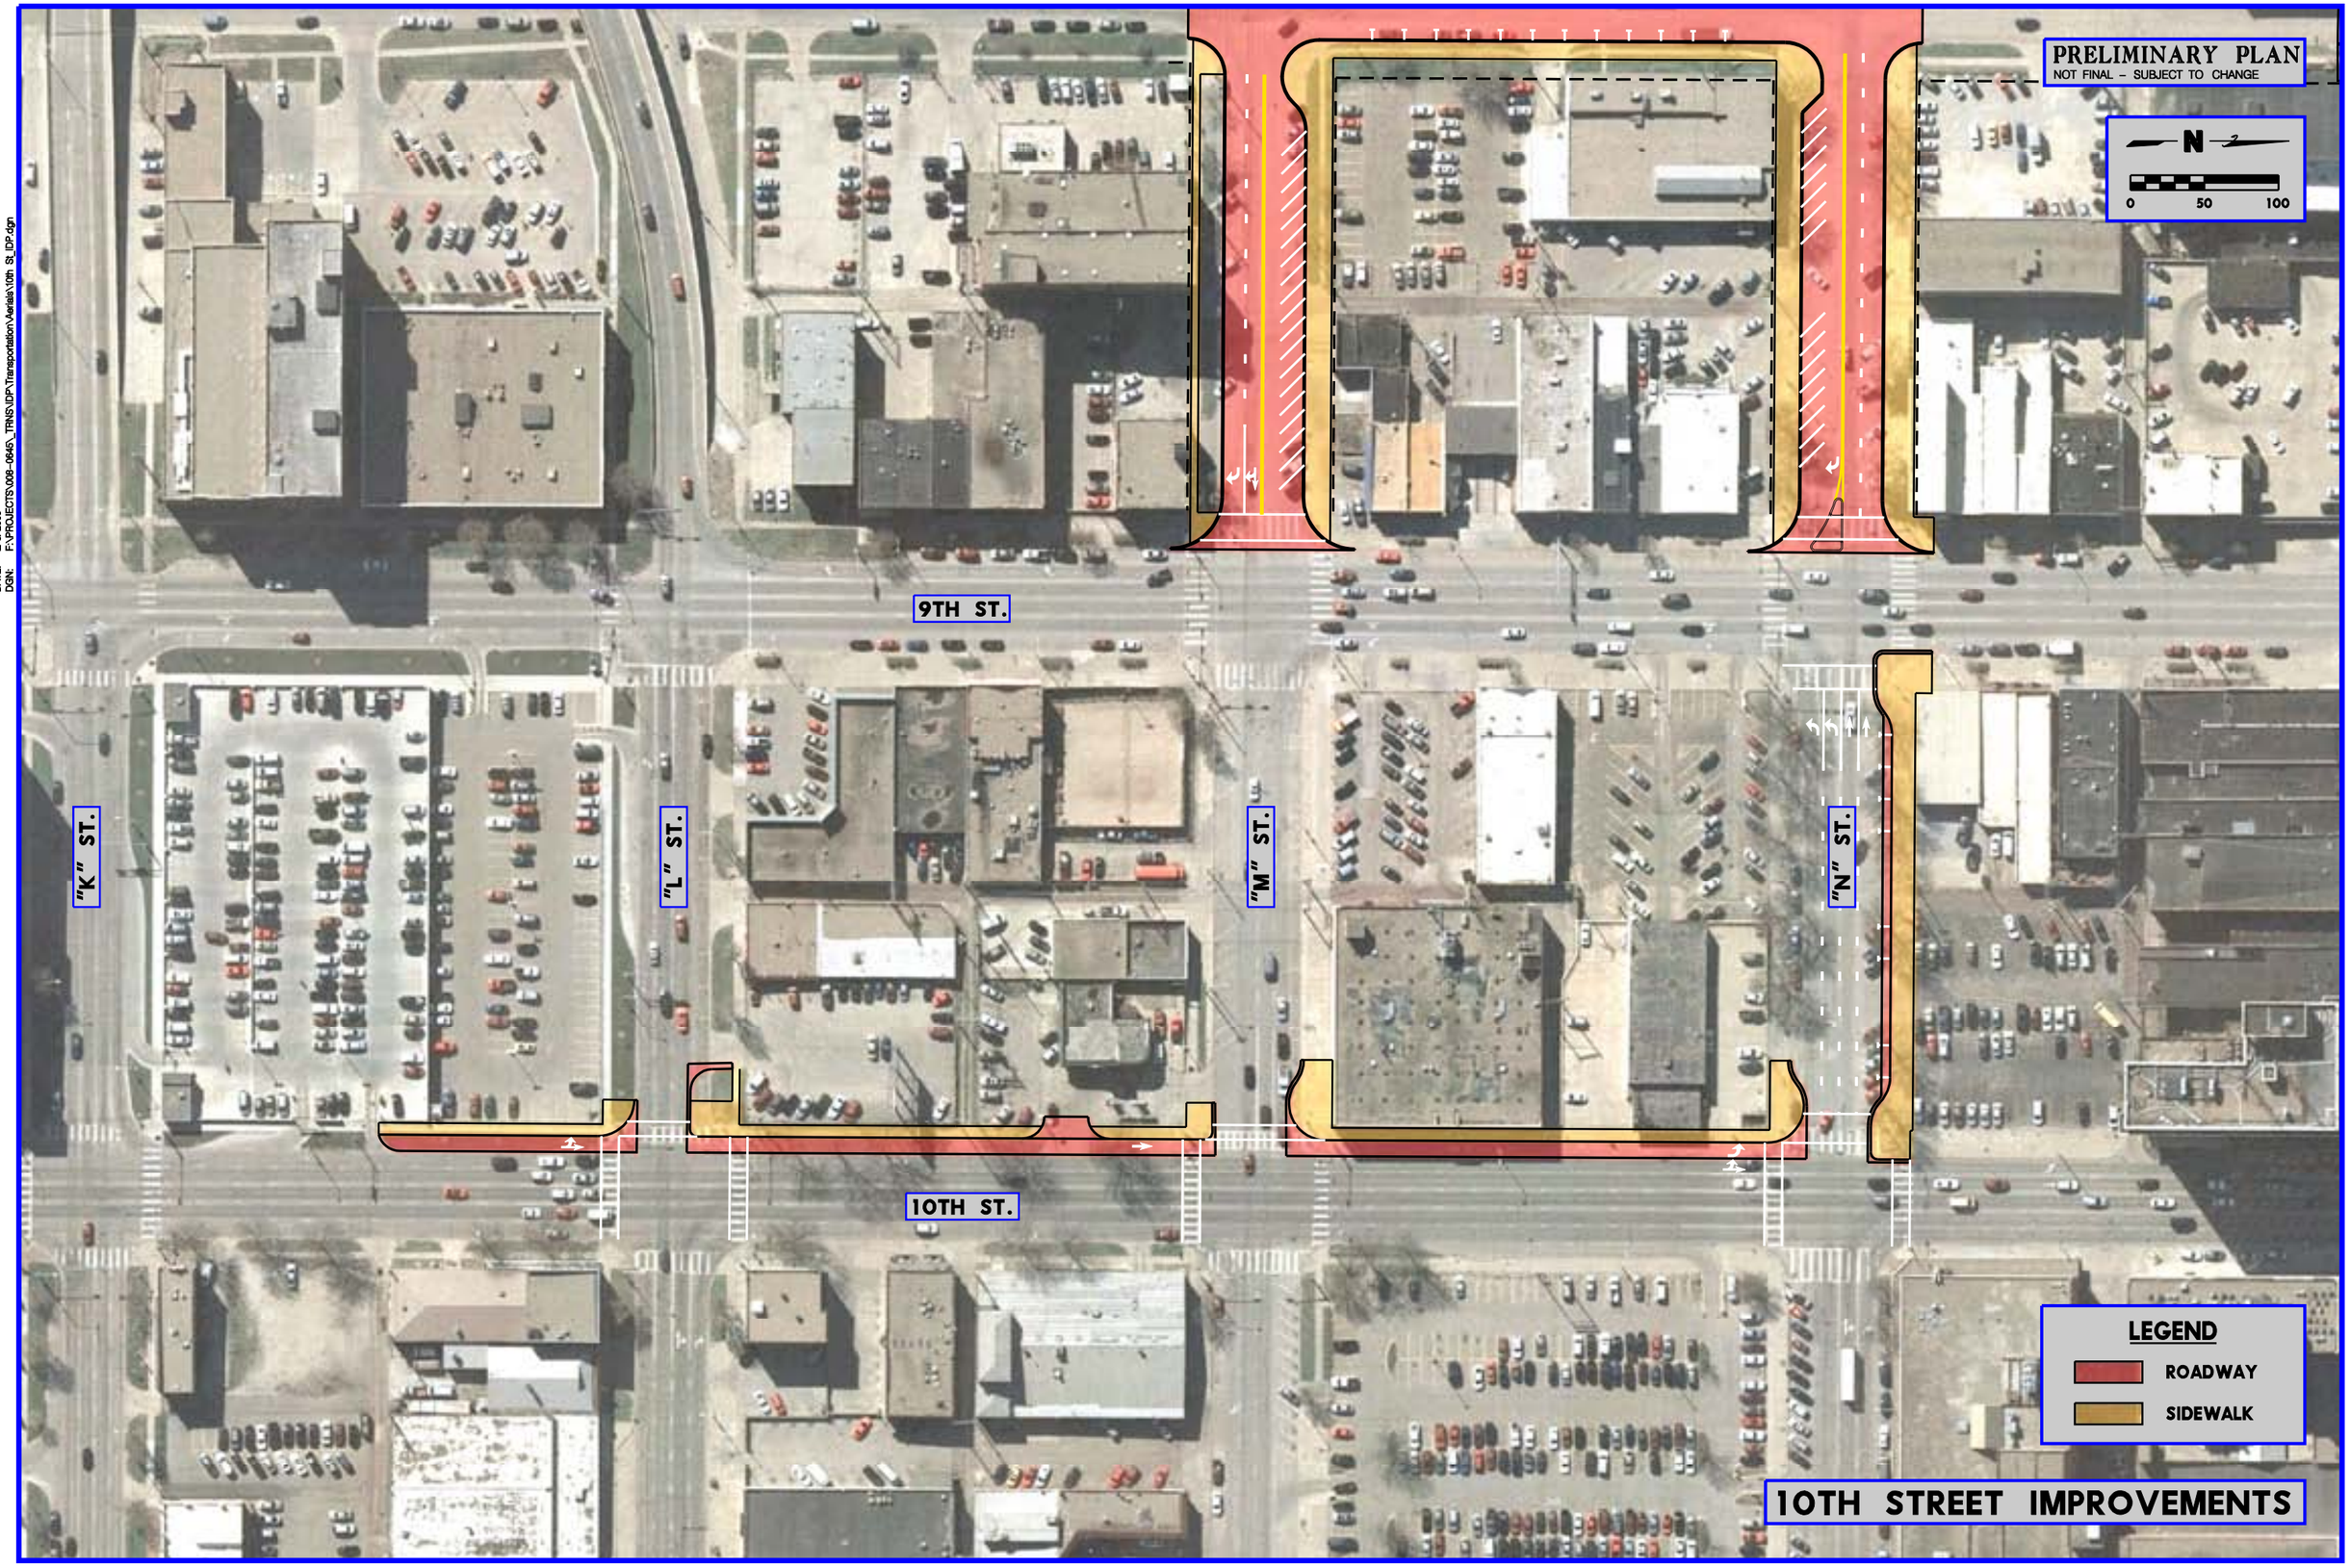

DATE: 2/6/2009
DGN: F:\PROJECTS\008-0645_TRNS\IDP\Transportation\Aerials\M & N St_IDP.dgn

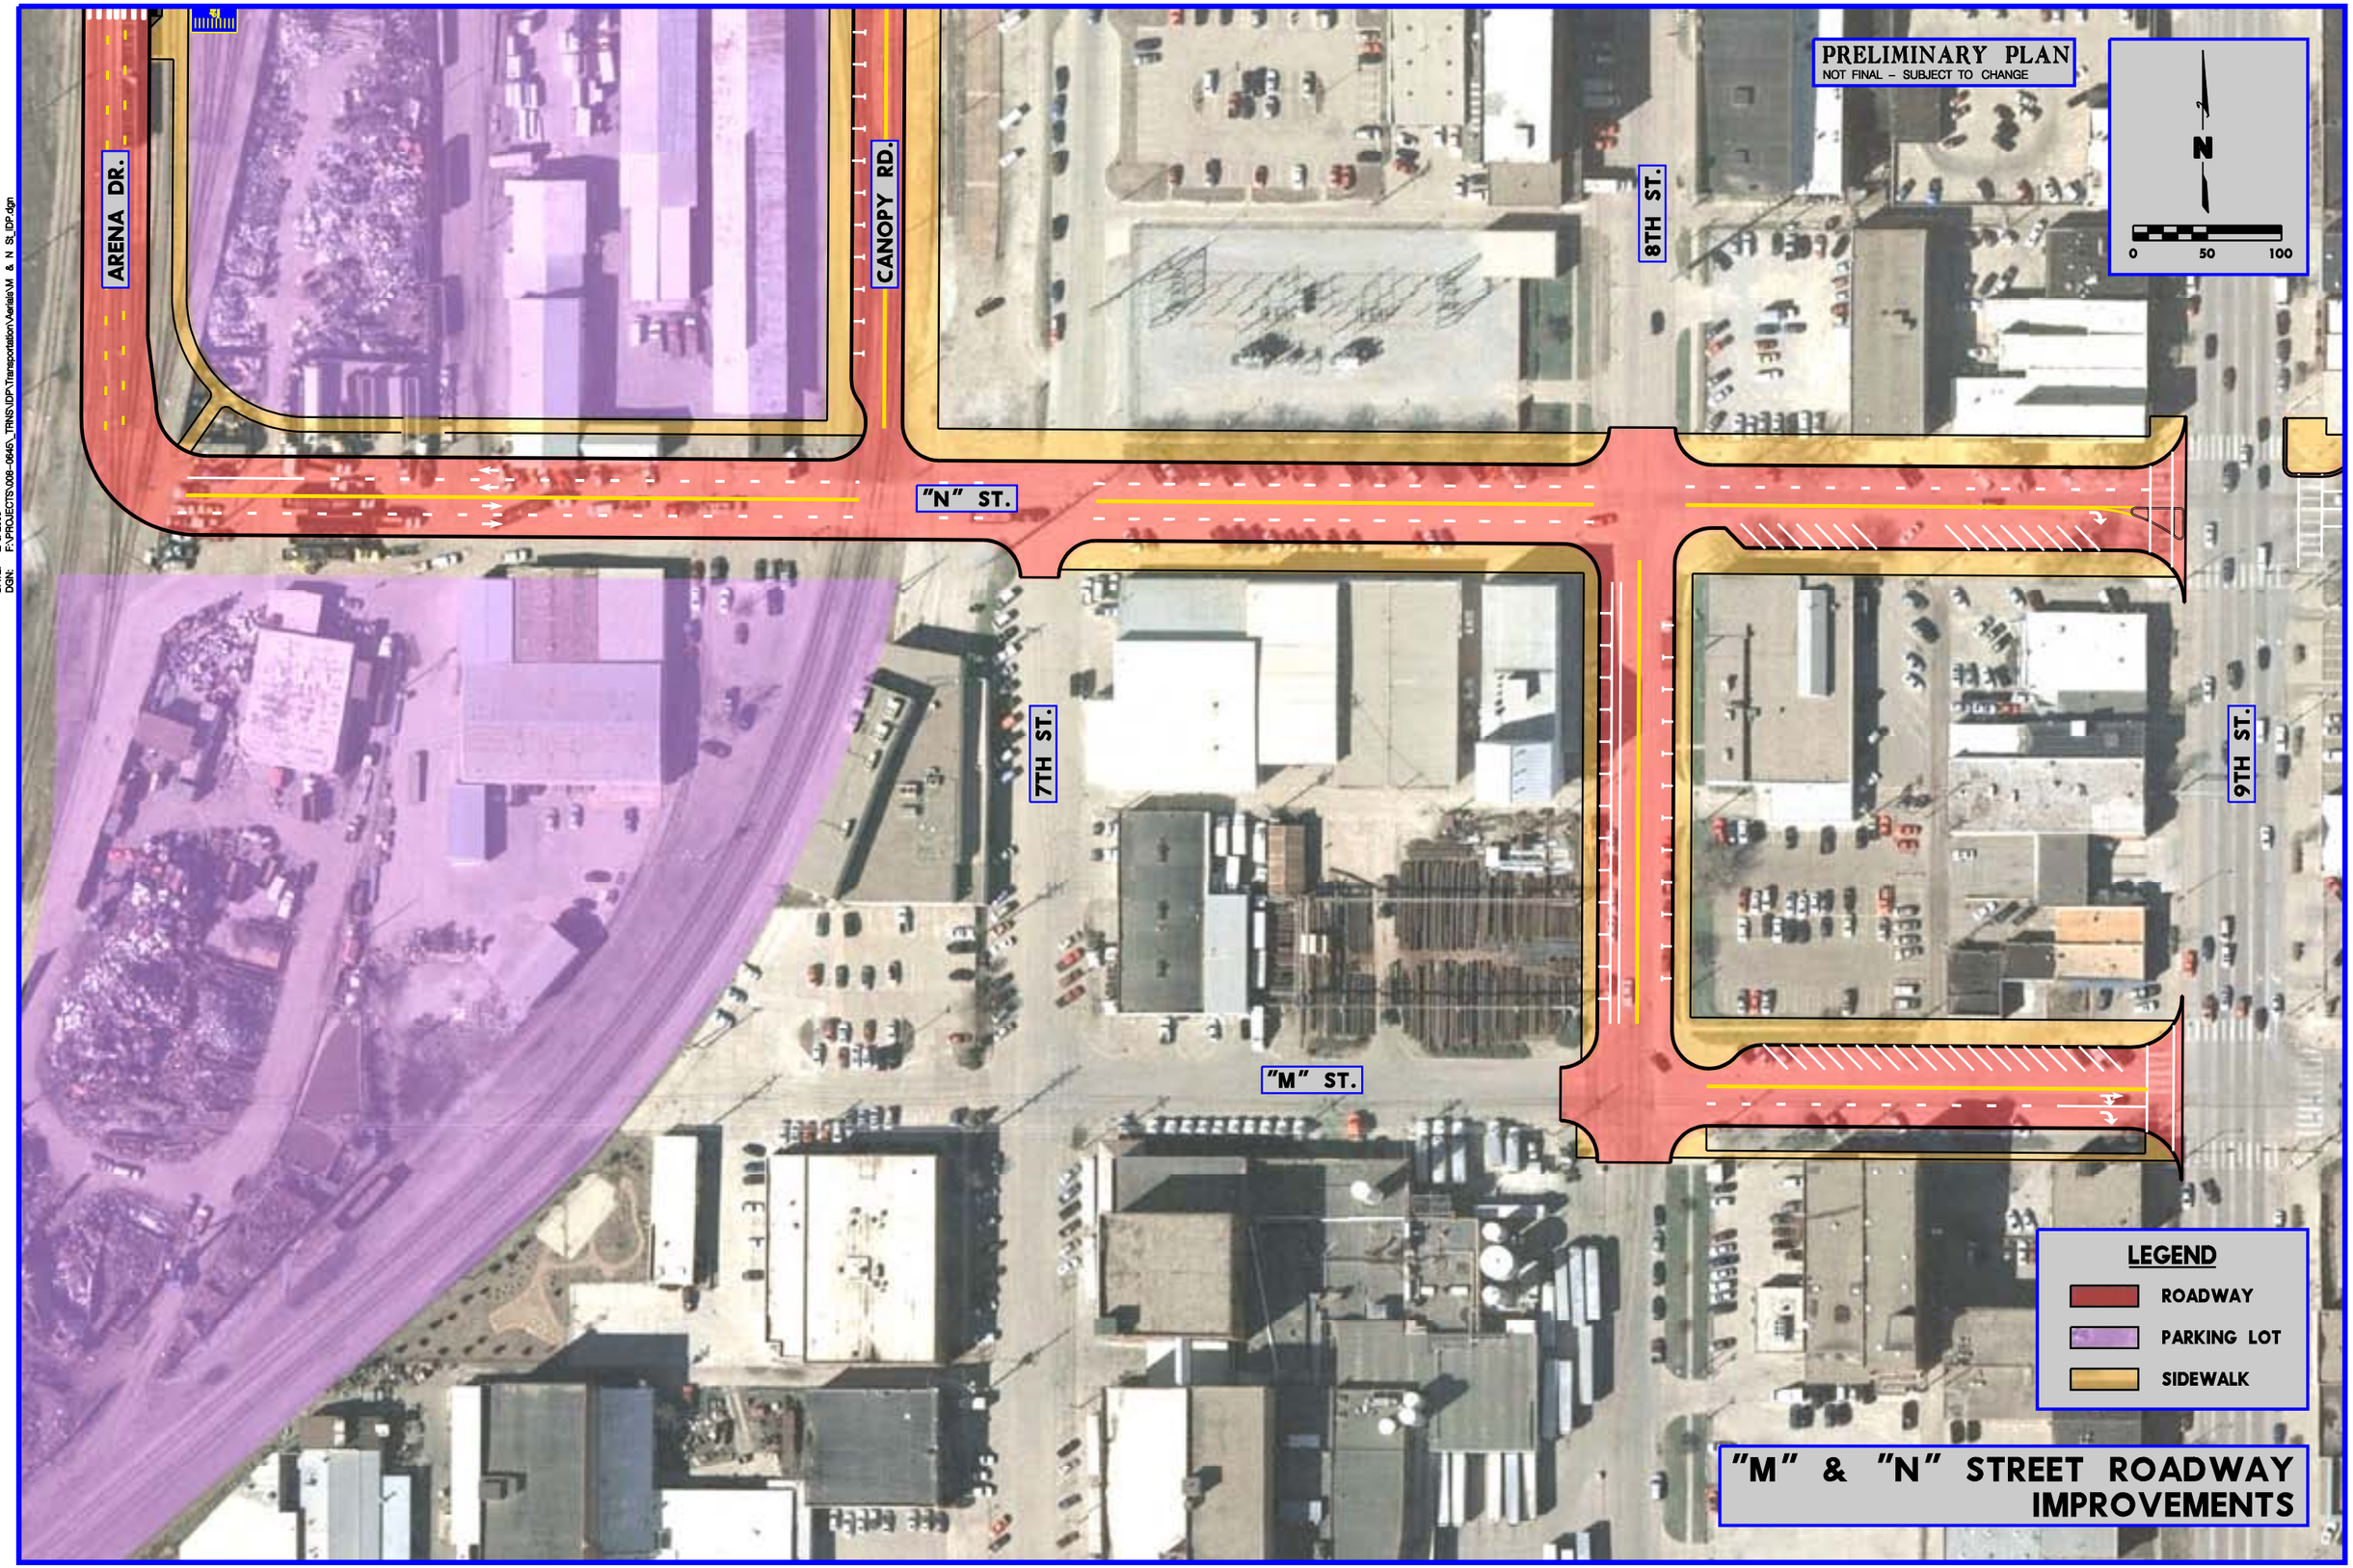

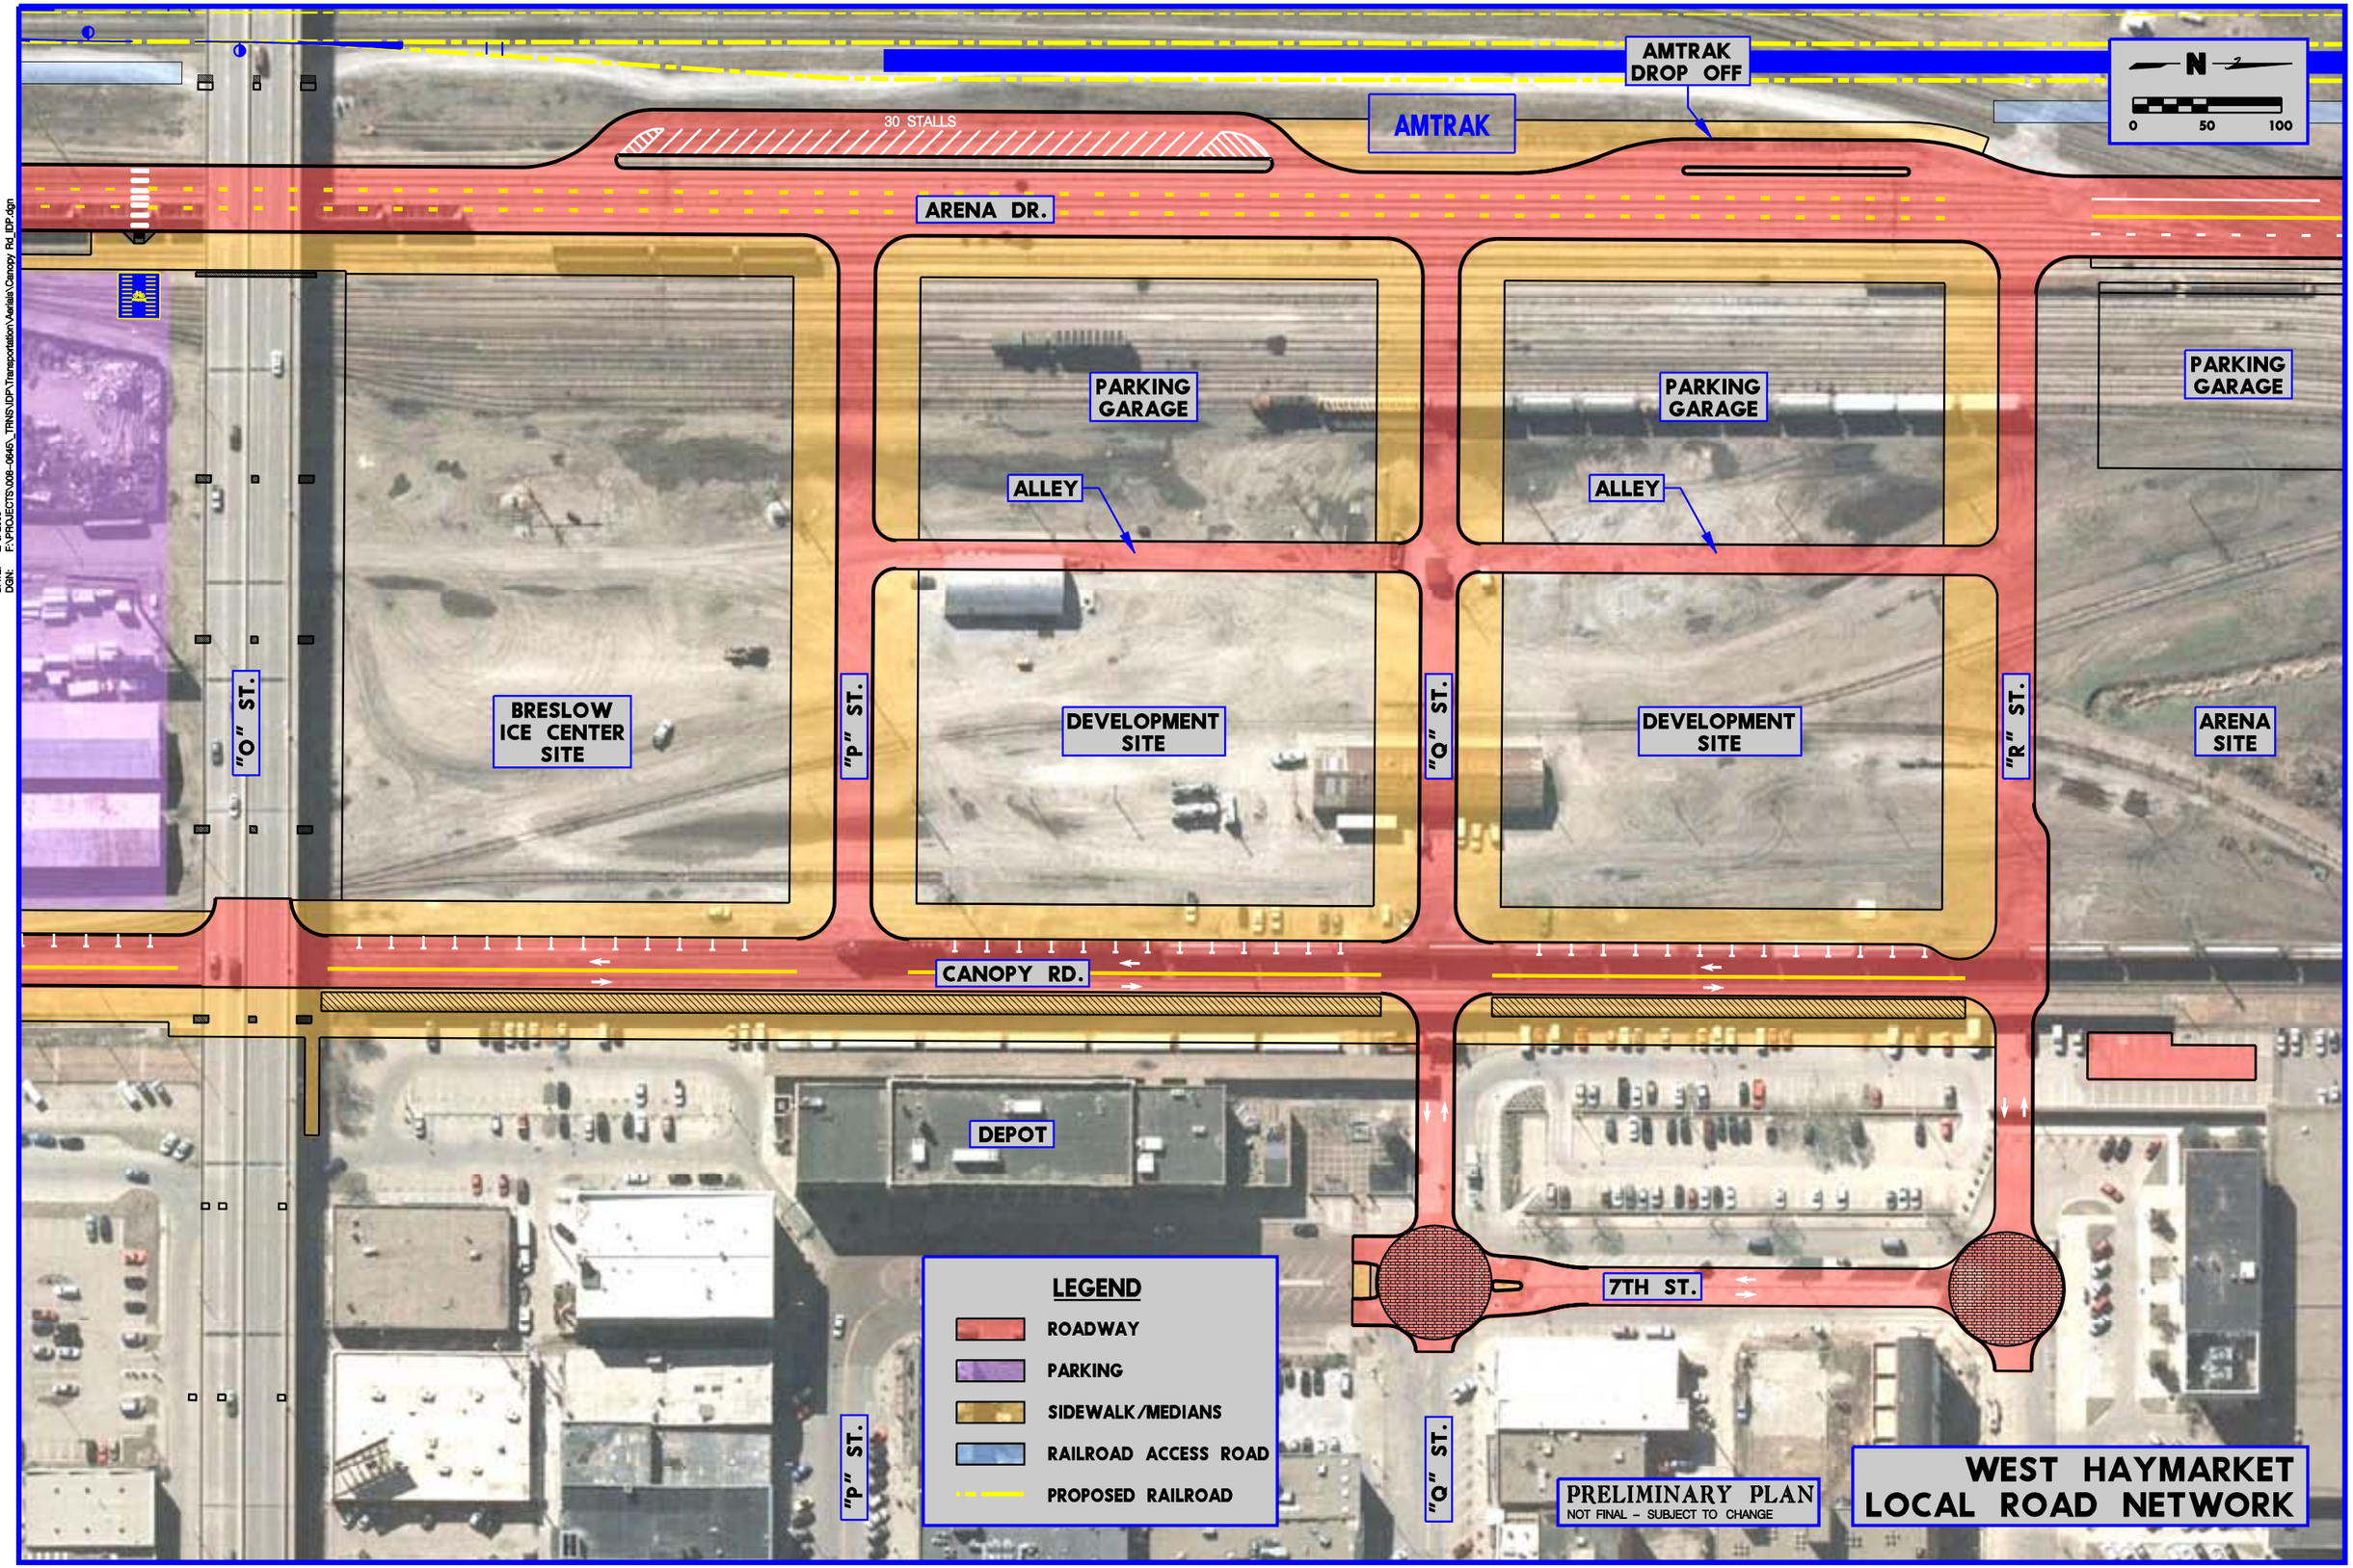

DATE: 2/6/2009
DGN: F:\PROJECTS\008-0645_TRNS\IDP\Transportation\Aerials\Canopy Rd_IDP.dgn

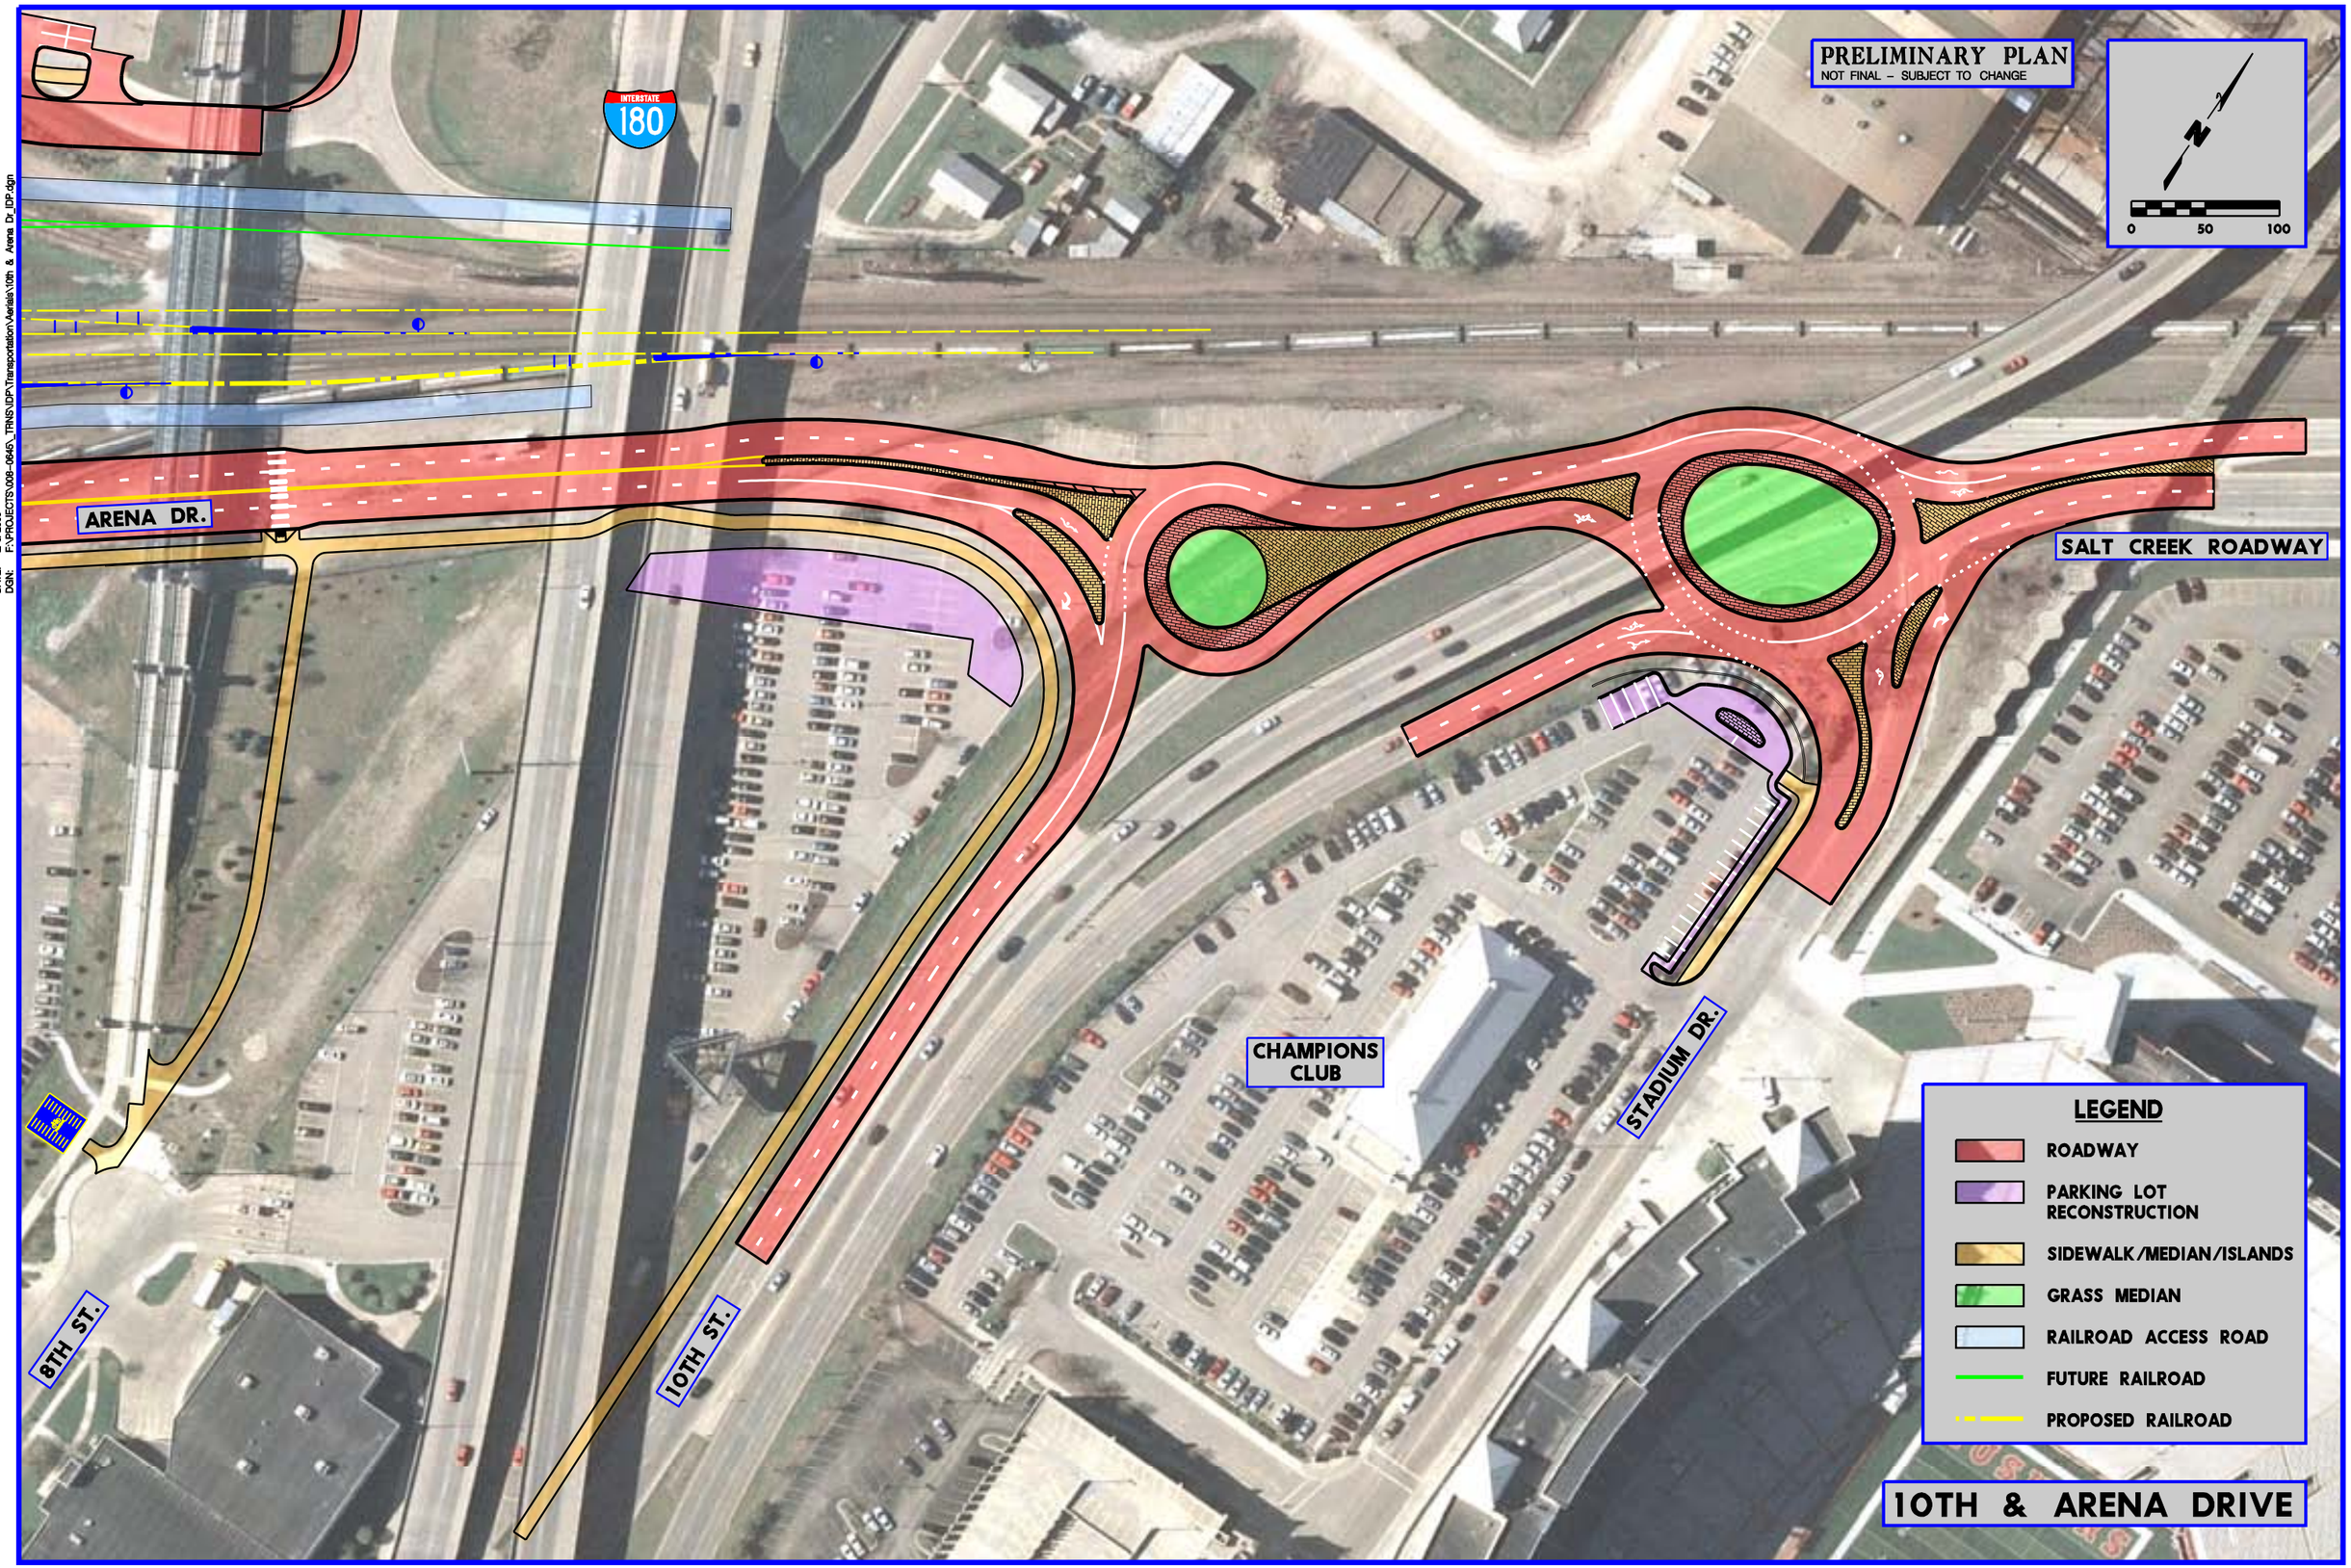

DATE: 2/6/2009
DGN: F:\PROJECTS\008-0645_TRNS\IDP\Transportation\Aerials\10th & Arena Dr_IDP.dgn