UNIVERSITY OF Nebraska Lincoln

EXHIBIT "A"

Property Management

RECEIVED
DEC 26 2006

December 22, 2006

Dennis Bartels
Engineering Services
Public Works & Utilities Department
531 Westgate Blvd, Suite 100
Lincoln, NE 68528

RE: Request to Occupy Public Right-of-way

By way of this letter the University of Nebraska-Lincoln submits a request to occupy public right-of-way across North 14th Street for the purpose of placing a fiber optic communication line from Bob Devaney Sports Center Complex to UNL's Transportation Services Building located at 1931 N Antelope Valley Parkway.

A map showing the preferred path for the fiber optic communication line is enclosed.

Should you need further information to initiate this request, please contact Larry Hector, Information Services Network Infrastructure Specialist at 472-1334.

Thank you for your assistance.

Sincerely,

Linda Cowdin
UNL Property Manager

Enclosures

cc: Larry Hector

1901 Y Street / Lincoln, NE 68588-0605
(402) 472-3131 / FAX (402) 472-5908

EXHIBIT "B"

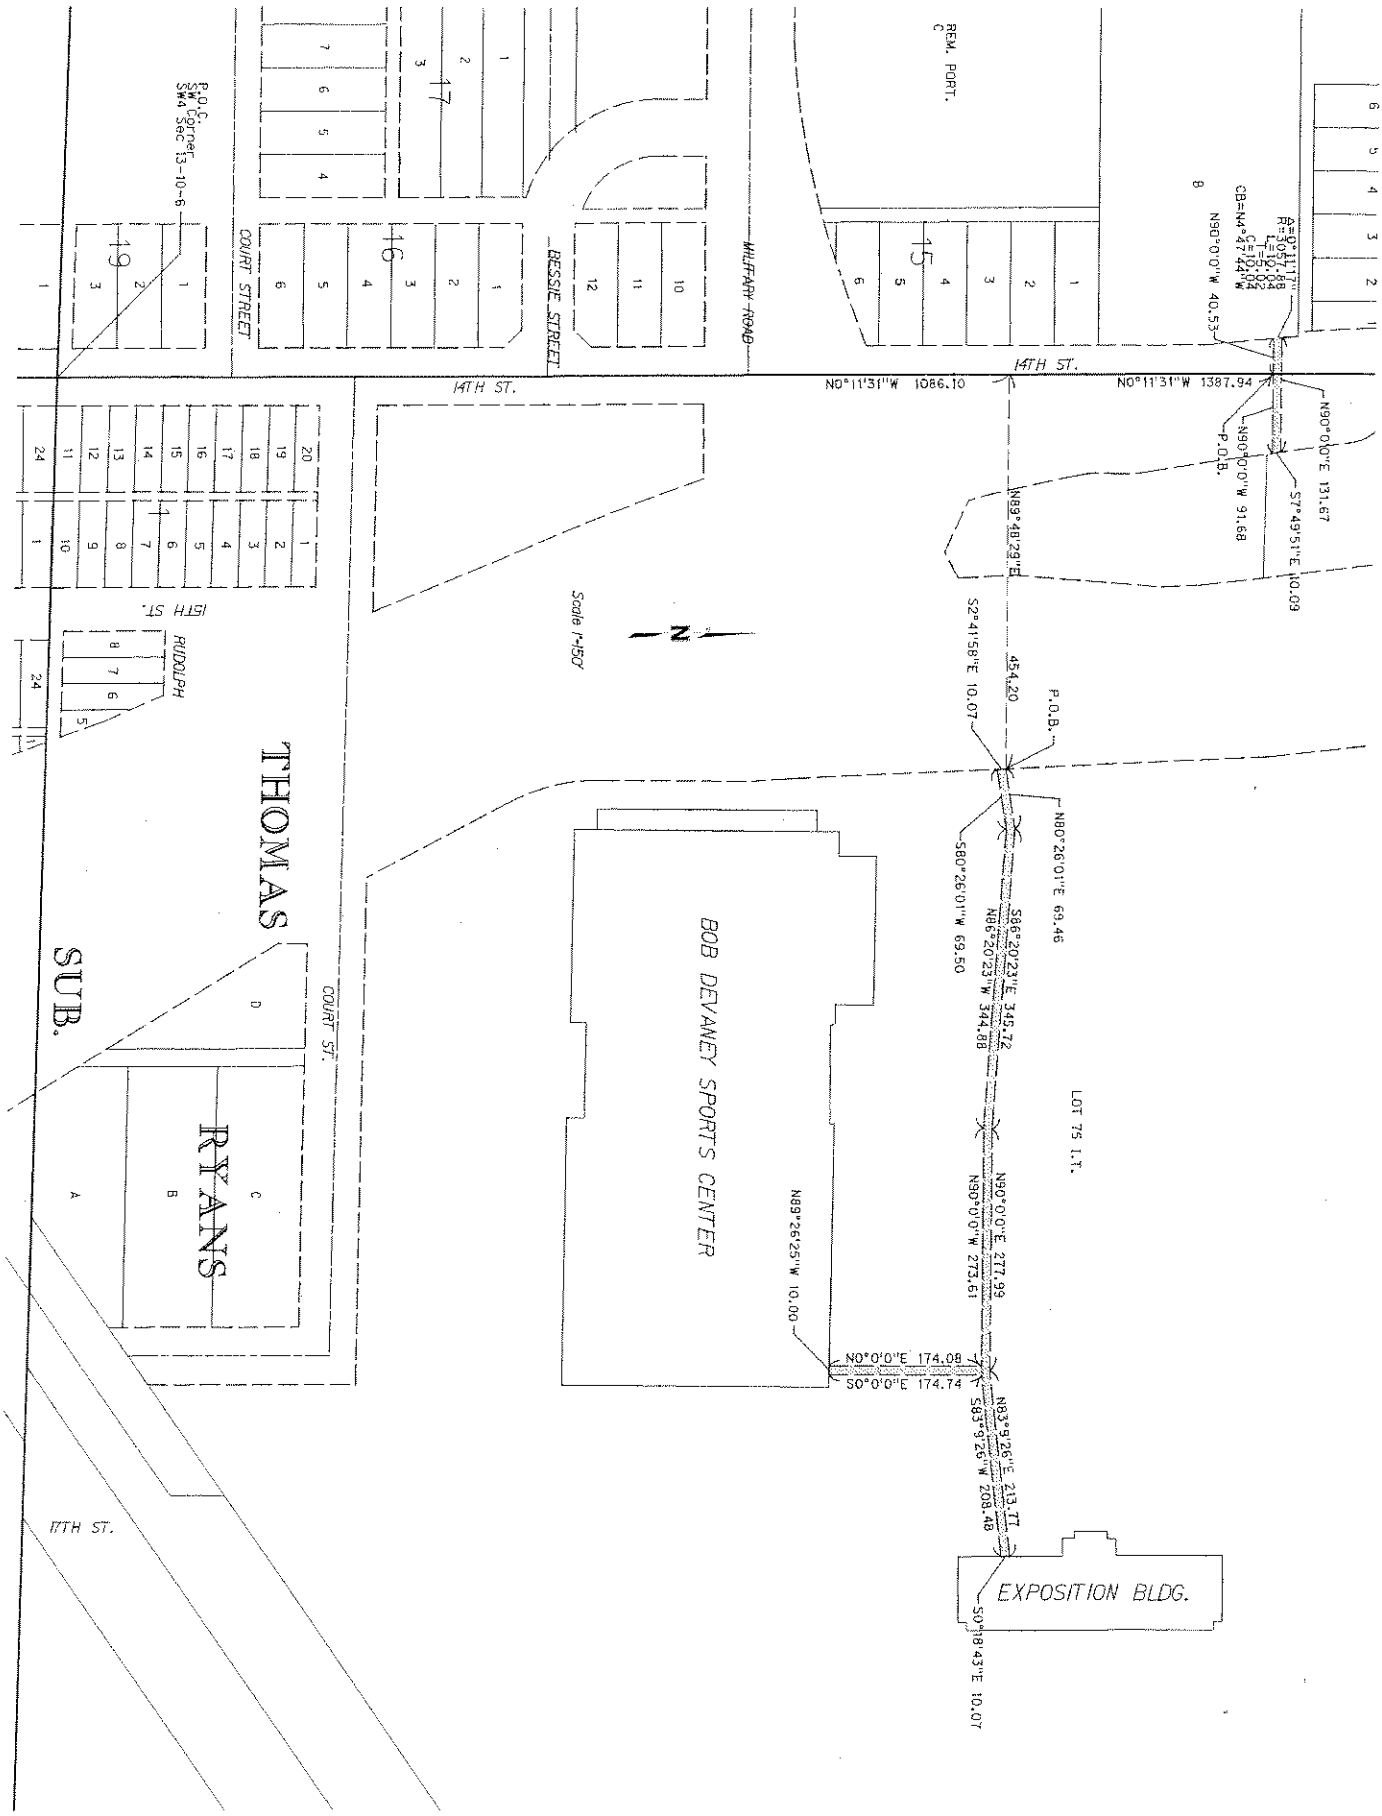

REM. PORT.
C
P.O.C.
SW Corner
SW4 Sec 13-10-6
COURT STREET
BESSIE STREET
MILITARY ROAD
14TH ST.
N0°11'31"W 1086.10
N0°11'31"W 1387.94
N90°0'0"W 40.53
N90°0'0"E 131.67
S7°49'51"E 10.09
N90°0'0"W 91.68
P.O.B.
N89°48'29"E
454.20
S2°41'58"E 10.07
P.O.B.
N80°26'01"E 69.46
S80°26'01"W 69.50
S86°20'23"E 345.72
N86°20'23"W 344.88
LOT 75 I.T.
N90°0'0"E 277.99
N90°0'0"W 273.61
N89°26'25"W 10.00
N0°0'0"E 174.08
S0°0'0"E 174.74
N83°9'26"E 213.77
S83°9'26"W 208.48
S0°18'43"E 10.07
EXPOSITION BLDG.
BOB DEVANEY SPORTS CENTER
Scale 1"=150'
N
15TH ST.
RUDOLPH
THOMAS
SUB.
RYANS
COURT ST.
17TH ST.