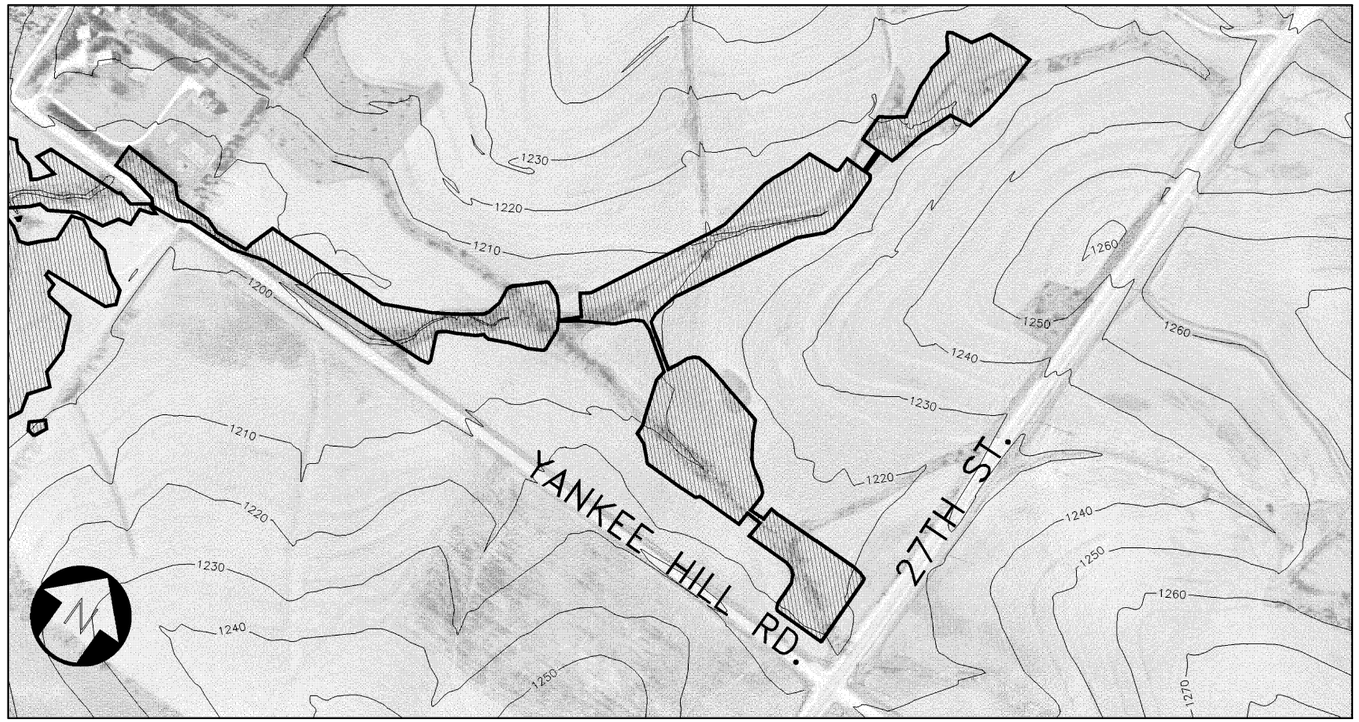

NOTE: FLOOD LIMITS BASED
ON WILDERNESS RIDGE
RECORD DRAWINGS

100' 300' 500'
0' 200' 400' 1000'

100-YEAR EXISTING

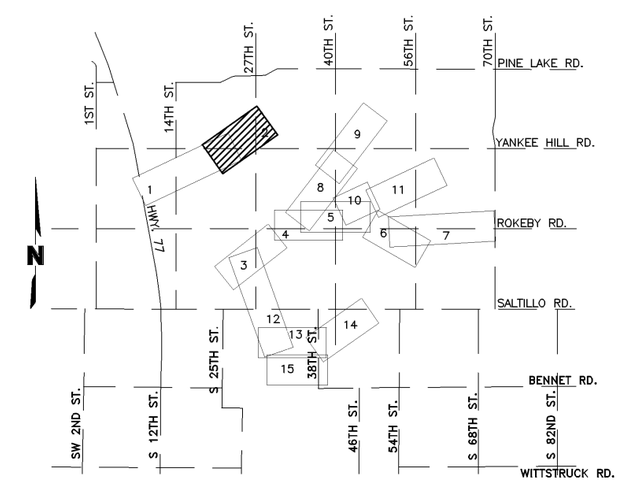

LOCATOR MAP

OLSSON ASSOCIATES 1111 Lincoln Mall Lincoln, NE 68508 1-402-474-6311	Lincoln, Nebraska	PLAN VIEW OF STREAM SEGMENT 2 Stormwater Master Plan for Southeast Upper Salt Creek Watershed	FIGURE: I-11B