Sanitary Sewer District: East of North 56th from Salt Creek to Interstate 80

Tract	Property Owner Name
1	WHITEHEAD OIL COMPANY
2	PB ENTERPRISES INC
3	RINK, ARLENE B TRUSTEE
4	TASLER PROPERTIES LLC
5	AARDVARK PARTNERS LLC
6	TR NOVAK LLC
7	CLARK BROS TRANSFER INC
8	TR NOVAK LLC
9	MADLOCK, STANFORD SR & AMANDA E
10	MURFIN INC
11	WAPITI ENTERPRISES INC
12	HERMAN HERMAN PROPERTIES LLC
13	OMAHA TRUCK CENTER INC
14	EISENBARTH, TERESA L
15	DUSTROL INC
16	WAPITI ENTERPRISES INC
17	SHAFER, GARY LYNN ET AL
18	NICKEL INVESTMENTS LLC
19	TASLER PROPERTIES LLC
20	BBRE PARTNERSHIP
21	C F P PARTNERSHIP
22	G & G INVESTMENTS LLC
23	RANNALS/JAMES INVESTMENTS LLC
24	NEW TECH CONSTRUCTION INC
25	KNAUB, PHILLIP L
26	KNAUB, PHILLIP L
27	KNAUB, PHILLIP L
28	SUN PENN REAL ESTATE LLC
29	KNAUB, PHILLIP L

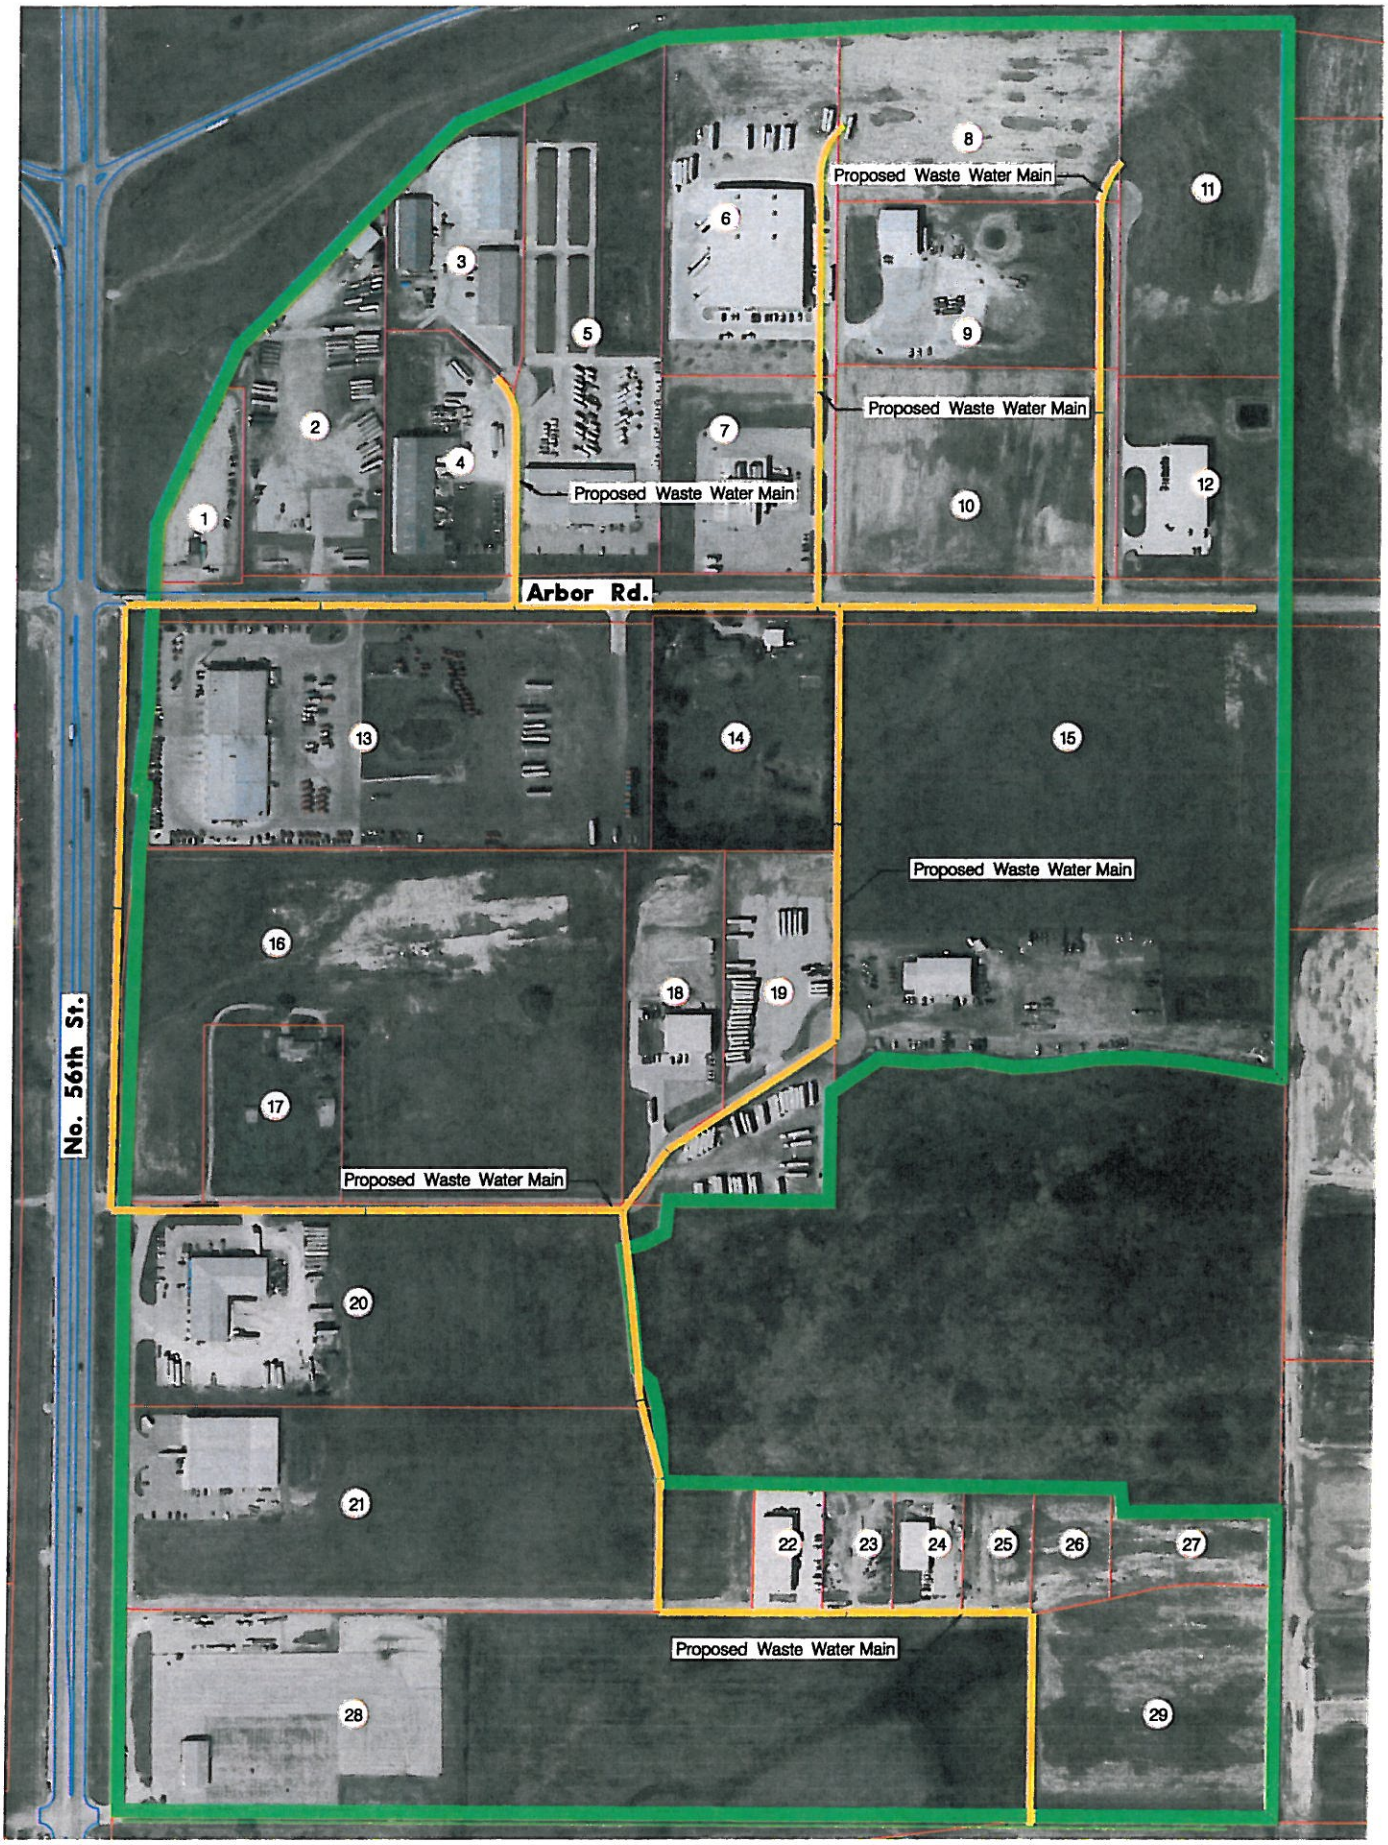

WASTE WATER DISTRICT