1. 2½" ⌀ x 16ga. POST
2. RIBBED CHANNEL RAIL 1½" x 1 7/16" x 14ga.
3. ¾" ⌀ x 16ga PICKET
4. BX112 END BRACKET

*All posts w/ be plated & attached w/ 4 anchors into concrete

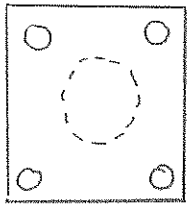

This is the drawing that I requested to be ordered.
I understand that orders are final and
No returns will be accepted.

Signature

Date

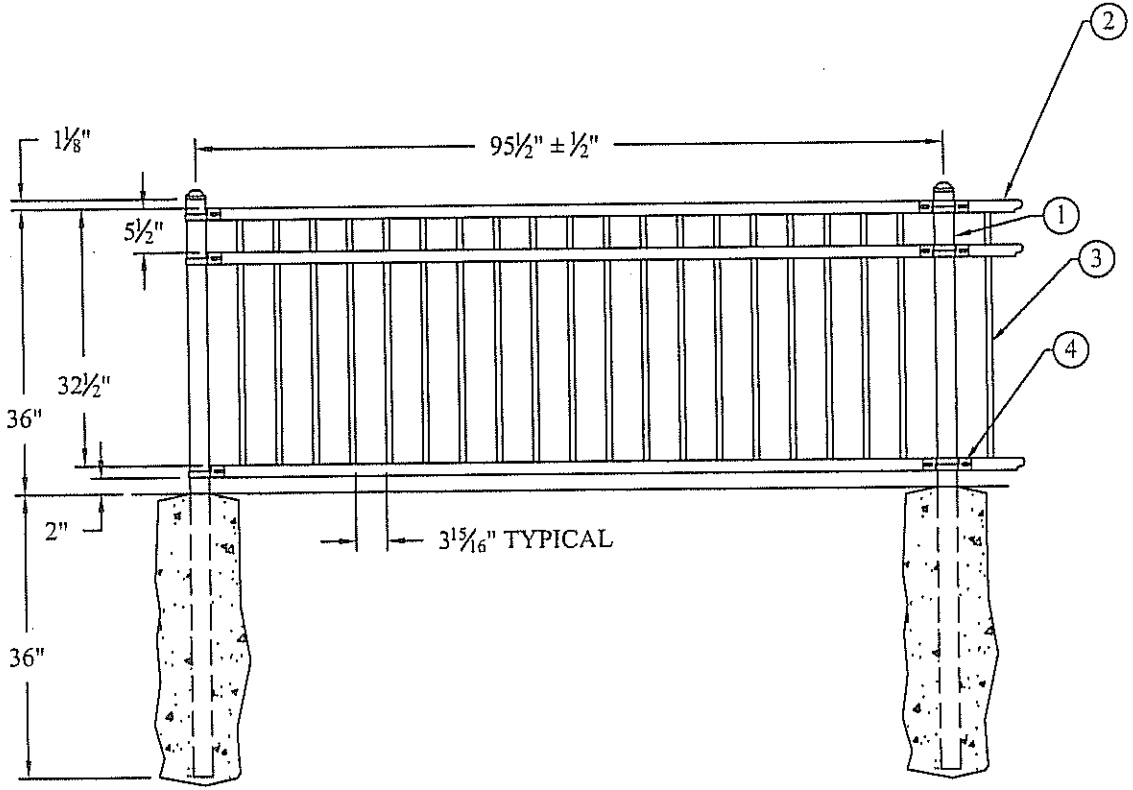

PANEL BRACKET OPTIONS		POST TO POST
	BX114 LINE BRACKET	*95½" ± ½"
	BX111 FLAT MOUNT BRACKET	*95½" ± ½" 2½" ⌀
		*96" ± ½" 3" ⌀
	BX113 SWIVEL BRACKET**	*97" ± ½" 2½" ⌀
		*97½" ± ½" 3" ⌀

**NOTE: When using swivel brackets on either or both ends of a panel installation, care must be taken to ensure the spacing between post and adjoining pickets meets applicable codes. This may require trimming one or both ends of the panel as needed.

POST NOTE: In locations subject to freezing, where posts are grouted into core-drilled holes, a ½" diameter hole should be drilled in the post approximately ½" above elevation to allow for drainage of built-up ground water. The drilled hole must be wiped clean and dry and sprayed with AMERISTAR zinc rich primer and AMERISTAR color match finish.

FROST LINE: Footer depth shown is minimum recommendation. In some cases local restrictions of freezing weather conditions may require a greater depth.

*PANEL RACKING: Drawing shows fence panel at level ground elevation; for installations that must be racked to follow sloping grades, the post spacing dimension shown must be measured along the grade.

Title:
MONTAGE PLUS PANEL MAJESTIC 3R FLB 4"GAP 3'H 8'W

Drawing Number: 11-100-0230	Old Part Number: 1RMX334F	
DR: DJH	SH . 1of 1	SCALE: Do Not Scale
CK: RTM	Date 02/19/07	REV: a

AMERISTAR®

1555 N. Mingo
Tulsa, OK 74116
1-888-333-3422

Aegis Majestic Ornamental

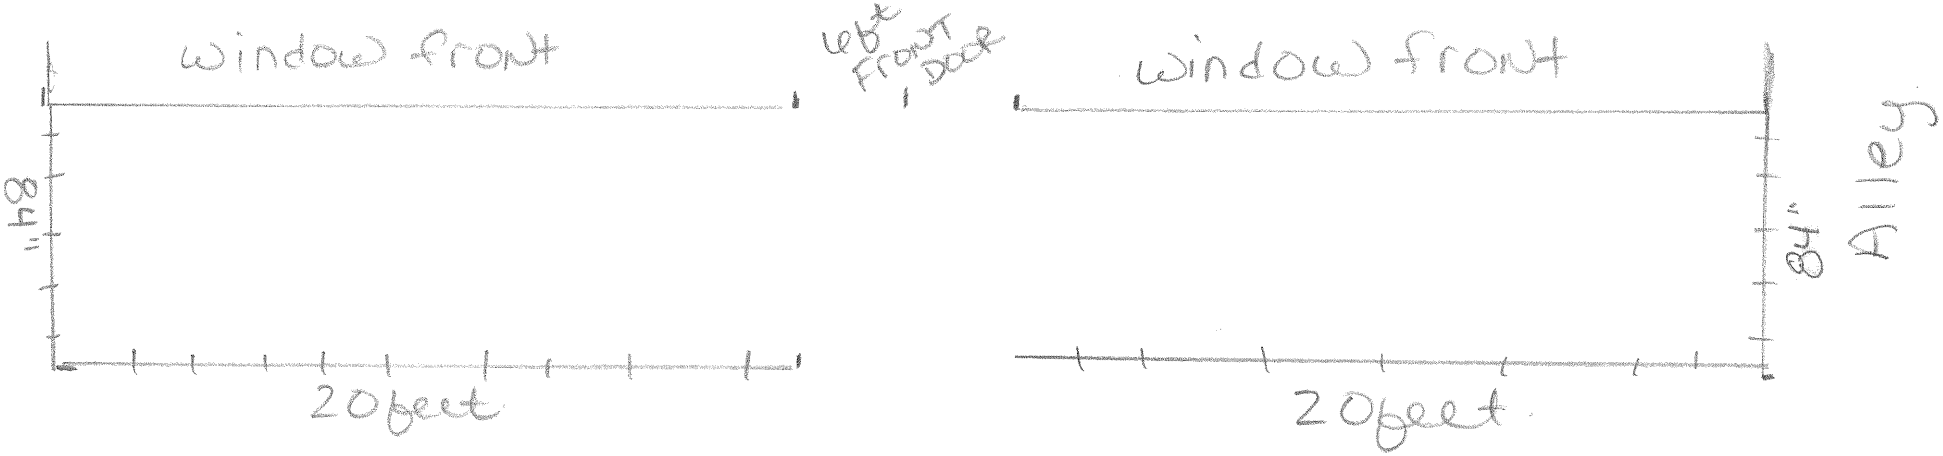

* Change from original in that we would like our fence 84" front store front instead of 5'6".

Thank you,
NuVibe
Jenny Anderson
Natalie Bubak

fence

1/2 cm = 1 foot