EAST ELEVATION

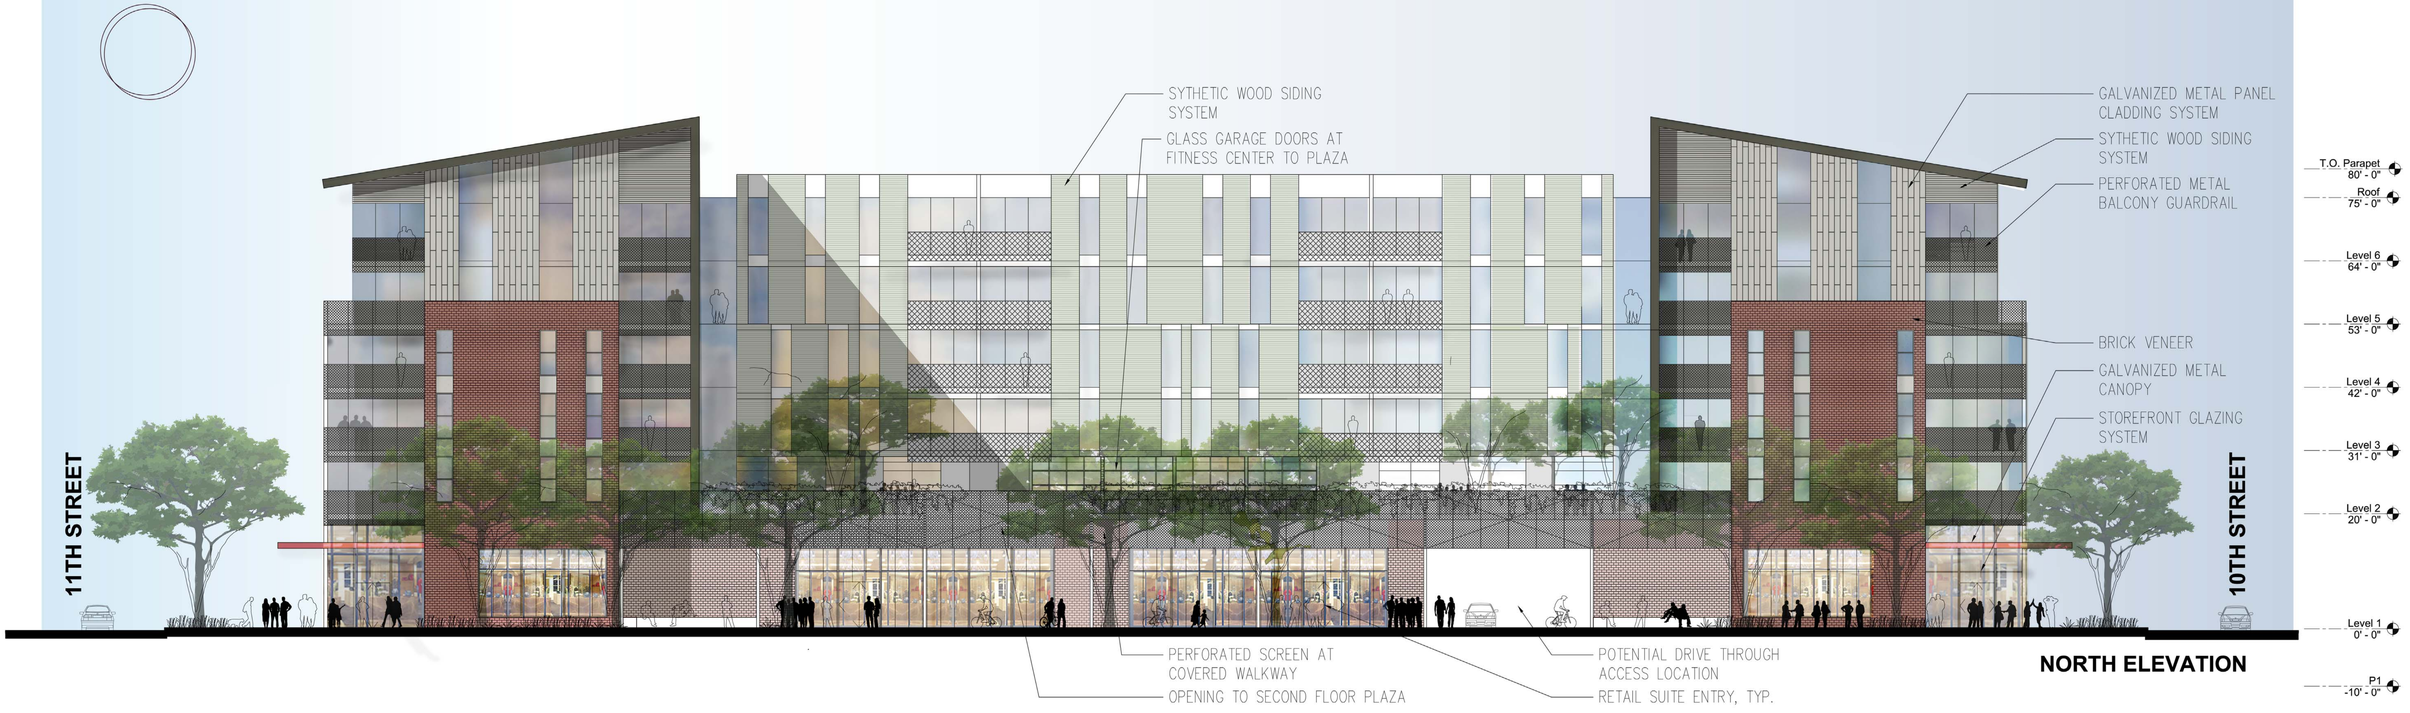

NORTH ELEVATION

elevations

3/32" = 1'-0"

ARGENT GROUP/CAMPUS ACQUISITIONS
BLOCK 68
LINCOLN,NE

Shepley Bulfinch
Shepley Bulfinch Richardson & Abbott |1437 North First Street, Suite 201, Phoenix, AZ 85004 | T:602.430.3223 F:602.254.1501 | www.ShepleyBulfinch.com

WEST ELEVATION

SOUTH ELEVATION

3/32" = 1'-0"

elevations

ARGENT GROUP/CAMPUS ACQUISITIONS
BLOCK 68
LINCOLN,NE

Shepley Bulfinch

Shepley Bulfinch Richardson & Abbott |1437 North First Street, Suite 201, Phoenix, AZ 85004 | T:602.430.3223 F:602.254.1501 | www.ShepleyBulfinch.com