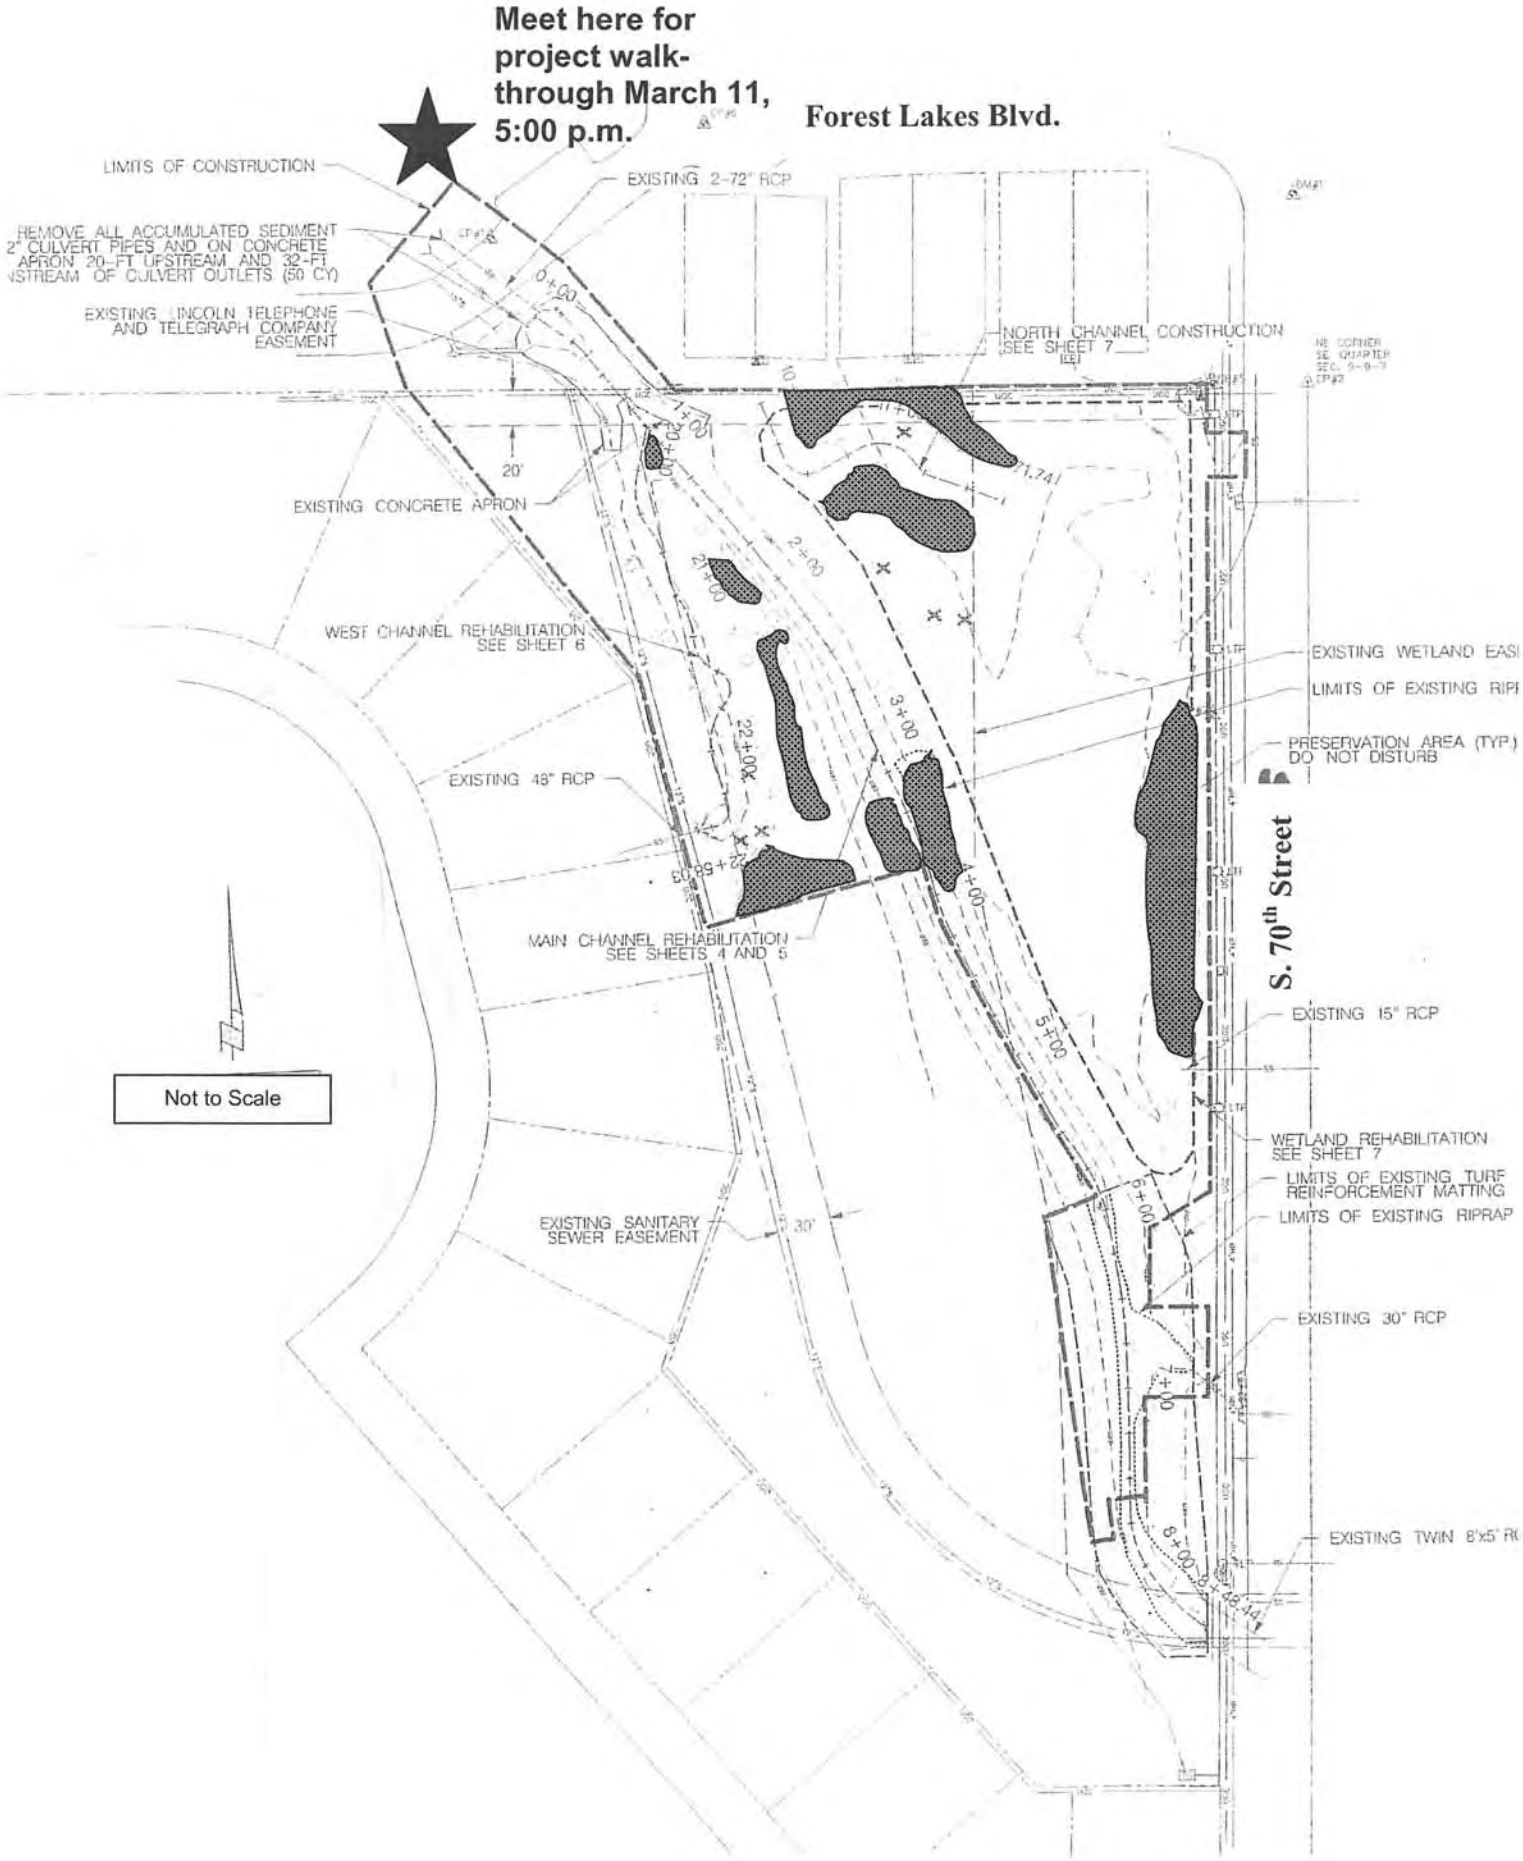
Meet here for project walk-through March 11, 5:00 p.m.
Forest Lakes Blvd.
LIMITS OF CONSTRUCTION
EXISTING 2-72" RCP
REMOVE ALL ACCUMULATED SEDIMENT 2" CULVERT PIPES AND ON CONCRETE APRON 20-FT UPSTREAM AND 32-FT NSTREAM OF CULVERT OUTLETS (50 CY)
EXISTING LINCOLN TELEPHONE AND TELEGRAPH COMPANY EASEMENT
NORTH CHANNEL CONSTRUCTION SEE SHEET 7
EXISTING CONCRETE APRON
WEST CHANNEL REHABILITATION SEE SHEET 6
EXISTING WETLAND EASI
LIMITS OF EXISTING RIPI
PRESERVATION AREA (TYP.) DO NOT DISTURB
EXISTING 48" RCP
MAIN CHANNEL REHABILITATION SEE SHEETS 4 AND 5
S. 70th Street
EXISTING 15" RCP
Not to Scale
WETLAND REHABILITATION SEE SHEET 7
LIMITS OF EXISTING TURF REINFORCEMENT MATTING
LIMITS OF EXISTING RIPRAP
EXISTING SANITARY SEWER EASEMENT
EXISTING 30" RCP
EXISTING TWIN 8'x5' R