Site B

Structure Data Table

Permanent Pool
Elev.= 1220 FT
Area= None
Volume= None

Flood Pool 500–YEAR
Elev.= 1241.5 FT
Area= 70 AC
Volume= 470 AC–FT

Emergency Spillway
Crest Elev.= 1241.5 FT
Bottom Width= 400 FT

Top of Dam
Elev.= 1246 FT
Twin 10x8 R.C. Box Spillway

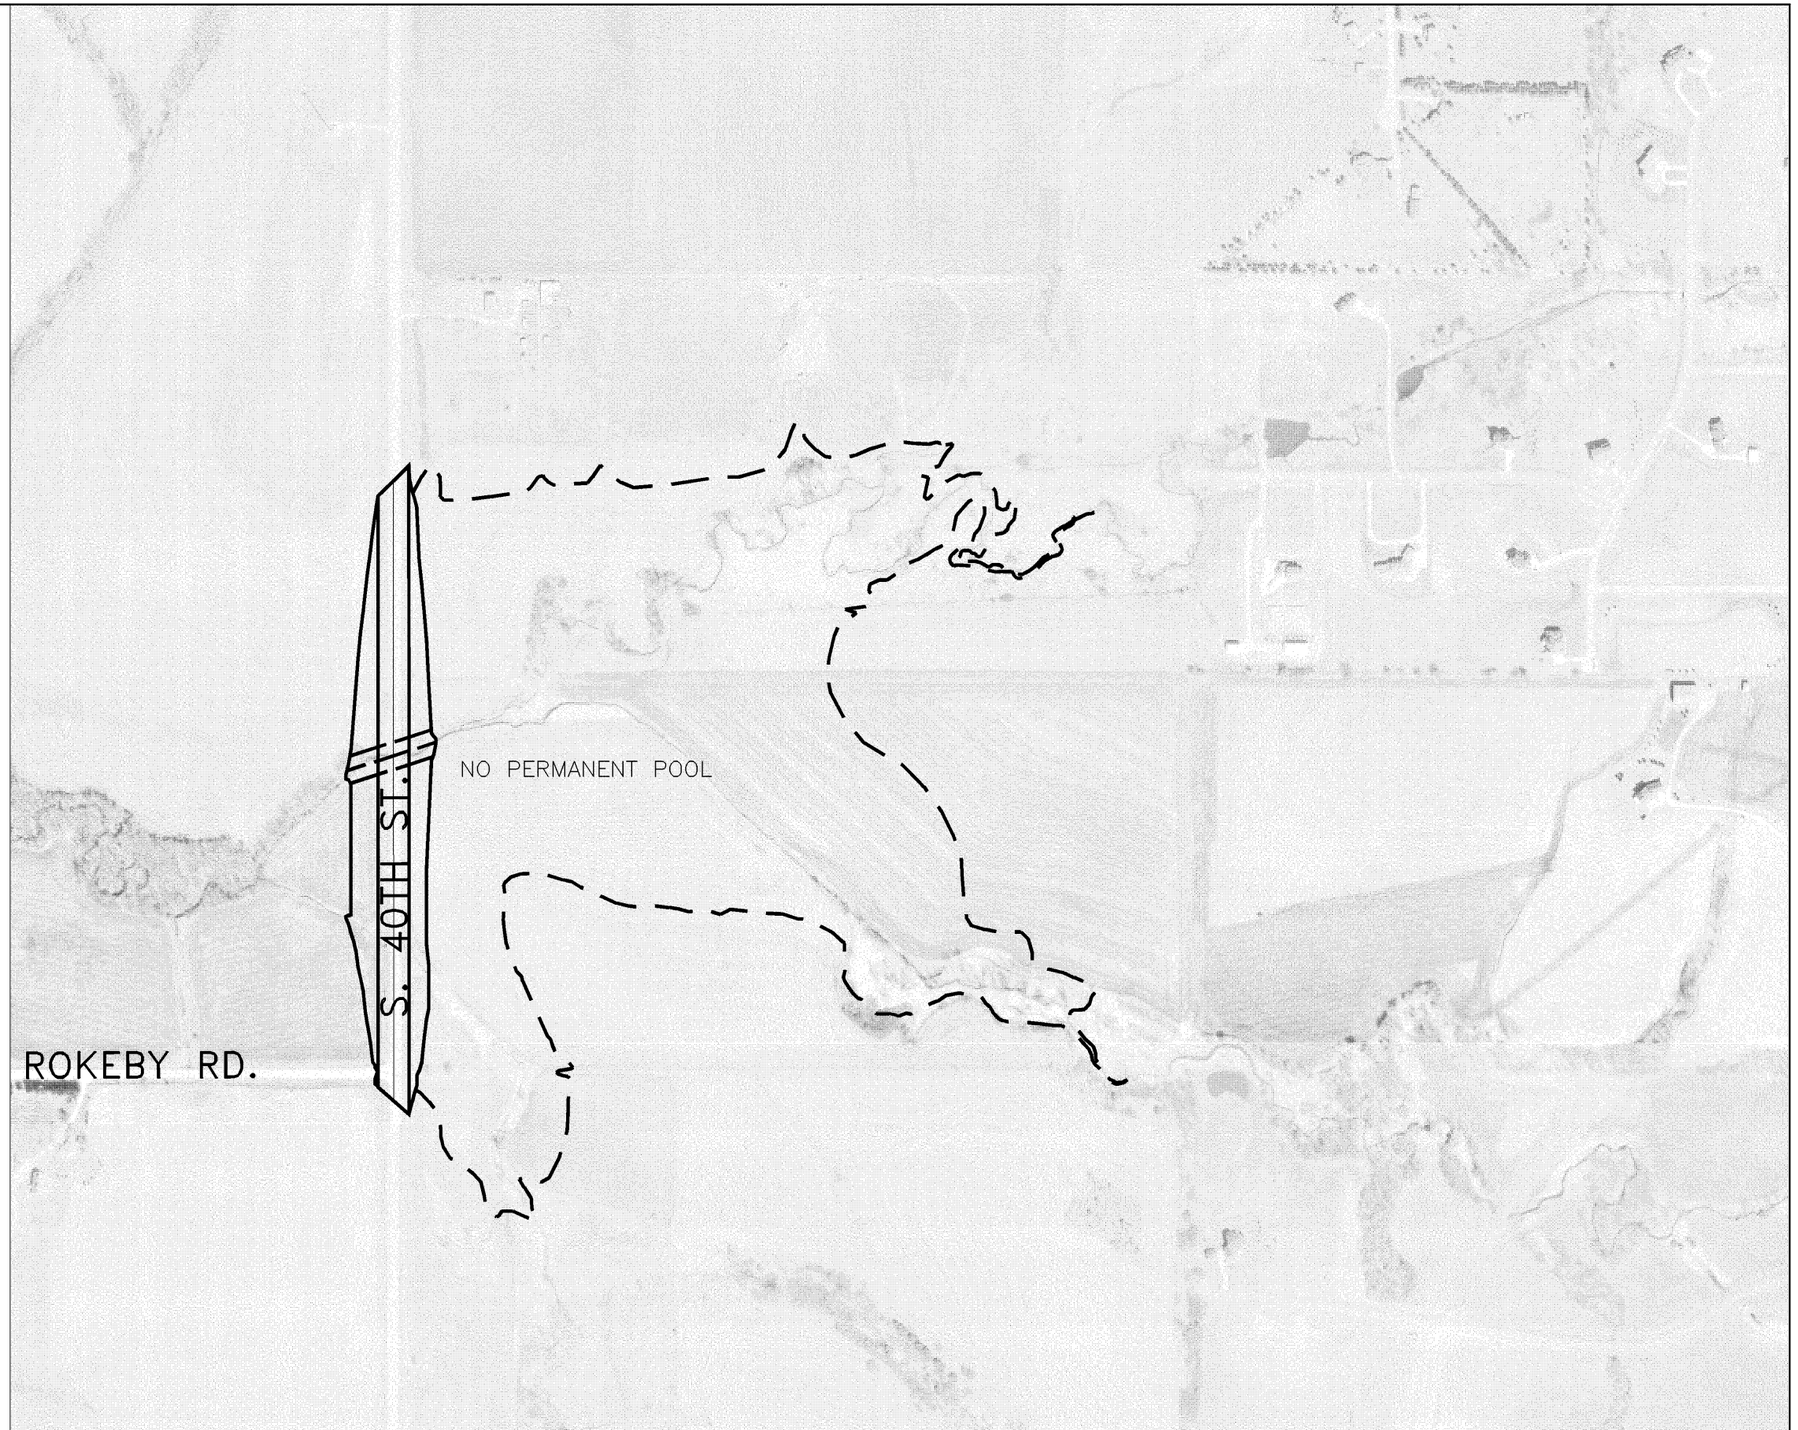

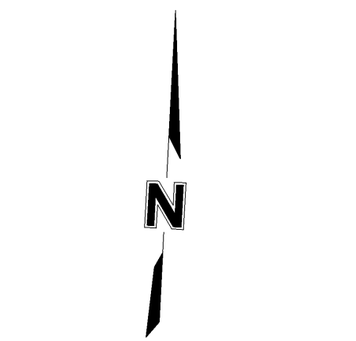

Legend

– – – 500–year flood pool

OLSSON ASSOCIATES
1111 Lincoln Mall
Lincoln, NE 68508
1–402–474–6311

Lincoln, Nebraska

Potential Site 'B' Regional Detention Plan View
Stormwater Master Plan for Southeast Upper Salt Creek Watershed

FIGURE: MP–16

F:\Projects\20000437\doc\Interim southeast upper salt creek\DAMS.dwg, MP-16, 04/03/03 02:52:29 PM, gschaefer, 1:1